
 


7B Wolseley Road SITE PLAN

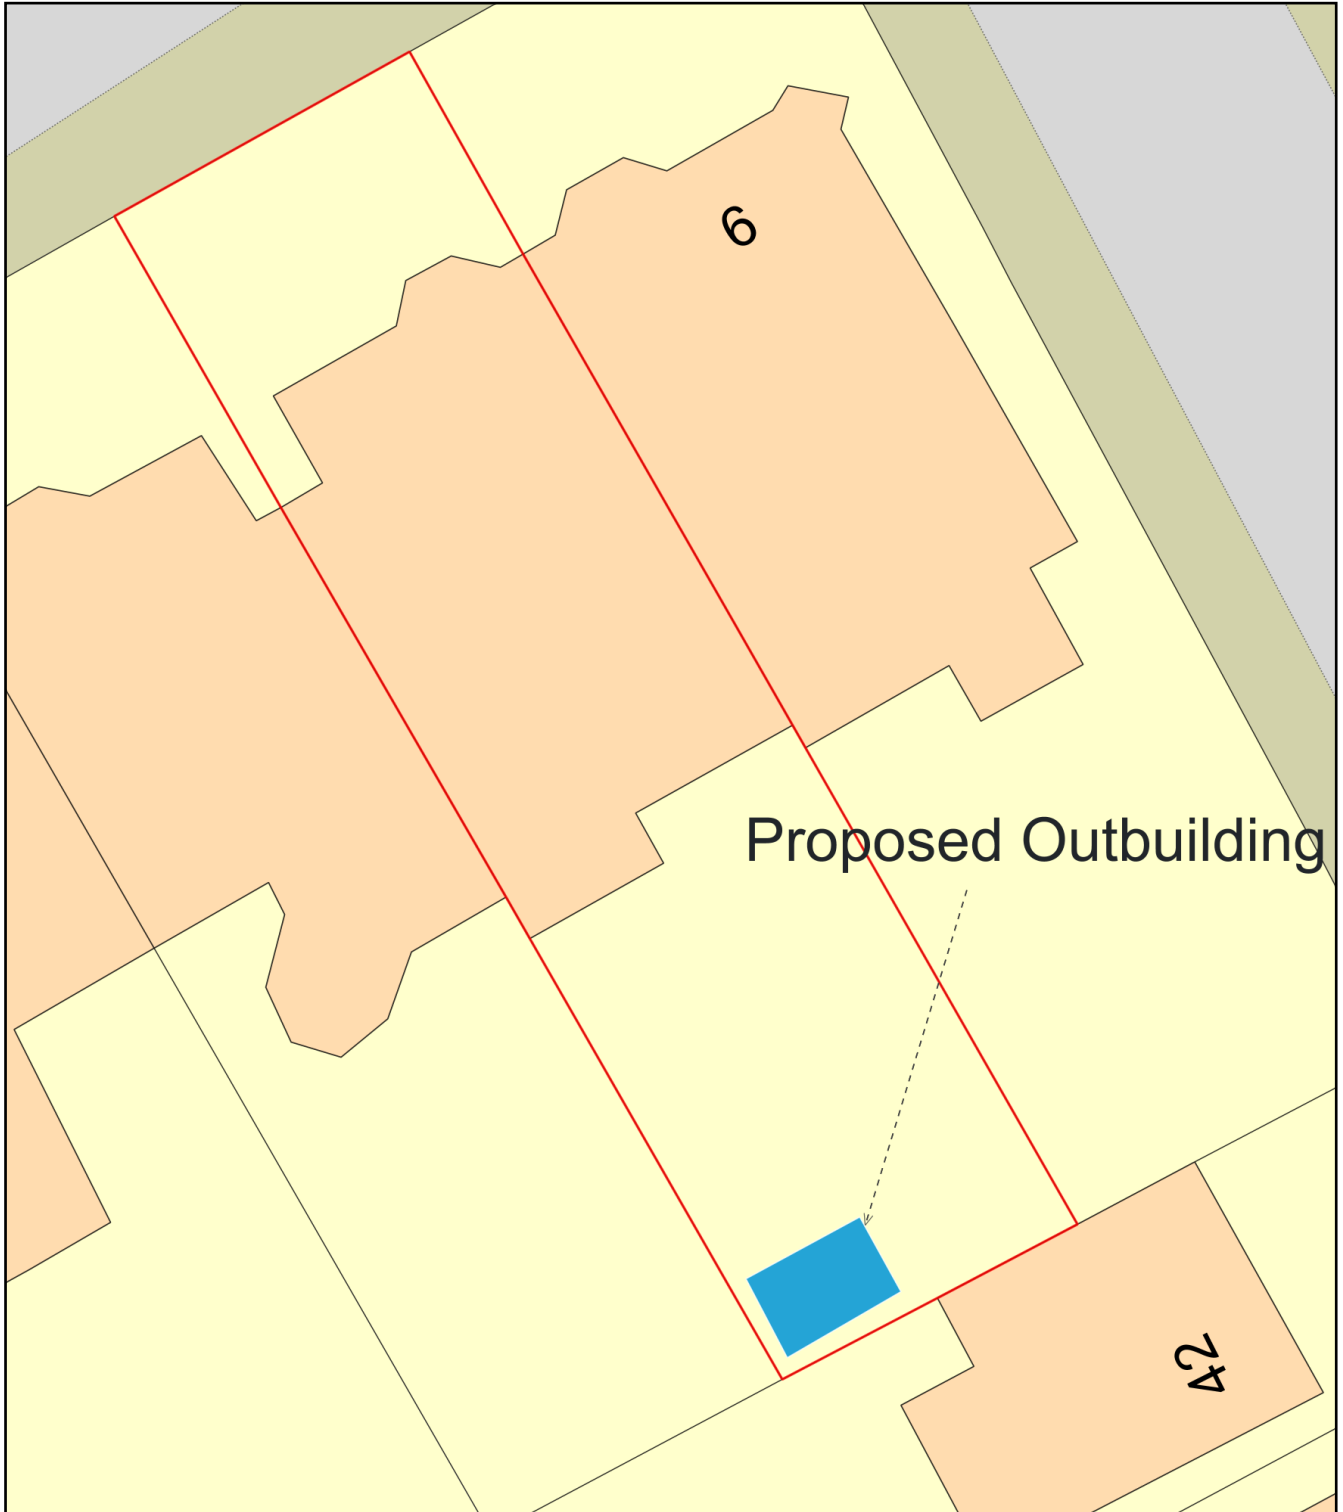

Plan Produced for: London Town Cabins Ltd

Date Produced: 27 Apr 2022

Plan Reference Number: TQRQM22117152944748

Scale: 1:200 @ A4