

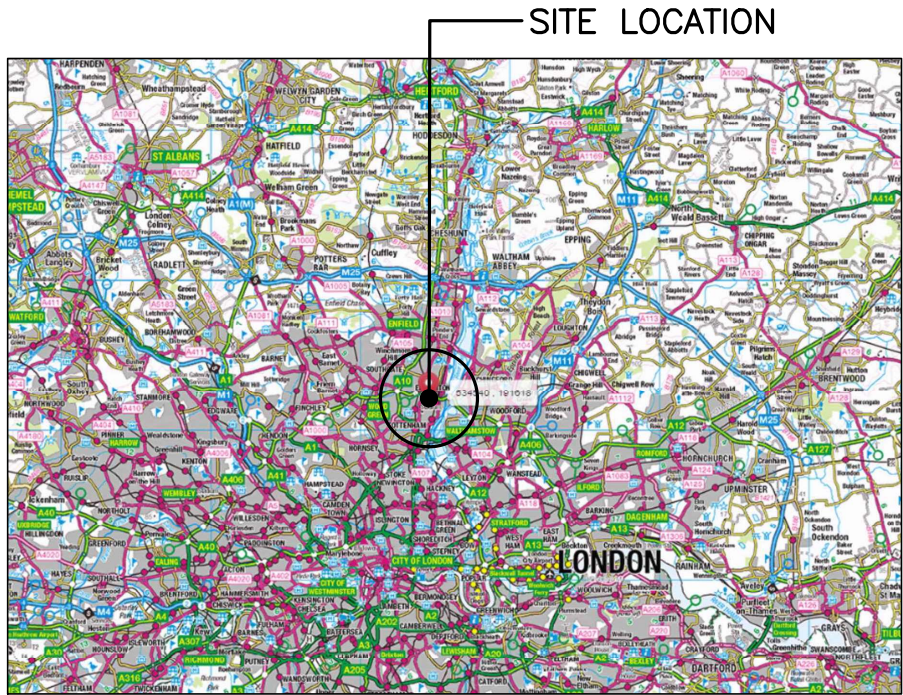



SITE LOCATION
(Scale 1:50000)
Ordnance Survey map extract
based upon Landranger map series
with the permission of the controller of
Her Majesty's Stationery Office
Licence No. 0100022432
Crown copyright.

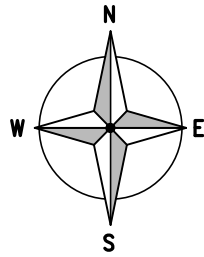

SITE PHOTOGRAPH

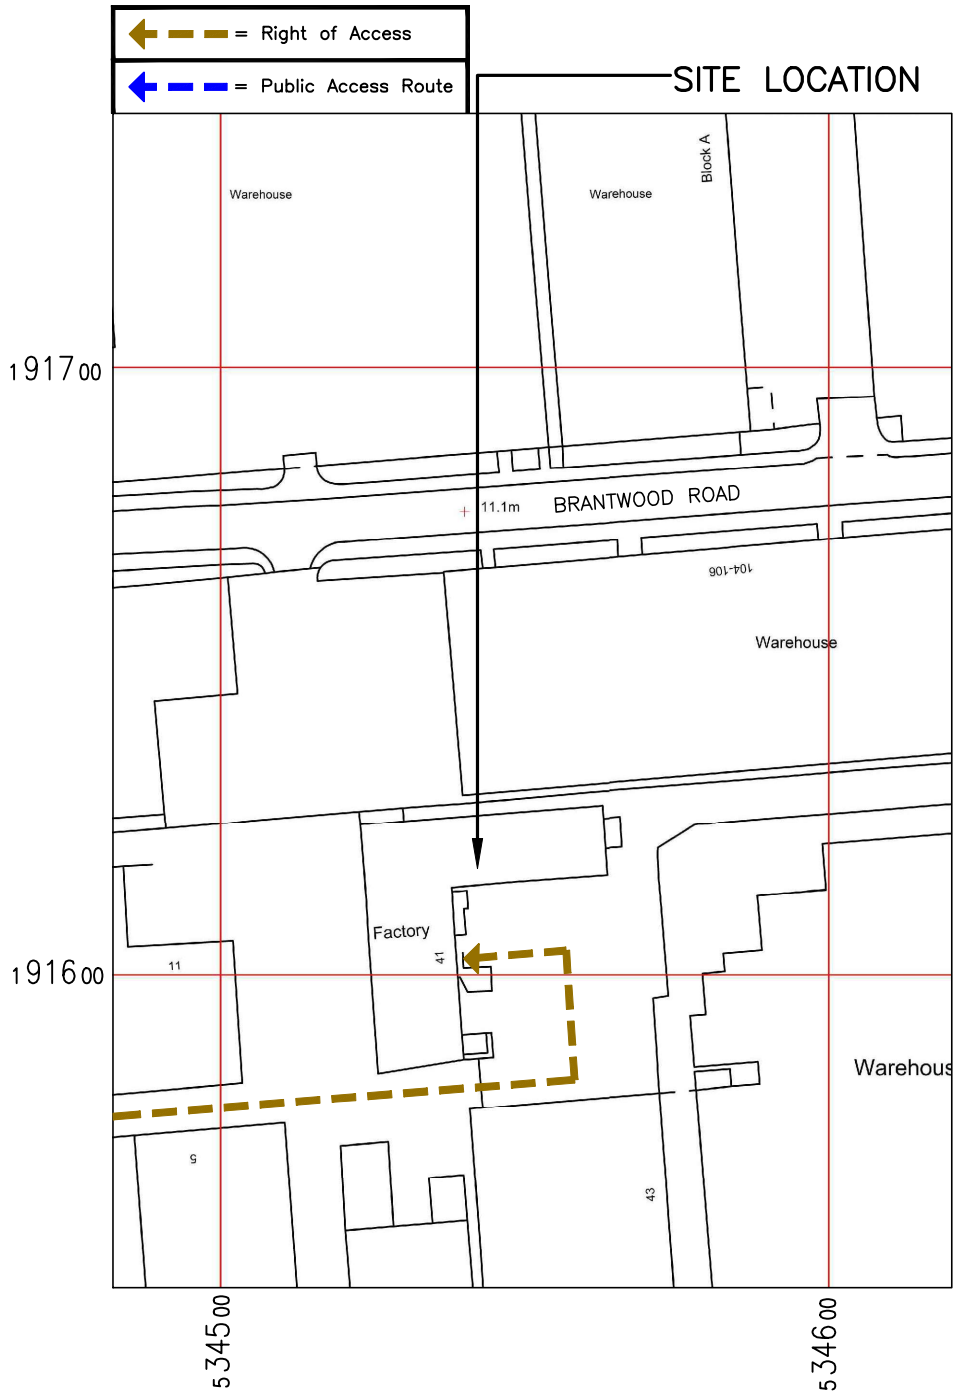

DETAILED SITE LOCATION
(Scale 1:1250)
Based upon Ordnance Survey map extract
with the permission of the Controller of
Her Majesty's Stationery Office.
Crown copyright.
Licence No. 100022432

 

ORIGINAL SCALE AT A3 – 1:1250

ALL DIMENSIONS IN METRES

Notes:
1 ALL DIMENSIONS ARE IN MM UNLESS NOTED OTHERWISE
2 DRAWING TO SCALE WHEN PRINTED AT A3

N.G.R | E: 534540 N: 191618

DIRECTIONS TO SITE:
TAKE M1 TO HENDON LN/A504, FOLLOW
HENDON LN/A504, ALLANDEALE AVE AND
BEECHWOOD AVE TO N CIRCULAR RD./A406,
TURN LEFT ONTO N CIRCULAR RD./A406,
TAKE BOUNDS GREEN RD/A109, NIGHTINGALE
RD AND WHITE HART LN TO YOUR
DESTINATION IN TOTTENHAM, KEEP RIGHT TO
CONTINUE TOWARD BOUNDS GREEN RD/A109,
SLIGHT RIGHT ONTO BOUNDS GREEN RD/A109,
TURN LEFT ONTO NIGHTINGALE RD, TURN
RIGHT ONTO HIGH RD/A105, TURN LEFT ONTO
WHITE HART LN, AT THE ROUNDABOUT,
CONTINUE STRAIGHT ONTO CREIGHTON RD, AT
THE ROUNDABOUT, CONTINUE STRAIGHT ONTO
WHITE HART LN, TURN LEFT ONTO HIGH
RD/A1010, TURN RIGHT ONTO
NORTHUMBERLAND PARK, TURN LEFT ONTO
TARIFF RD, TURN RIGHT, THE SITE WILL BE
ON THE LEFT HAND SIDE ON THE FACTORY.

A	Issued for Approval	KT	SDUI	19.07.22
REV	MODIFICATION	BY	CH	DATE




Cell Name		Opt.
BIZ-SPACE		A
Cell ID No		
CTIL	VF	TEF
E303931 14422328	10037_35	N/A

Site Address / Contact Details

ASTERGROVE WORKS
WEST ROAD
TOTTENHAM
LONDON, GREATER LONDON
N170XW

Drawing Title: SITE LOCATION MAPS				
Purpose of issue: PLANNING				Dwg Rev:
Drawing Number: 100				A
Surveyed By: SDUI		Original Sheet Size: A3		Pack Issue:
Drawn: KT	Date: 19.07.22	Checked: SDUI	Date: 19.07.22	A

The drawings comply with Vodafone Standard ICNIRP guidelines.
Designed in accordance with CTIL document: SDN0009

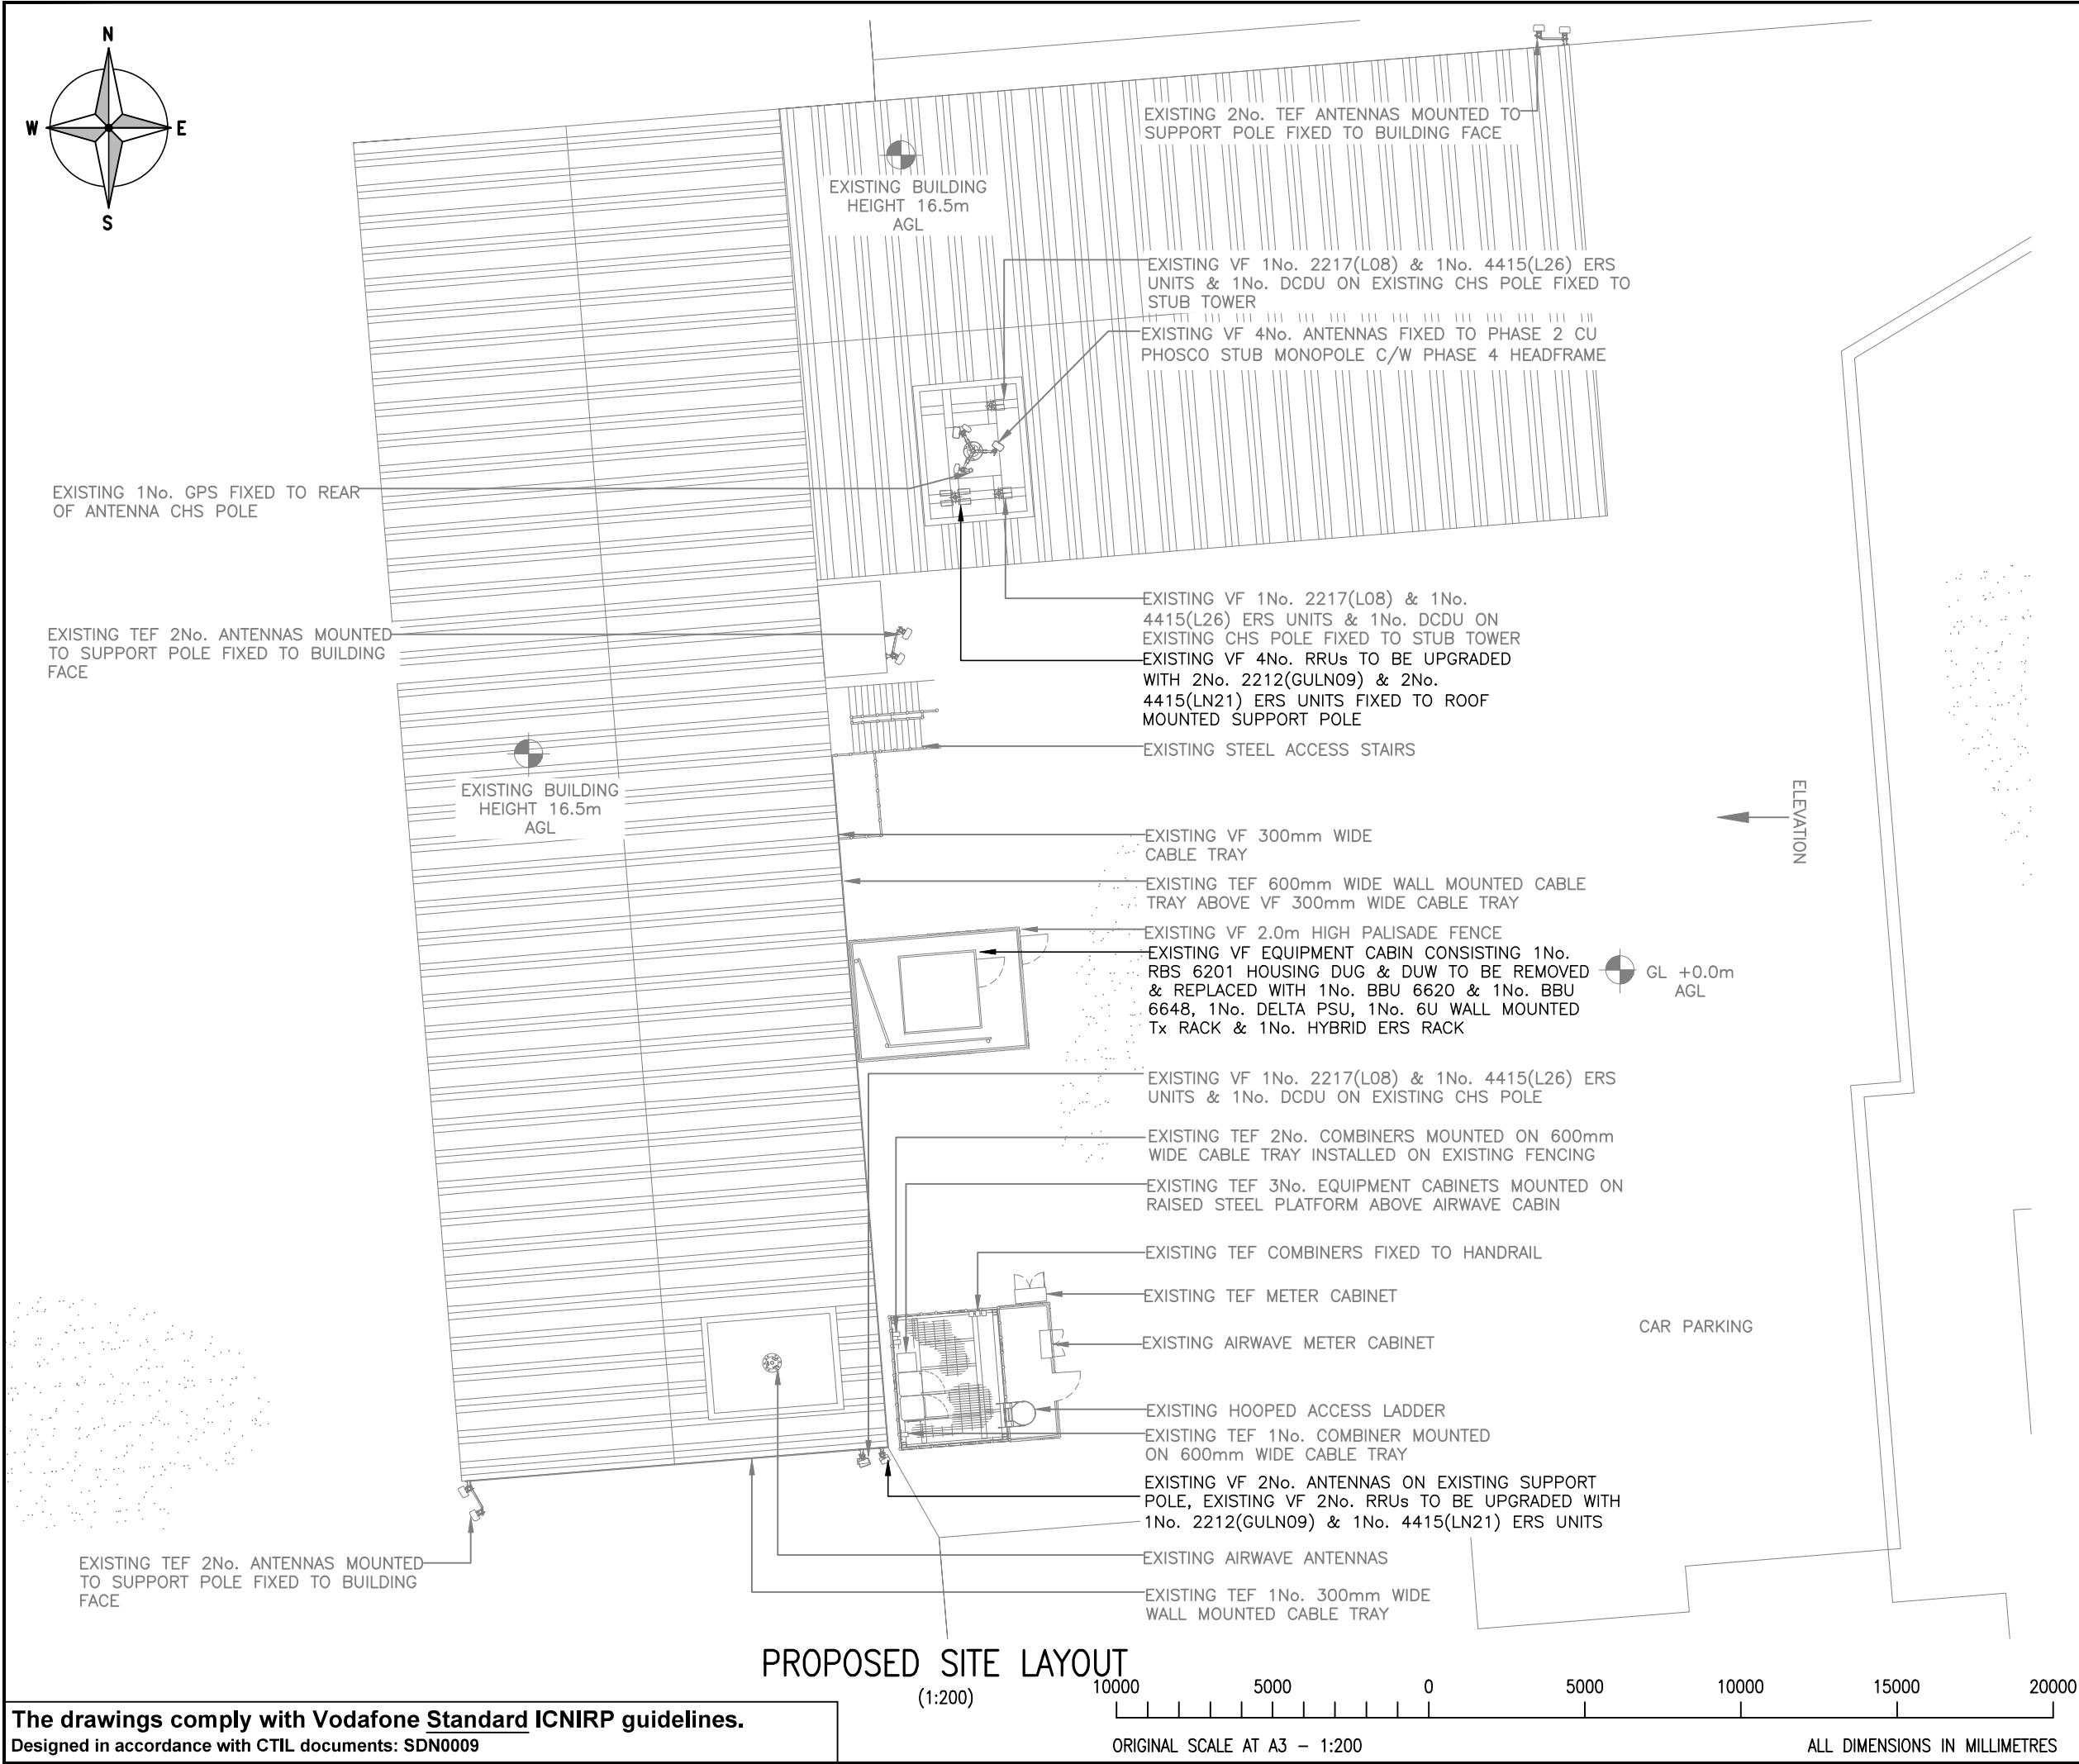

The drawings comply with Vodafone Standard ICNIRP guidelines.
Designed in accordance with CTIL documents: SDN0009

Notes:
1 ALL DIMENSIONS ARE IN MM UNLESS NOTED OTHERWISE
2 DRAWING TO SCALE WHEN PRINTED AT A3

N.G.R

E: 534540 N: 191618

NOTES:
VOD: MH10 + MHS1
SECTOR- 2
ANTENNA 1 : COMMSCOPE EGYHHTT-65B-R6
AZIMUTHS: 40°/150°/280°
TOP/CL/US : 16.20M/15.30M/14.40M
ANTENNA 2 : DUMMY
AZIMUTHS: 40°/150°/280°
TOP/CL/US : 16.20M/15.20M/14.20M

SECTOR- (1 & 3)
ANTENNA 1 : COMMSCOPE EGYHHTT-65B-R6
AZIMUTHS: 40°/150°/280°
TOP/CL/US : 22.18M/21.28M/20.38M
ANTENNA 2 : DUMMY
AZIMUTHS: 40°/150°/280°
TOP/CL/US : 22.18M/21.18M/20.18M

A	Issued for Approval	KT	SDUI	19.07.22
REV	MODIFICATION	BY	CH	DATE


ERICSSON
SDU IND TEAM


vodafone
SEAL 5G

Cell Name			Opt.
BIZ-SPACE			A
Cell ID No			
CTIL	VF	TEF	
E303931			
14422328	10037_35	N/A	

Site Address / Contact Details

ASTERGROVE WORKS
WEST ROAD
TOTTENHAM
LONDON, GREATER LONDON
N170XW

Drawing Title:
PROPOSED SITE LAYOUT

Purpose of issue:
PLANNING

Dwg Rev:
A

Drawing Number:
201

A

Surveyed By:
SDUI

Original Sheet Size:
A3

Pack Issue:
A


Drawn:
KT

Date:
19.07.22


Checked:
SDUI

Date:
19.07.22

A

 


Drawn: KT	Date: 19.07.22	Checked: SDUI	Date: 19.07.22	A
--------------	-------------------	------------------	-------------------	---

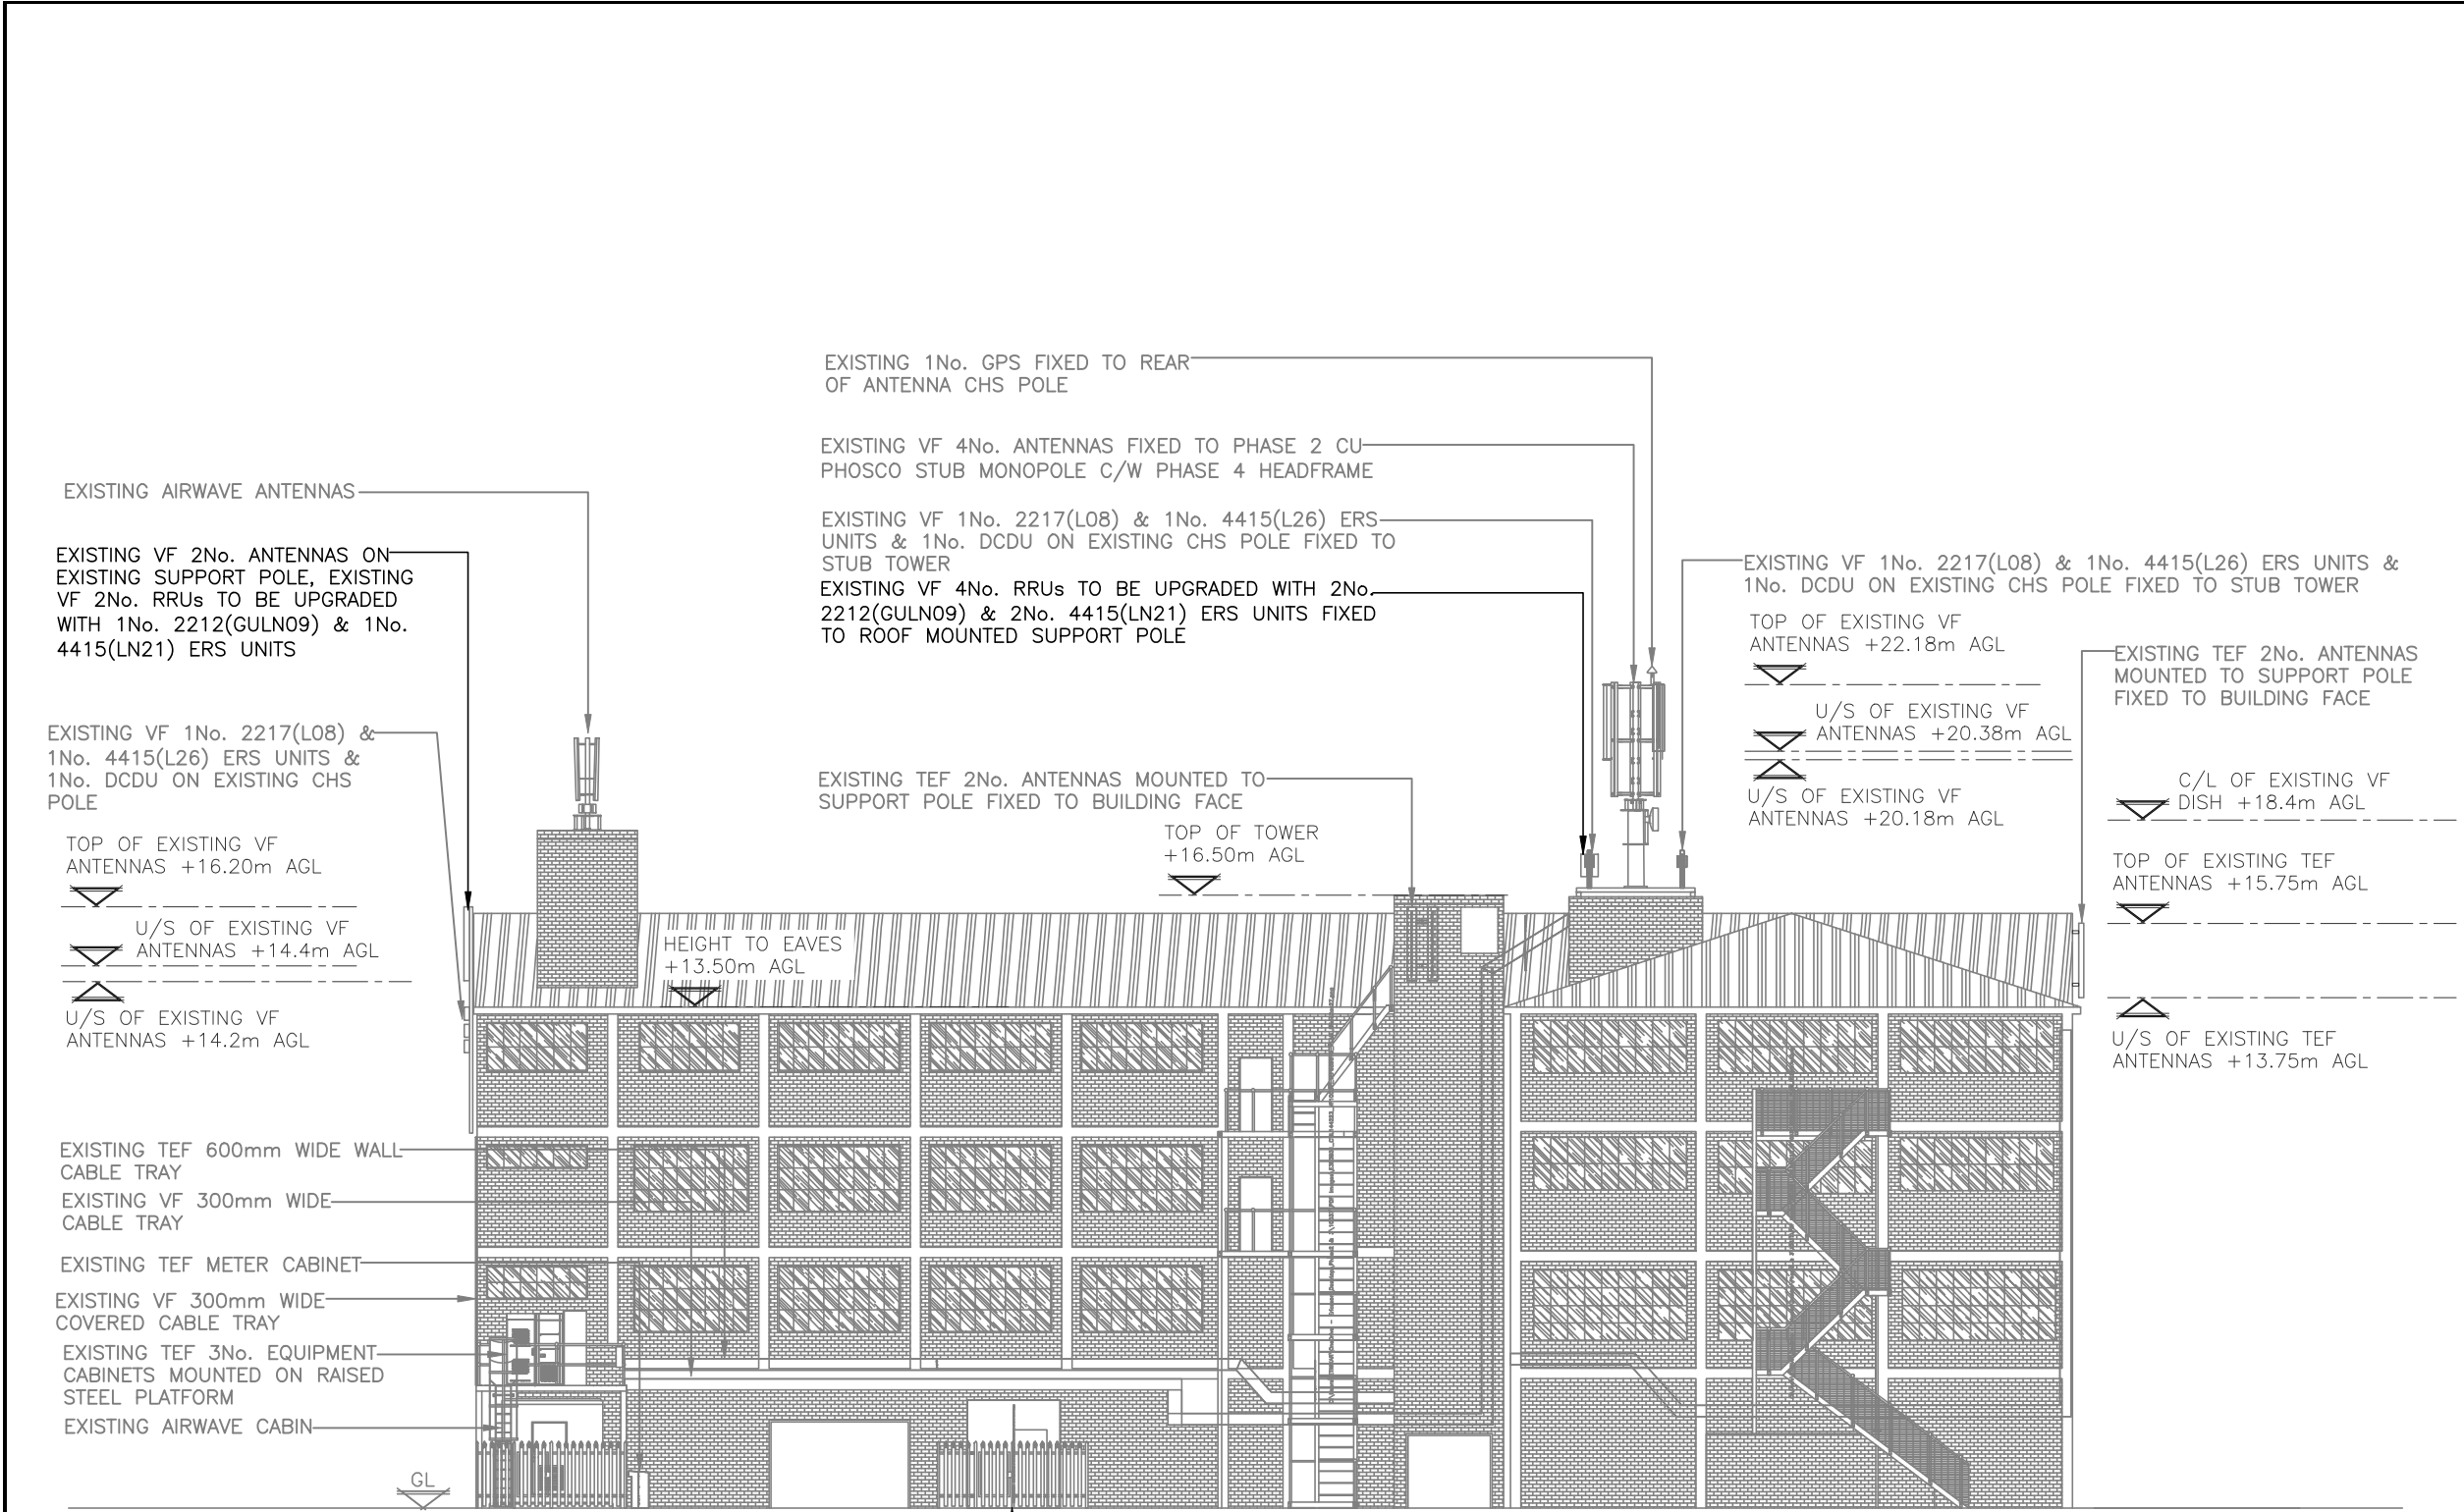

EXISTING VF EQUIPMENT CABIN CONSISTING 1No. RBS 6201 HOUSING DUG & DUW TO BE REMOVED & REPLACED WITH 1No. BBU 6620 & 1No. BBU 6648, 1No. DELTA PSU, 1No. 6U WALL MOUNTED Tx RACK & 1No. HYBRID ERS RACK

PROPOSED EAST ELEVATION
(1:200)

The drawings comply with Vodafone Standard ICNIRP guidelines.
Designed in accordance with CTIL documents: SDN0009

 

Notes:
1 ALL DIMENSIONS ARE IN MM UNLESS NOTED OTHERWISE
2 DRAWING TO SCALE WHEN PRINTED AT A3

N.G.R

E: 534540 N: 191618

NOTES:
VOD: MH10 + MHS1
SECTOR- 2
ANTENNA 1 : COMMScope EGYHHTT-65B-R6
AZIMUTHS: 40°/150°/280°
TOP/CL/US : 16.20M/15.30M/14.40M
ANTENNA 2 : DUMMY
AZIMUTHS: 40°/150°/280°
TOP/CL/US : 16.20M/15.20M/14.20M

SECTOR- (1 & 3)
ANTENNA 1 : COMMScope EGYHHTT-65B-R6
AZIMUTHS: 40°/150°/280°
TOP/CL/US : 22.18M/21.28M/20.38M
ANTENNA 2 : DUMMY
AZIMUTHS: 40°/150°/280°
TOP/CL/US : 22.18M/21.18M/20.18M

A	Issued for Approval	KT	SDUI	19.07.22	
REV	MODIFICATION	BY	CH	DATE	


ERICSSON
SDU IND TEAM


vodafone
SEAL 5G

Cell Name			Opt.
BIZ-SPACE			A
Cell ID No			
CTIL	VF	TEF	
E303931			
14422328	10037_35	N/A	

Site Address / Contact Details

ASTERGROVE WORKS
WEST ROAD
TOTTENHAM
LONDON, GREATER LONDON
N170XW

Drawing Title:
PROPOSED EAST ELEVATION

Purpose of issue:			Dwg Rev:
PLANNING			
Drawing Number:			A
301			
Surveyed By:		Original Sheet Size:	Pack Issue:
SDUI		A3	
Drawn:	Date:	Checked:	Date:
KT	19.07.22	SDUI	19.07.22
			A