


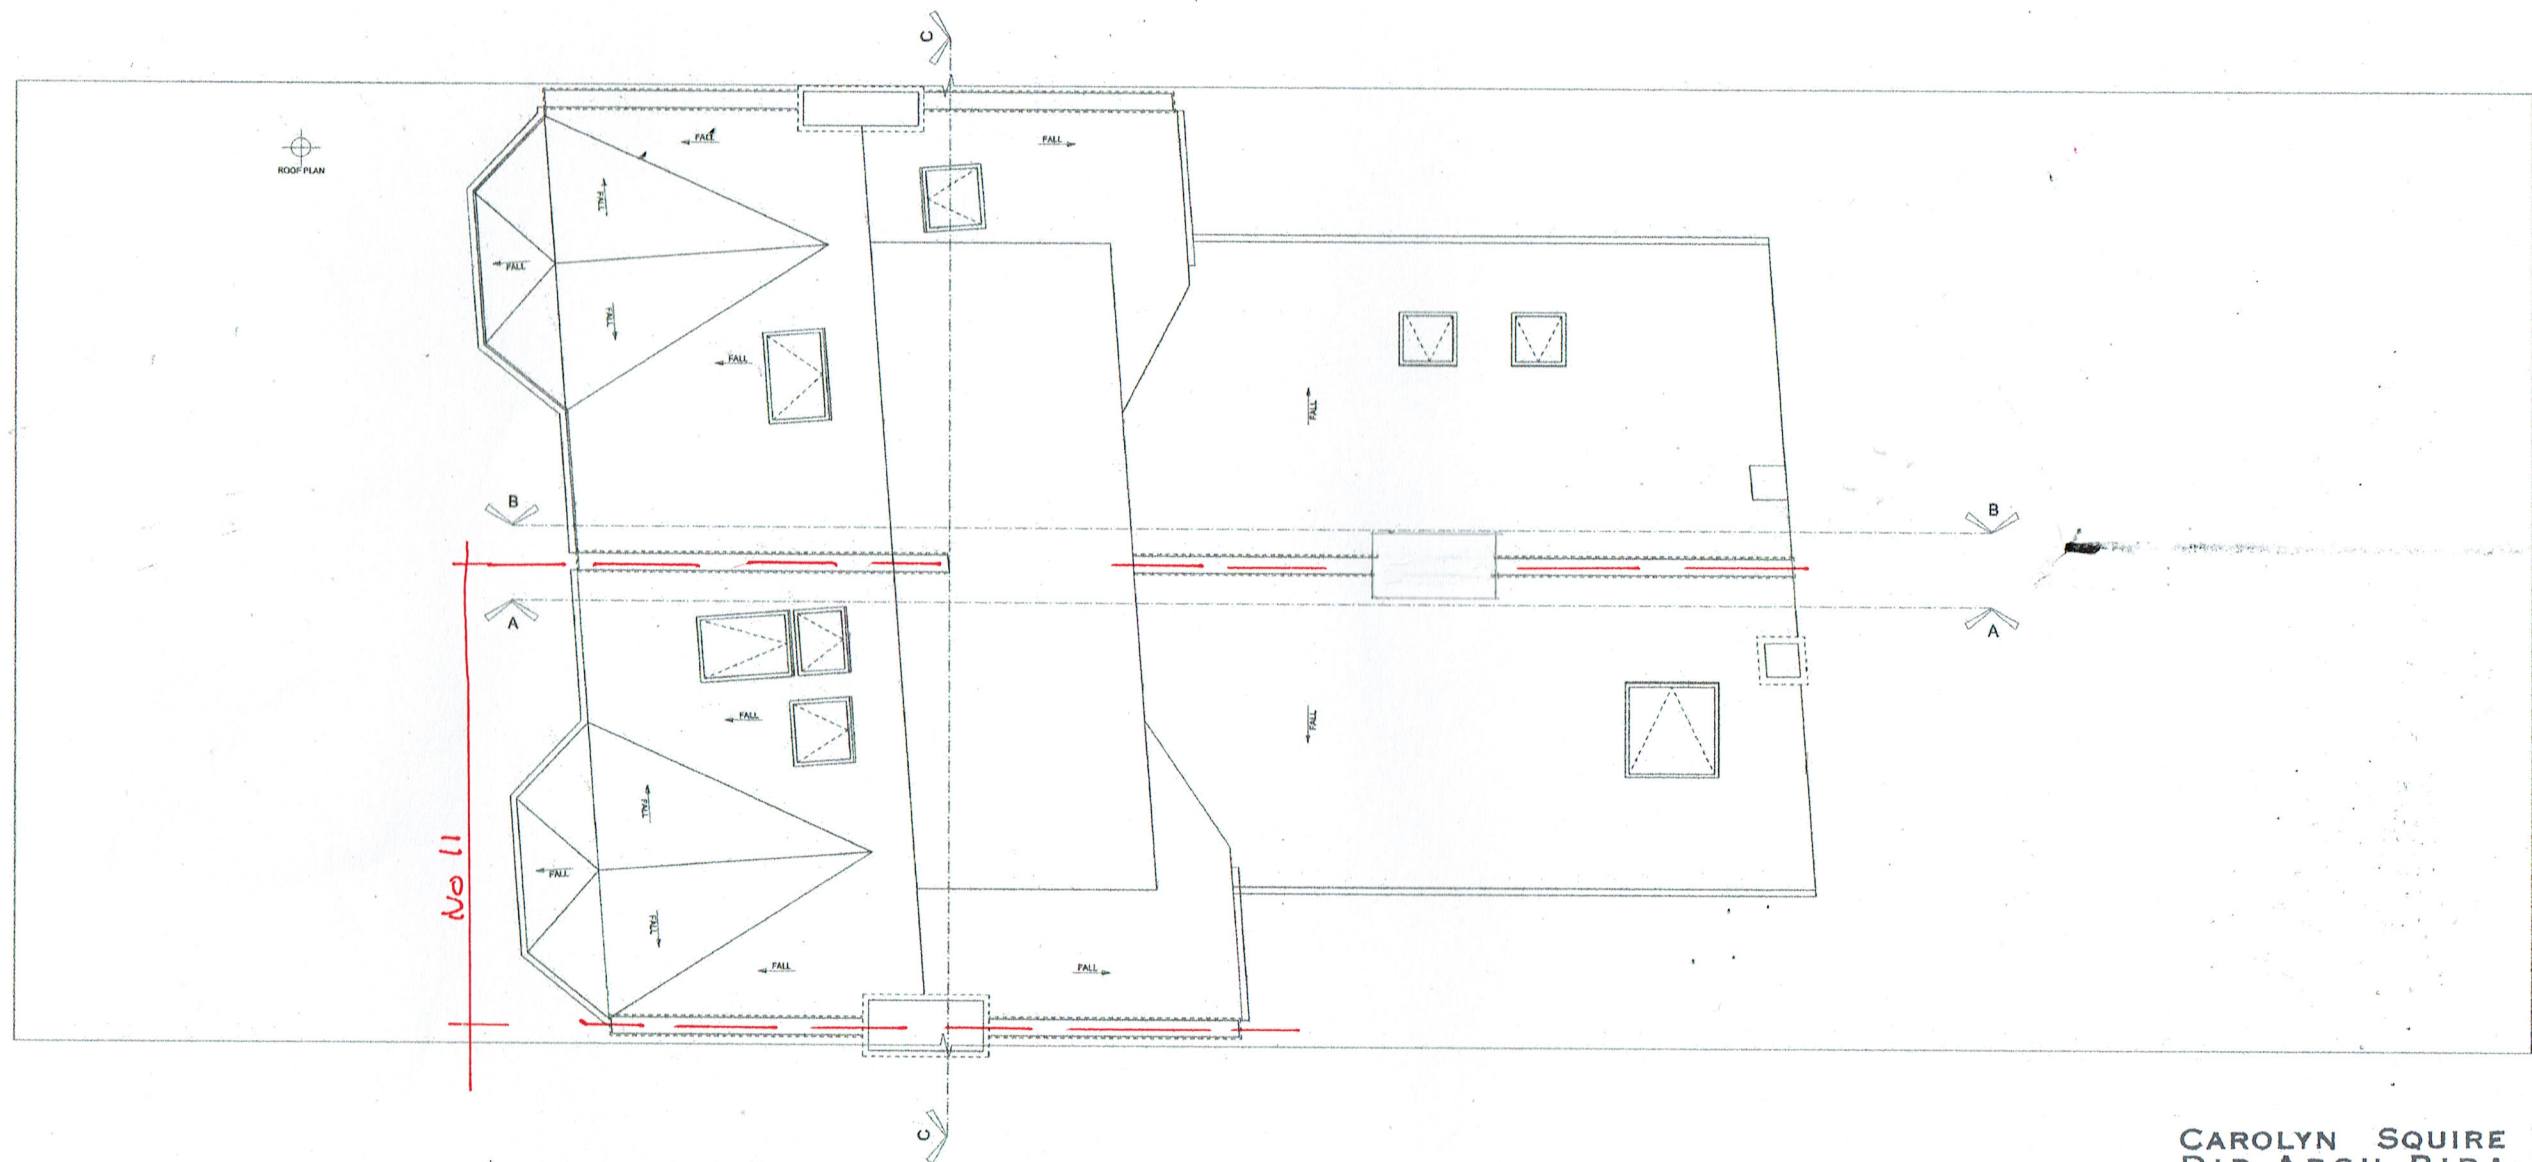

CAROLYN SQUIRE
DIP ARCH RIBA
122 CHURCH WALK
LONDON N16 8QW
TEL 020 7254 0624
FAX 020 7503 9769


JOB No: 2217/4

DATE: SEPT 22

SCALE: 1:100 @ A3

PROJECT: 11 ALBERT ROAD
N22 7AA

DRAWING: EXISTING ROOF PLAN

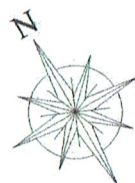

0 1 2 3 4m