


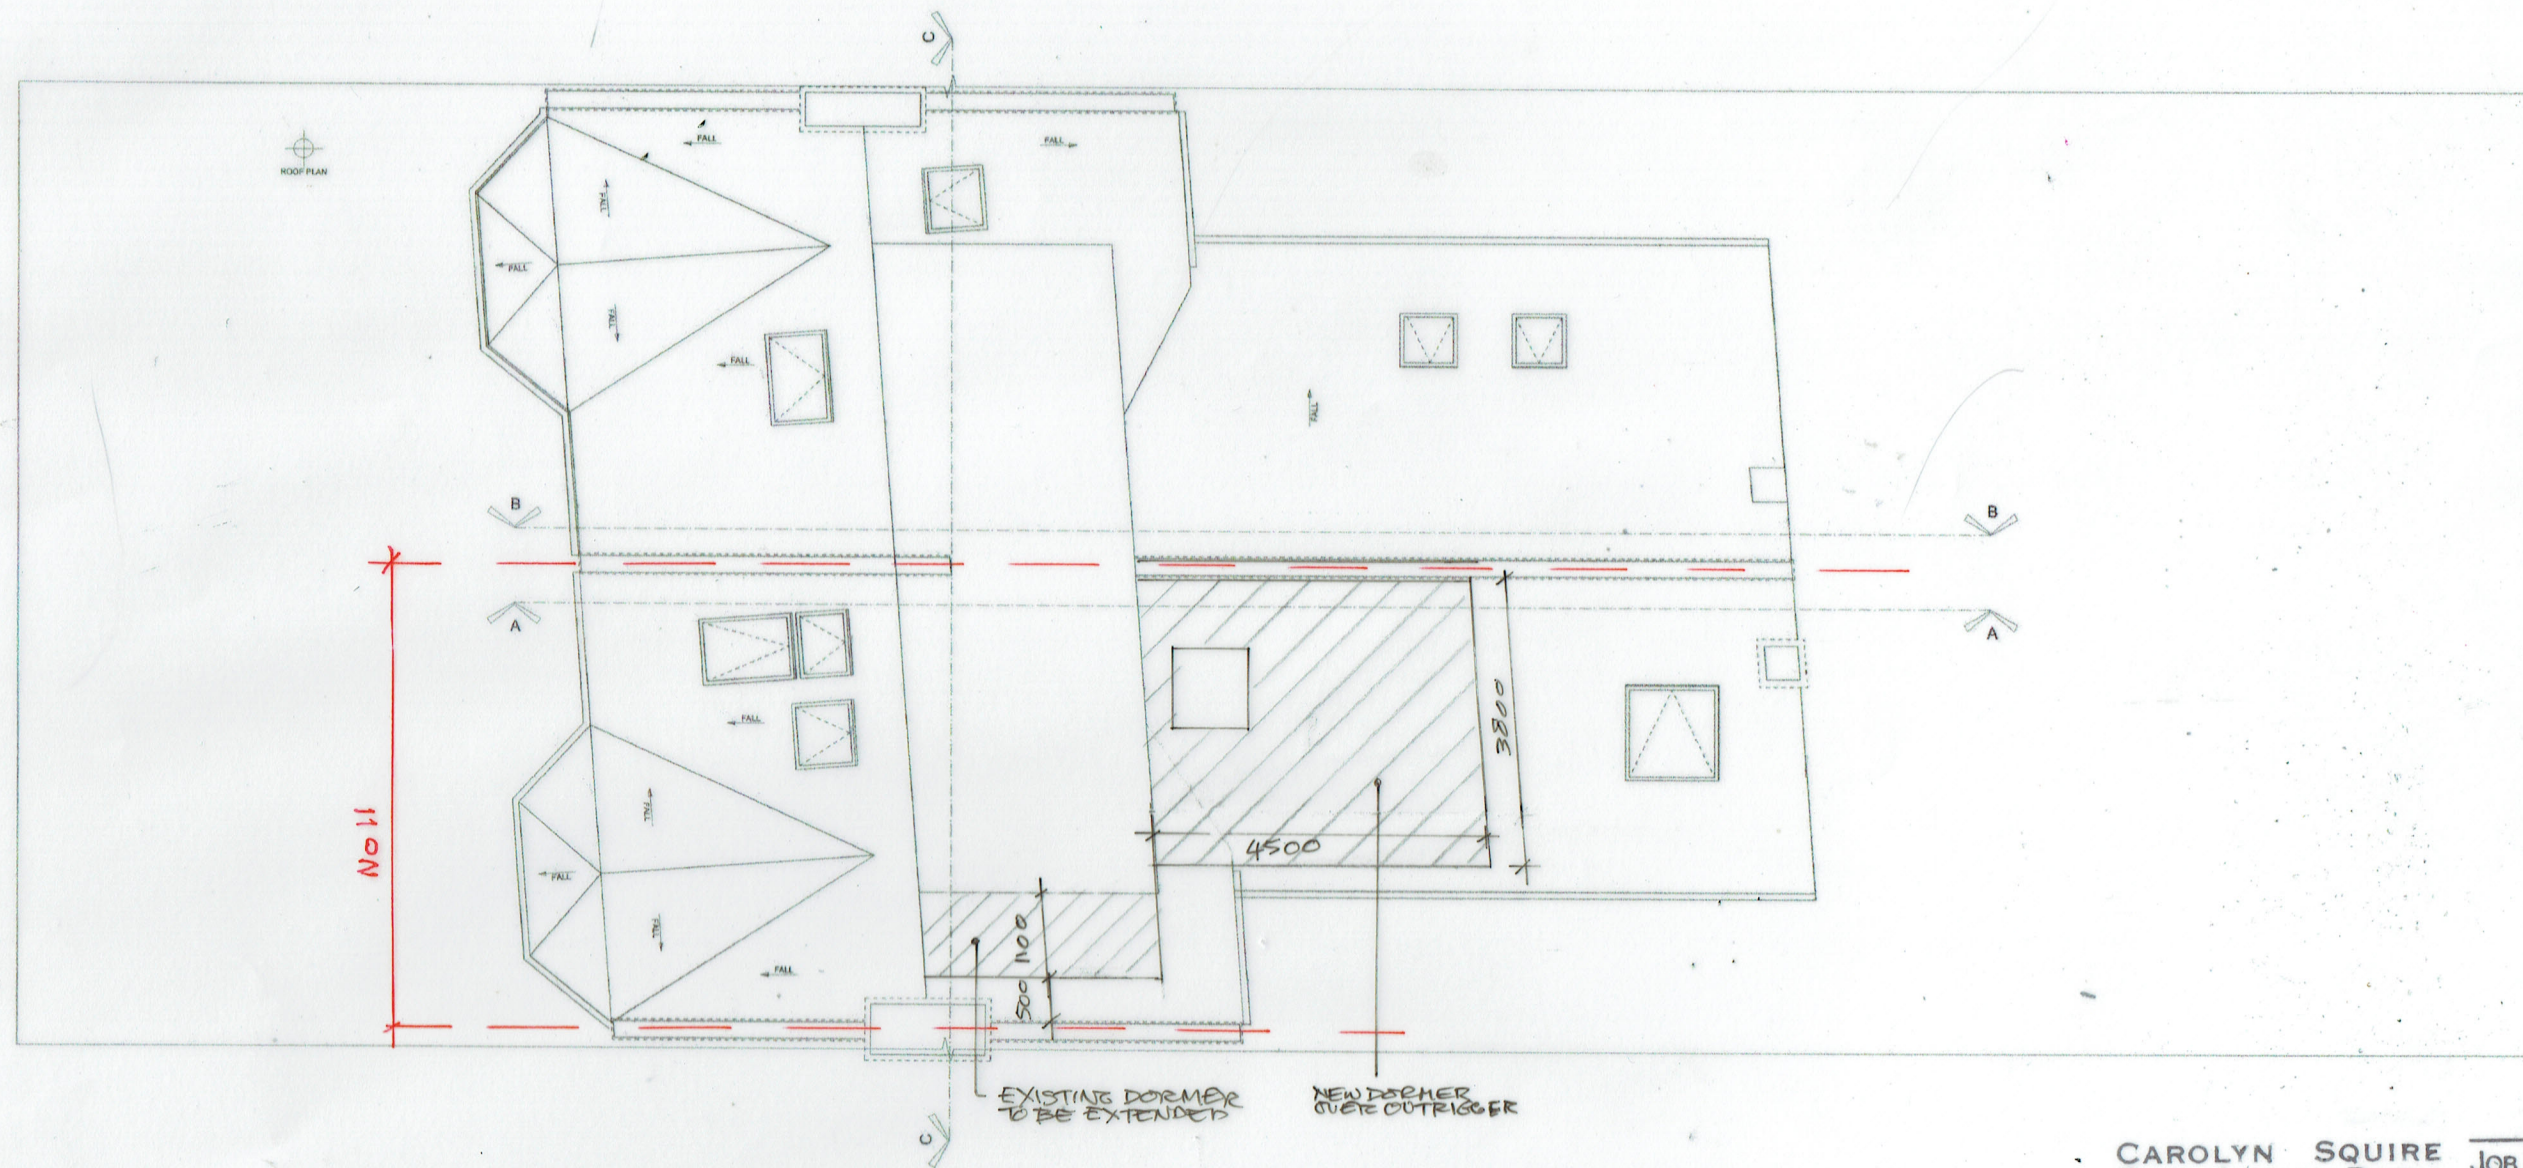

EXISTING DORMER  
TO BE EXTENDED

NEW DORMER  
OVER OUTRIGGER

CAROLYN SQUIRE  
DIP ARCH RIBA

JOB NO: 2217/11

122 CHURCH WALK  
LONDON N16 8QW

DATE: SEPT 22

TEL 020 7254 0624  
FAX 020 7503 9769

SCALE: 1:100 @ A3

PROJECT: 11 ALBERT ROAD  
N22 7AA

DRAWING: PROPOSED ROOF PLAN



0 1 2 3 4m