

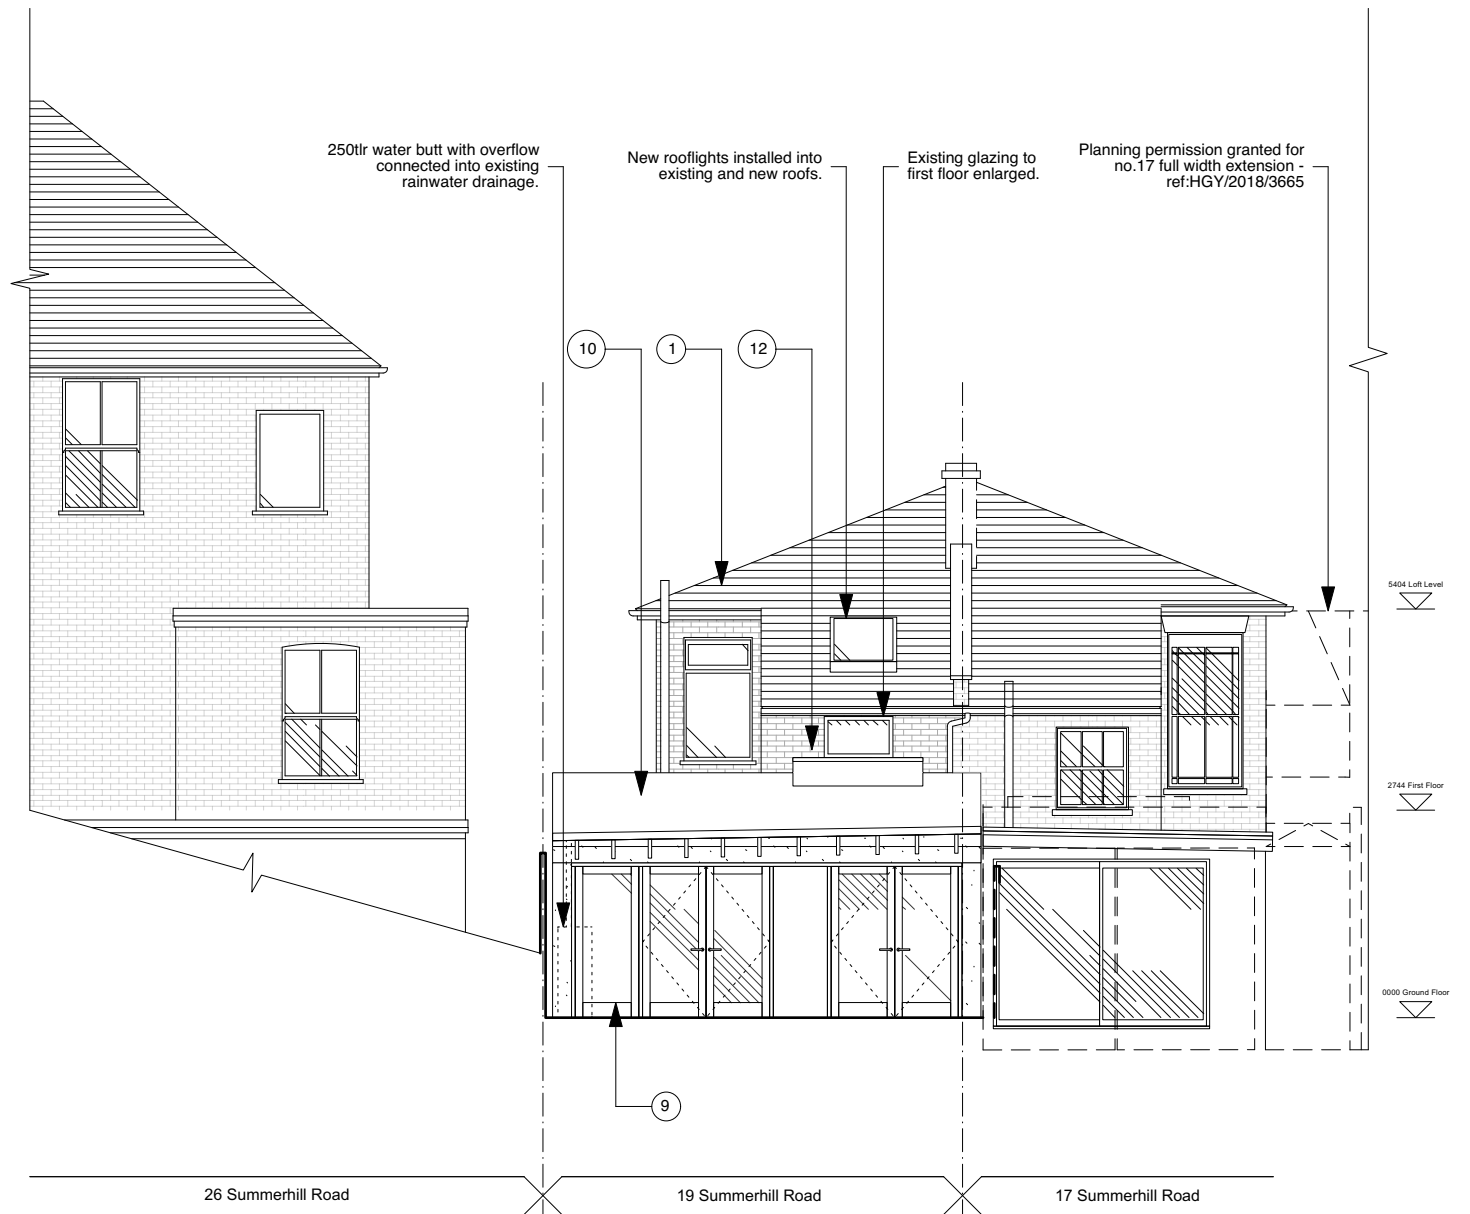


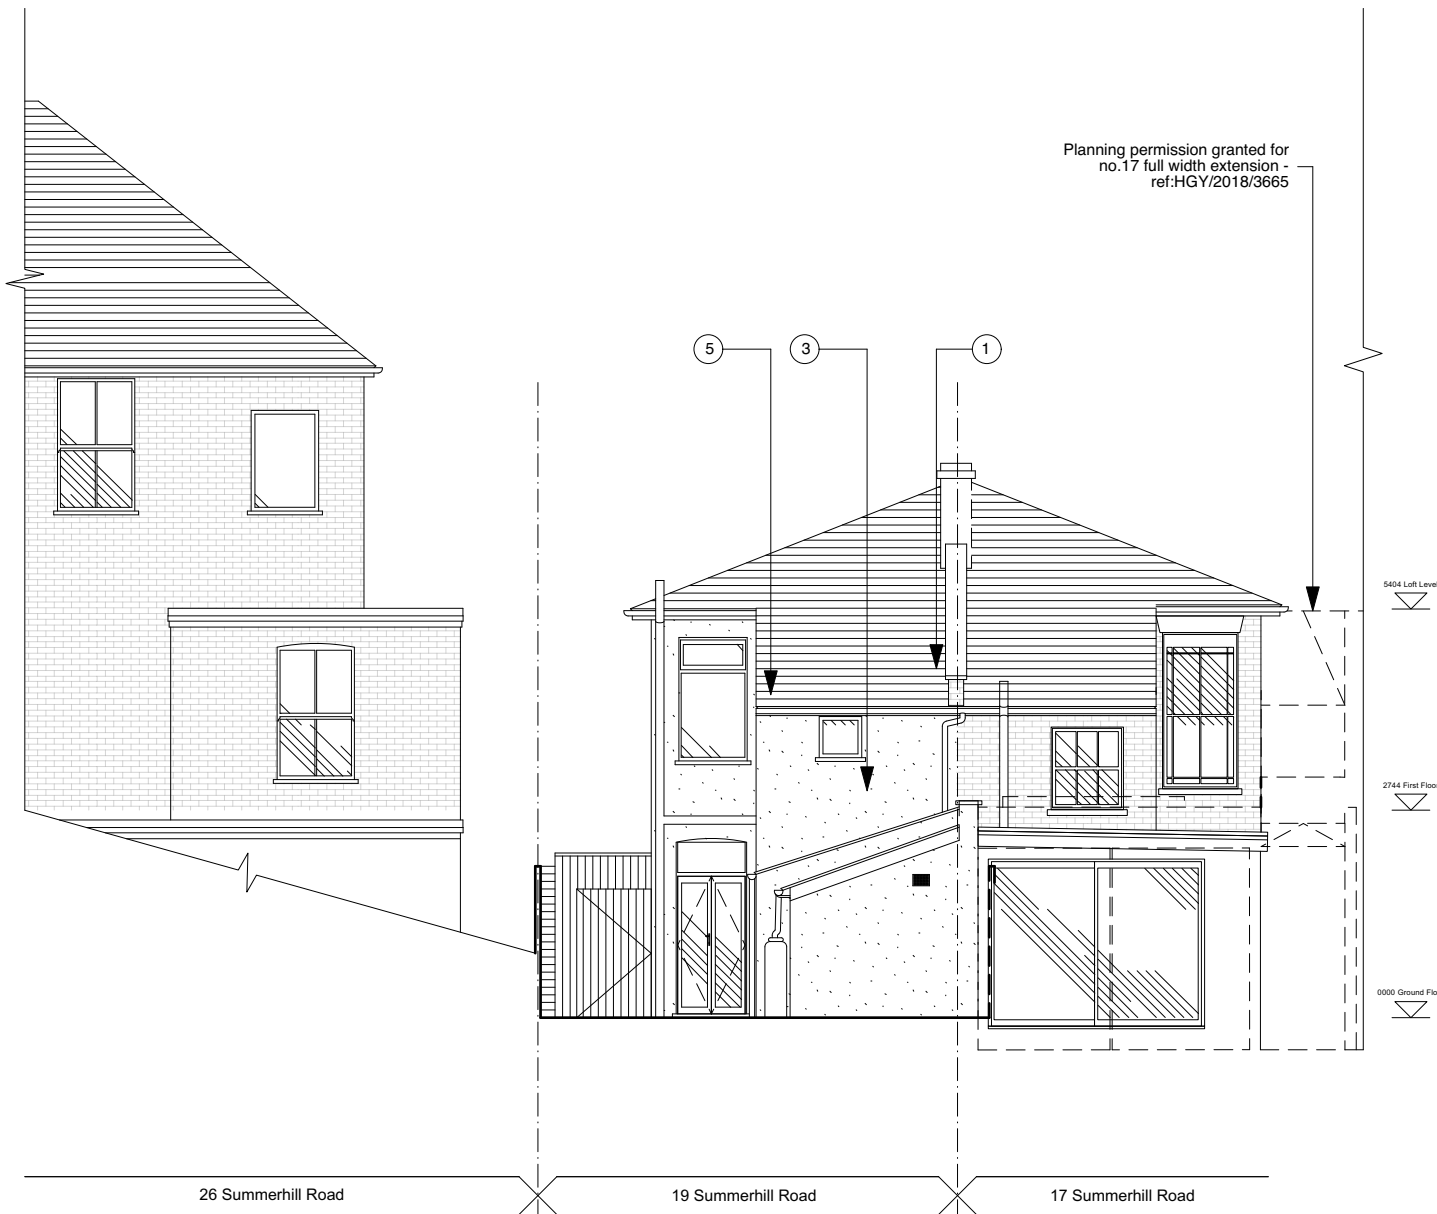

1 Existing Rear Elevation
Scale: 1:100

2 Proposed Rear Elevation
Scale: 1:100

 

KEY PLAN	NOTES		KEY	Operational & Maintenance Residual Risk Management (CDM 2015)				OEB Architects Ltd Unit 51A Regent Studios 8 Andrews Road, E8 4GN office@oebarchitects.co.uk	TITLE Existing & Proposed Rear Elevation					
	Do not scale from these drawings. Figured dimensions only are to be used. This drawing is based in dimensional survey information provided by others. The architect cannot accept responsibility for the accuracy of this survey information. All critical dimensions are to be checked on site before work proceeds. If in doubt ask.								JOB NUMBER 043	DRAWING NUMBER 0008	STAGE / REVISION 1			
	All dimensions are shown in metric								PROJECT 19 Summerhill Road					
	All drawings are to be read in conjunction with all other relevant consultants and / or specialists drawings or documents. Inconsistencies, errors and omissions found within or between OEB Architects Ltd. documents (and also in relation to other consultants/specialists documents) are to be notified immediately to OEB Architects Ltd.								STATUS PLANNING			SCALE @A1 1:100		
	All drawings within this package are the copyright of OEB Architects Ltd. They may not be copied or disclosed to any third party for any purpose except as authorised in writing by OEB Architects Ltd.								1 Issued for planning			02/02/2022		
	Existing and new structure shown indicatively unless specified. Please see Structural Engineers' Drawings for accurate sizing and location.								REV			REVISION NOTE	DATE	CLIENT Kristina & Cosmo Collini
	Existing and new building services shown indicatively unless specified. Please see MEP Engineers' Drawings for accurate sizing and location.													