


SITE LOCATION (Scale 1:50000)

Ordnance Survey map extract
based upon Landranger map series
with the permission of the controller of
Her Majesty's Stationery Office
Licence No. 100022432
Crown copyright.




SITE PHOTOGRAPH

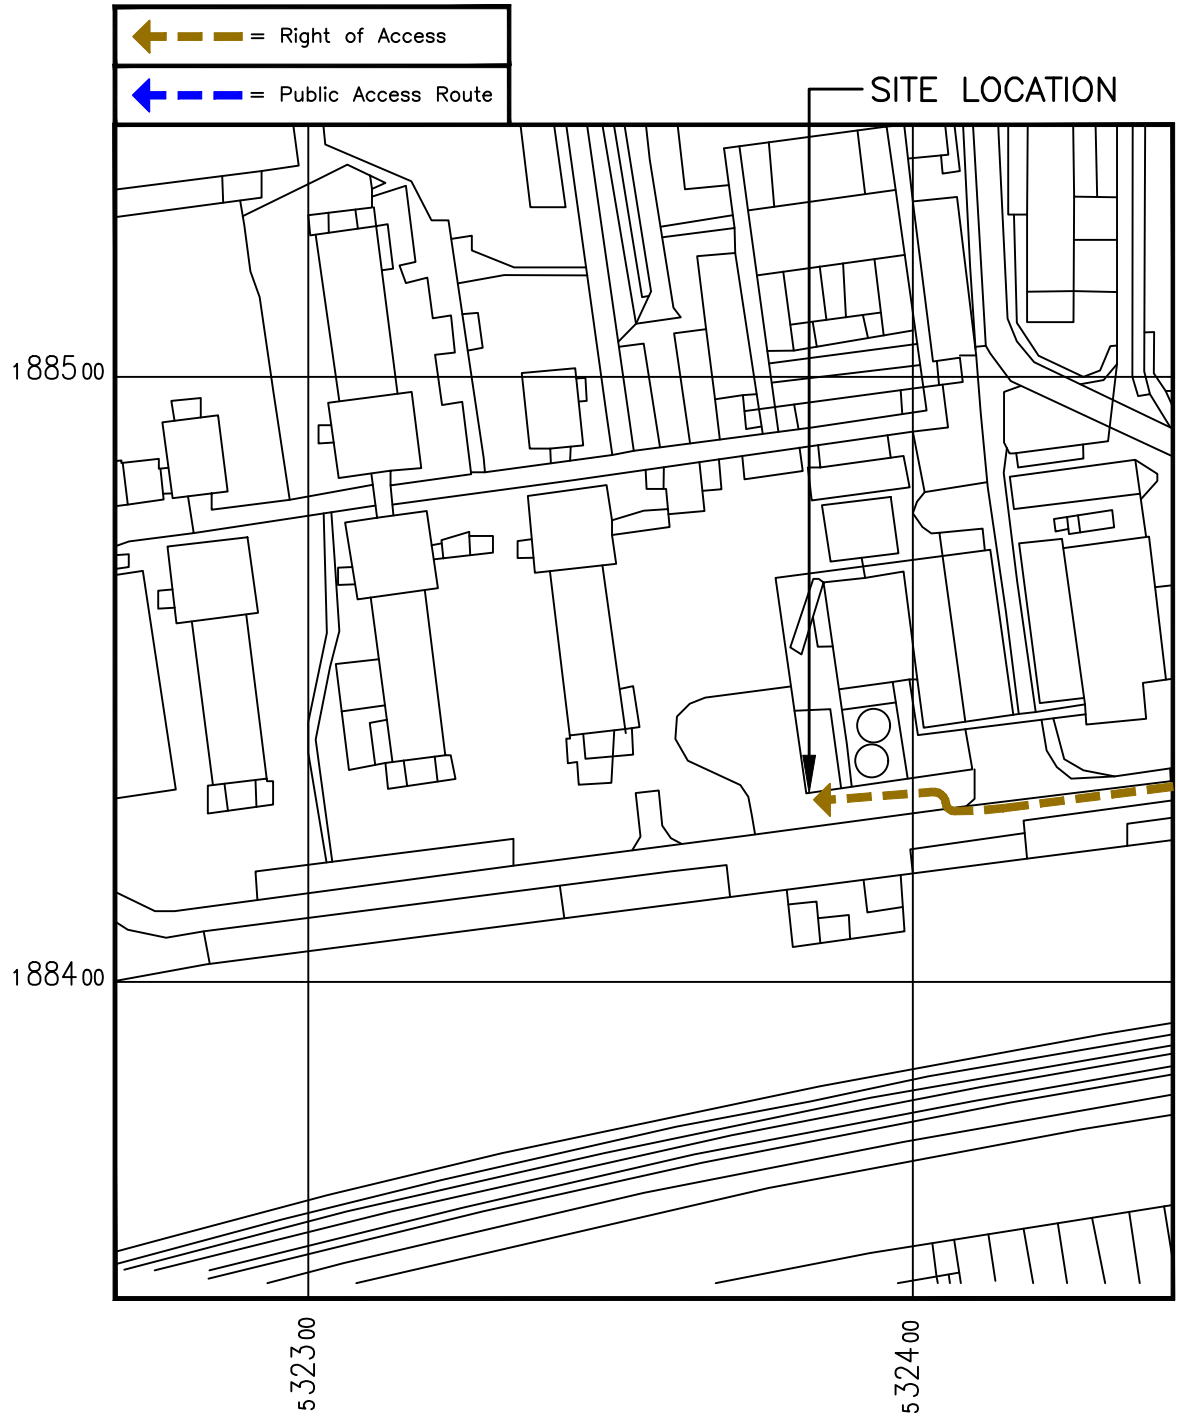

DETAILED SITE LOCATION (Scale 1:1250)

Based upon Ordnance Survey map extract
with the permission of the Controller of
Her Majesty's Stationery Office.
Crown copyright.
Licence No. 100022432

 

ORIGINAL SCALE AT A3 - 1:1250

ALL DIMENSIONS IN METRES

ALL DIMENSIONS ARE IN mm UNLESS NOTED OTHERWISE

N.G.R | E: 532376 N: 188430

DIRECTIONS TO SITE:
HEAD SOUTHEAST ON M1, AT JUNCTION 2,
EXIT ONTO BARNET BY-PASS/GREAT N
WAY/A1 TOWARDS C.
LONDON/HOLLOWAY/A406 EAST/N CIRCULAR
CONTINUE TO FOLLOW BARNET
BY-PASS/GREAT N WAY FOR 3Km.
CONTINUE ONTO N CIRCULAR RD/A406 FOR
3.8Km. TAKE THE B550 EXIT TOWARDS
MUSWELL HILL/FRIERN BARNET & CONTINUE
FOR 0.1Km. MERGE ONTO PINKHAM WAY
CONTINUE FOR 0.3Km. TURN RIGHT ONTO
COLNEY HATCH LN/B550, CONTINUE TO
FOLLOW B550 FOR 1.9Km. AT THE
ROUNDAABOUT, TAKE THE 2ND EXIT ONTO
MUSWELL HILL/A504, CONTINUE TO FOLLOW
A504, GO THROUGH 1 ROUNDAABOUT &
CONTINUE FOR 2.4Km. TURN RIGHT ONTO
WIGHTMAN RD/B138 & CONTINUE FOR 0.3Km.
TURN LEFT ONTO FROBISHER RD & CONTINUE
FOR 0.4Km. TURN RIGHT ONTO GREEN
LANES/A105 & CONTINUE FOR 0.4Km. TURN
LEFT ONTO ST ANN'S RD/B152
GO THROUGH 1 ROUNDAABOUT & CONTINUE
FOR 0.6Km, TURN RIGHT & CONTINUE FOR
0.3Km, TURN RIGHT, SITE WILL BE ON THE
RIGHT HAND SIDE

NOTES:

A	Issued for Approval	TM	GBC	30.09.22
REV	MODIFICATION	BY	CH	DATE



Great British Communications
Lapwing House, Block 3 Forward Point,
Tan House Lane, Widnes, Cheshire, WA8 0SL
t. 44 (0)151 420 4128
www.gbcservices.co.uk



CTIL - LONDON

Cell Name		Opt.
ST. ANNES HOSPITAL		-
Cell ID No		
CTIL	TEF	VF
14298226	45994	5744

Site Address / Contact Details

ST. ANNES HOSPITAL
ST. ANNES ROAD
TOTTENHAM
GREATER LONDON
N4 1NX

Drawing Title: SITE LOCATION MAPS				
Purpose of issue: PLANNING				Dwg Rev:
Drawing Number: 100				A
Surveyed By: GBC		Original Sheet Size: A3		Pack Issue:
Drawn: TM	Date: 30.09.22	Checked: GBC	Date: 30.09.22	A



The drawings comply with TEF & Vodafone Non-Standard ICNIRP guidelines.
Designed in accordance with CTIL document: SDN0013 & SDN0009

ALL DIMENSIONS ARE IN mm UNLESS NOTED OTHERWISE

N.G.R


E: 532376 N: 188430

A	Issued for Approval	TM	GBC	30.09.22	
REV	MODIFICATION	BY	CH	DATE	

Great British Communications
Lapwing House, Block 3 Forward Point,
Tan House Lane, Widnes, Cheshire, WAB 0SL
t. 44 (0)151 420 4128
www.gbcservices.co.uk

CTIL - LONDON

Cell Name			Opt.
ST. ANNES HOSPITAL			-
Cell ID No			
CTIL	TEF	VF	
14298226	45994	5744	
Site Address / Contact Details			
ST. ANNES HOSPITAL ST. ANNES ROAD TOTTENHAM GREATER LONDON N4 1NX			
Drawing Title: EXISTING SITE PLAN			
Purpose of issue: PLANNING			Dwg Rev:
Drawing Number: 200			A
Surveyed By: GBC		Original Sheet Size: A3	Pack Issue:
Drawn: TM	Date: 30.09.22	Checked: GBC	Date: 30.09.22
			A

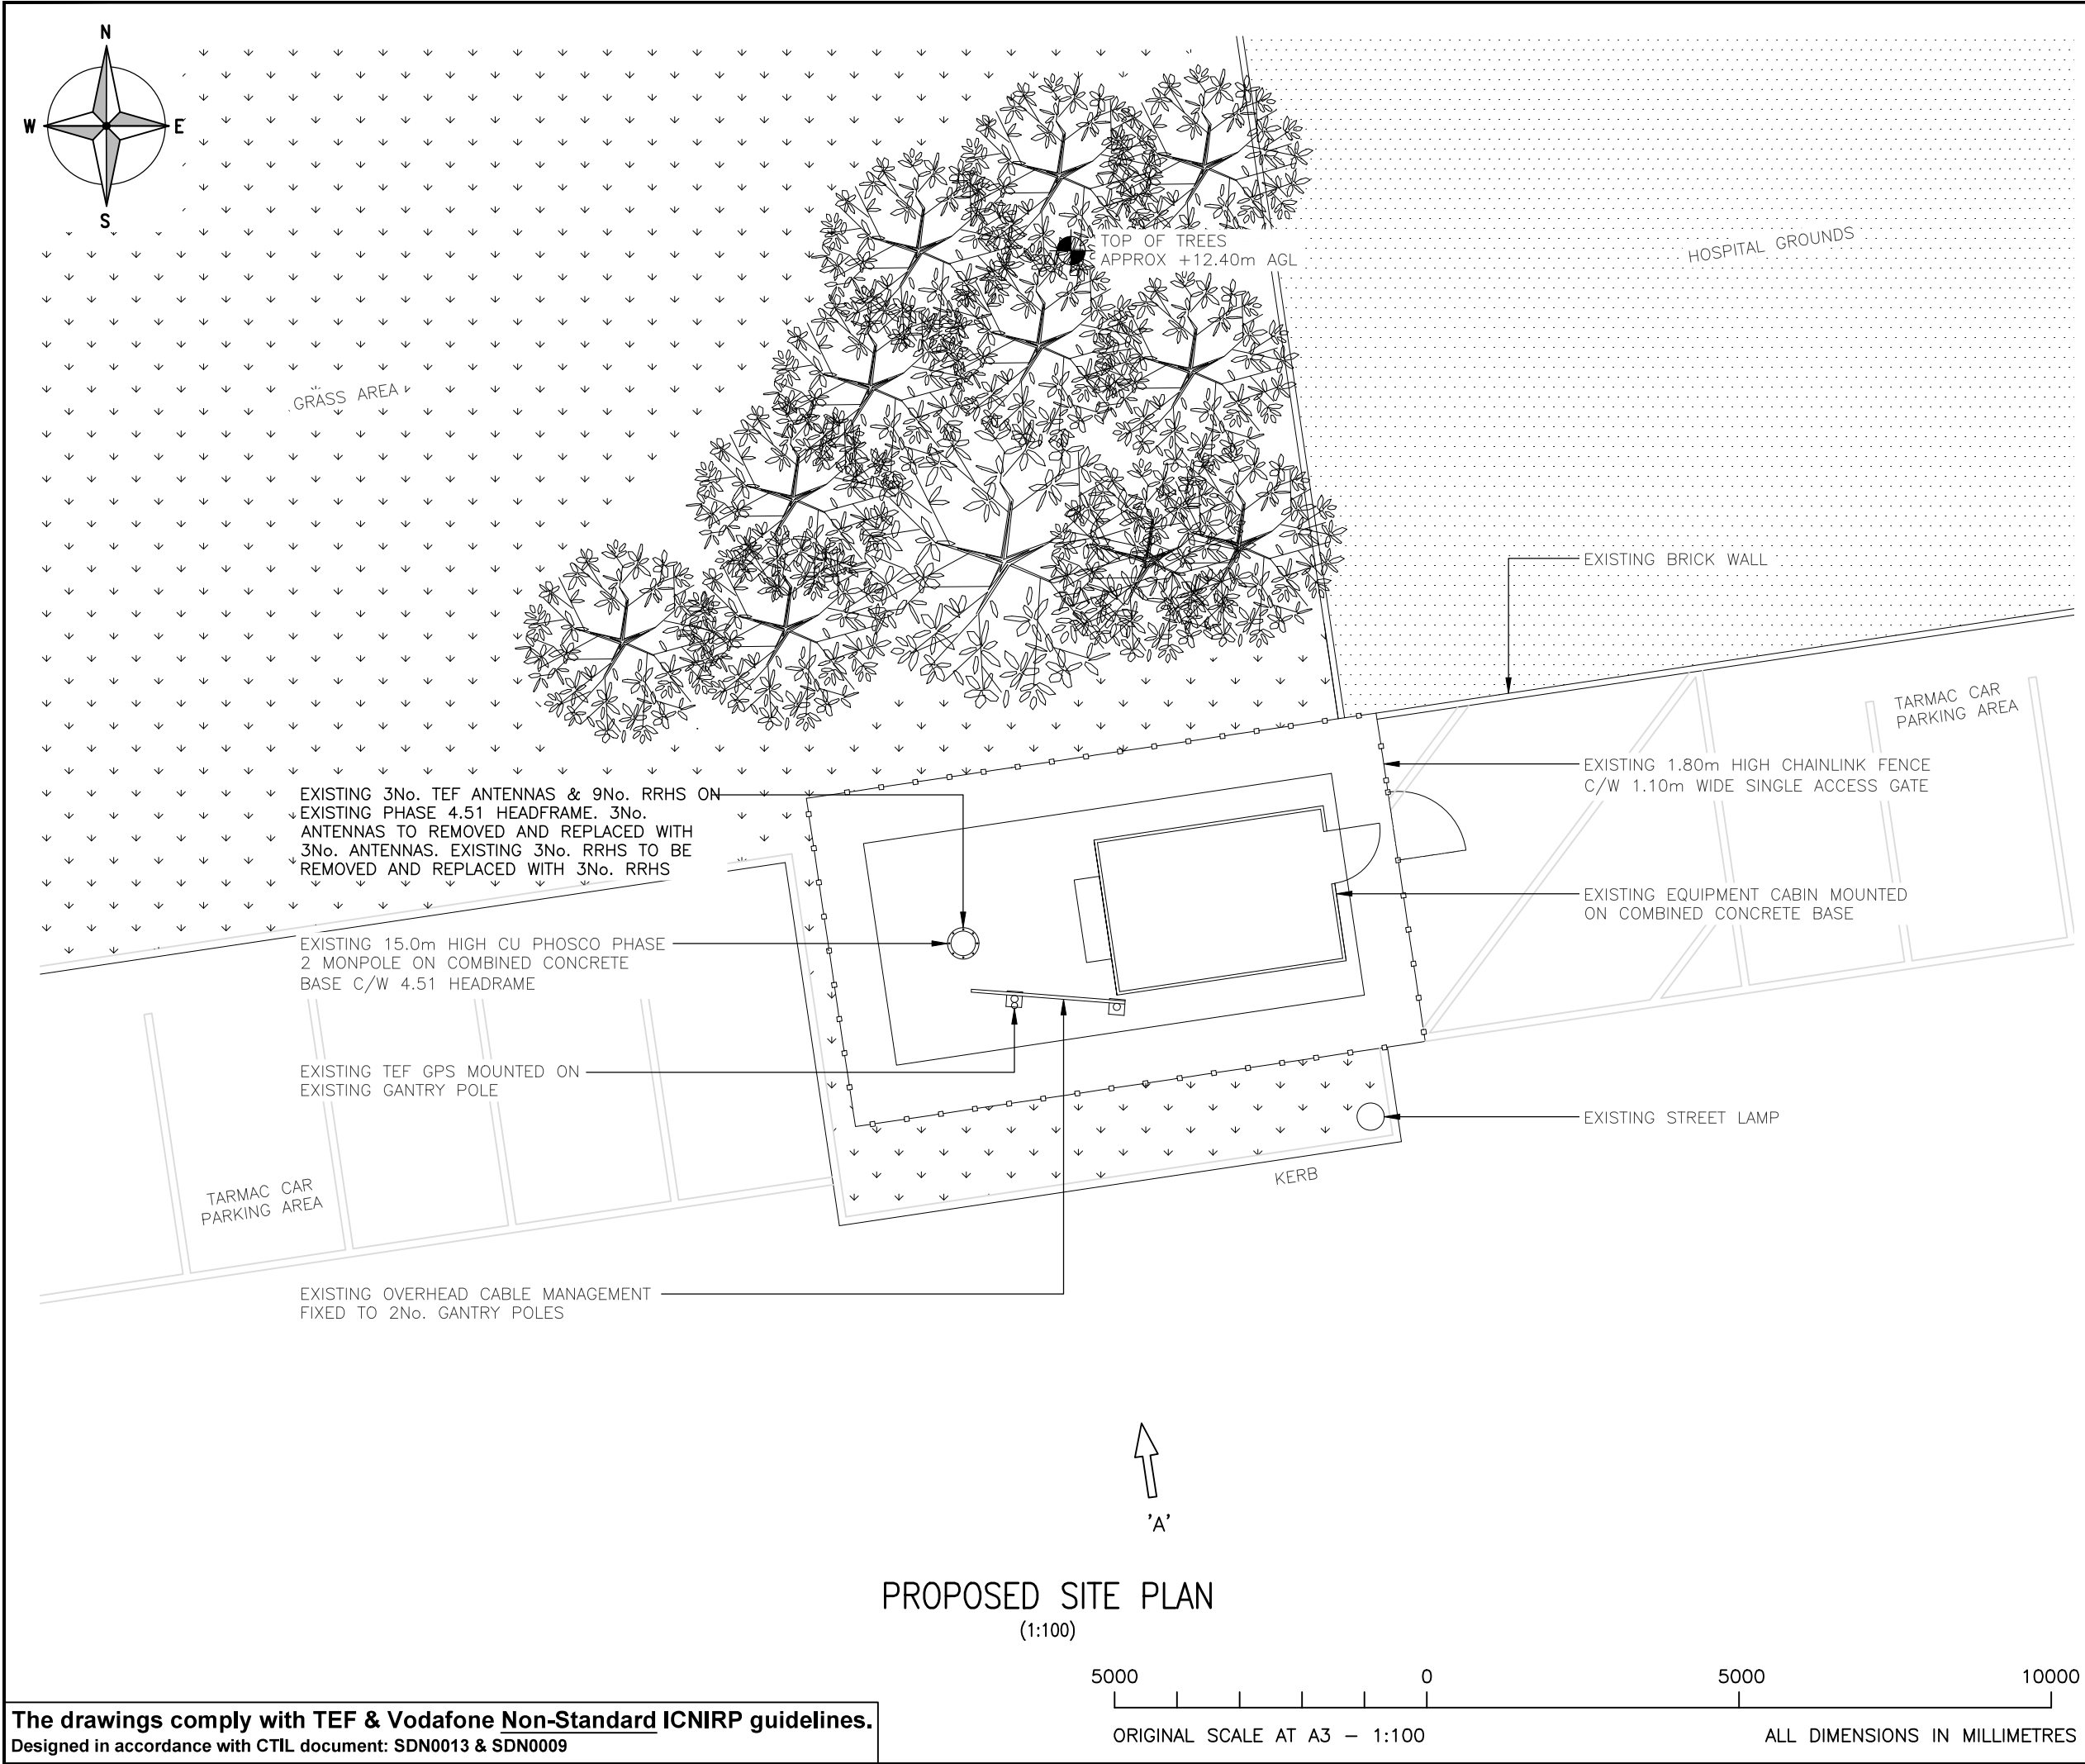

ALL DIMENSIONS ARE IN mm UNLESS NOTED OTHERWISE

N.G.R

E: 532376 N: 188430

A	Issued for Approval	TM	GBC	30.09.22	
REV	MODIFICATION	BY	CH	DATE	



Great British Communications
Lapwing House, Block 3 Forward Point,
Tan House Lane, Widnes, Cheshire, WAB 0SL
t. 44 (0)151 420 4128
www.gbcservices.co.uk



CTIL - LONDON

Cell Name			Opt.
ST. ANNES HOSPITAL			-
Cell ID No			
CTIL	TEF	VF	
14298226	45994	5744	

Site Address / Contact Details

ST. ANNES HOSPITAL
ST. ANNES ROAD
TOTTENHAM
GREATER LONDON
N4 1NX

Drawing Title:
PROPOSED SITE PLAN

Purpose of issue:		Dwg Rev:		
PLANNING				
Drawing Number:		A		
201				
Surveyed By:	Original Sheet Size:	Pack Issue:		
GBC	A3			
Drawn:	Date:	Checked:	Date:	A
TM	30.09.22	GBC	30.09.22	

The drawings comply with TEF & Vodafone Non-Standard ICNIRP guidelines.
Designed in accordance with CTIL document: SDN0013 & SDN0009

ORIGINAL SCALE AT A3 - 1:100
ALL DIMENSIONS IN MILLIMETRES

