



Notes :

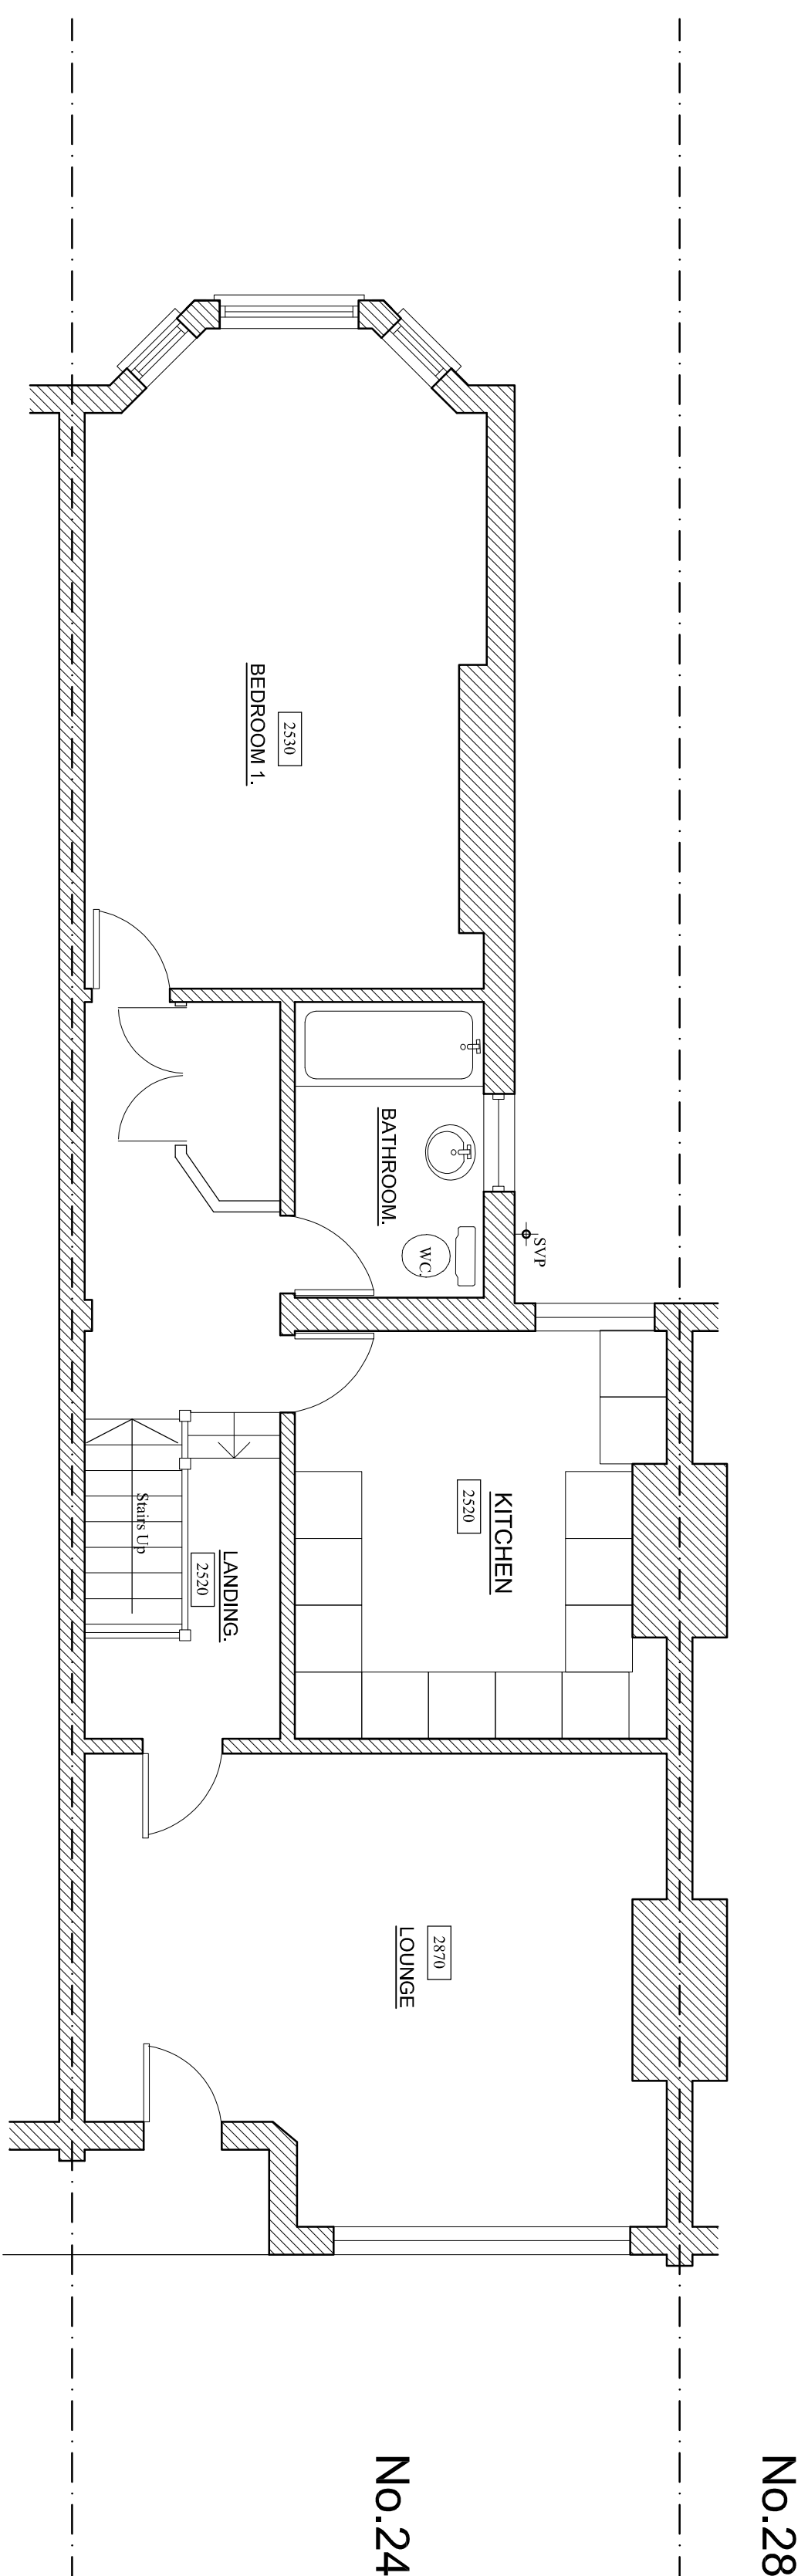

EXISTING FIRST FLOOR PLAN

MAIN HOUSE WALLS (GROUND FLOOR - FIRST FLOOR) - SOLID BRICKWORK CONSTRUCTION 215mm thick
MAIN HOUSE WALLS (FIRST FLOOR - EAVES) - SOLID BRICKWORK CONSTRUCTION 215mm thick
ROOFS - CONCRETE TILES COLOR: ORANGE
DOORS - SOLID OAK TIMBER
WINDOWS - SASHED

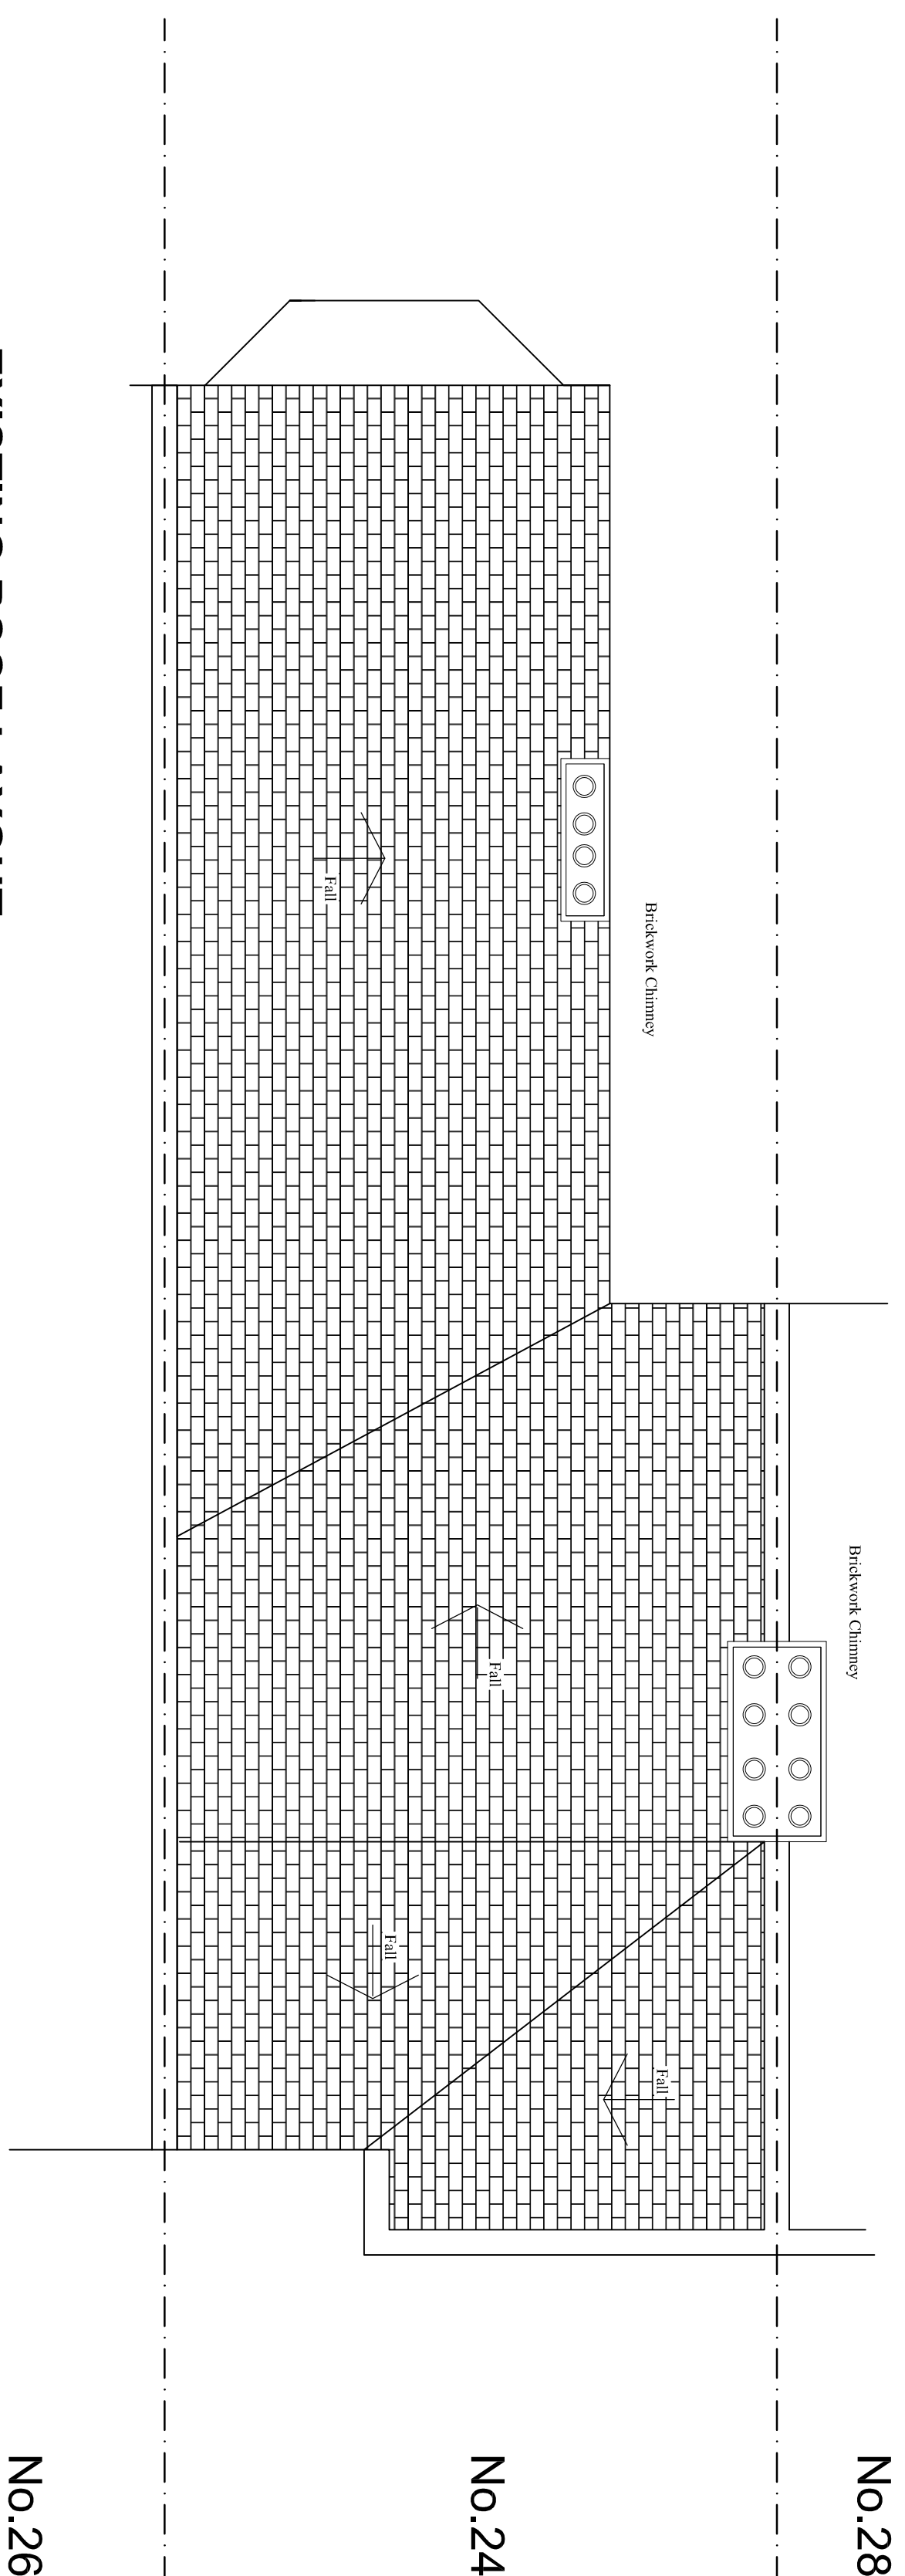

EXISTING ROOF LAYOUT

MAIN HOUSE WALLS (GROUND FLOOR - FIRST FLOOR) - SOLID BRICKWORK CONSTRUCTION 215mm Hk
MAIN HOUSE WALLS (FIRST FLOOR - EAVES) - SOLID BRICKWORK CONSTRUCTION 215mm Hk
ROOFS - CONCRETE TILES COLOUR ORANGE
DOORS - SOLID OAK TIMBER
WINDOWS - SASHED

1	10-10-20	AJS	Issued for planning permission
Ver Date	Drawn	Amendment	

MR A. RAMAKISSOON
24, HARVEY ROAD
LONDON, N8 9PA

Status	PLANNING ISSUE
--------	----------------

Drawn	A Sparks
Scales	1:50
Drawing No	Ver
1400-01	1