
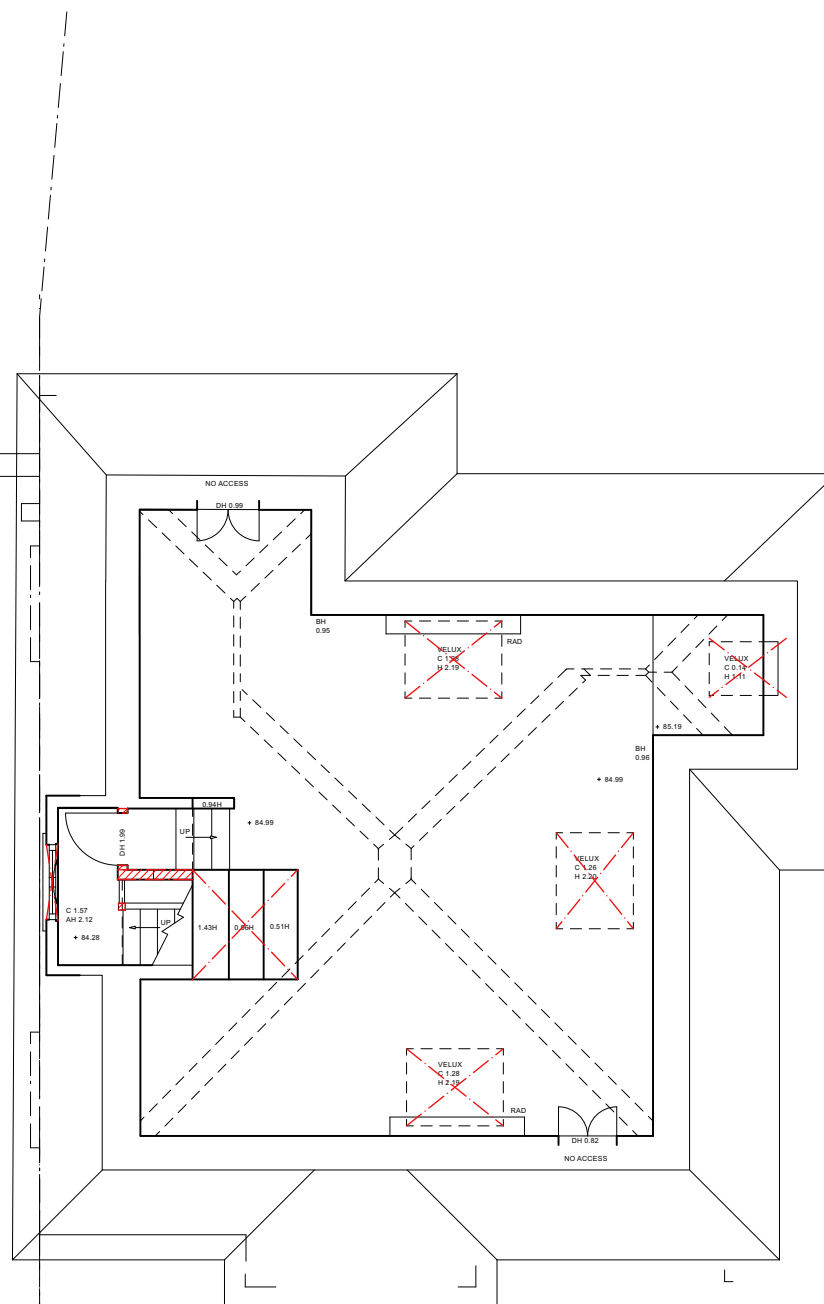
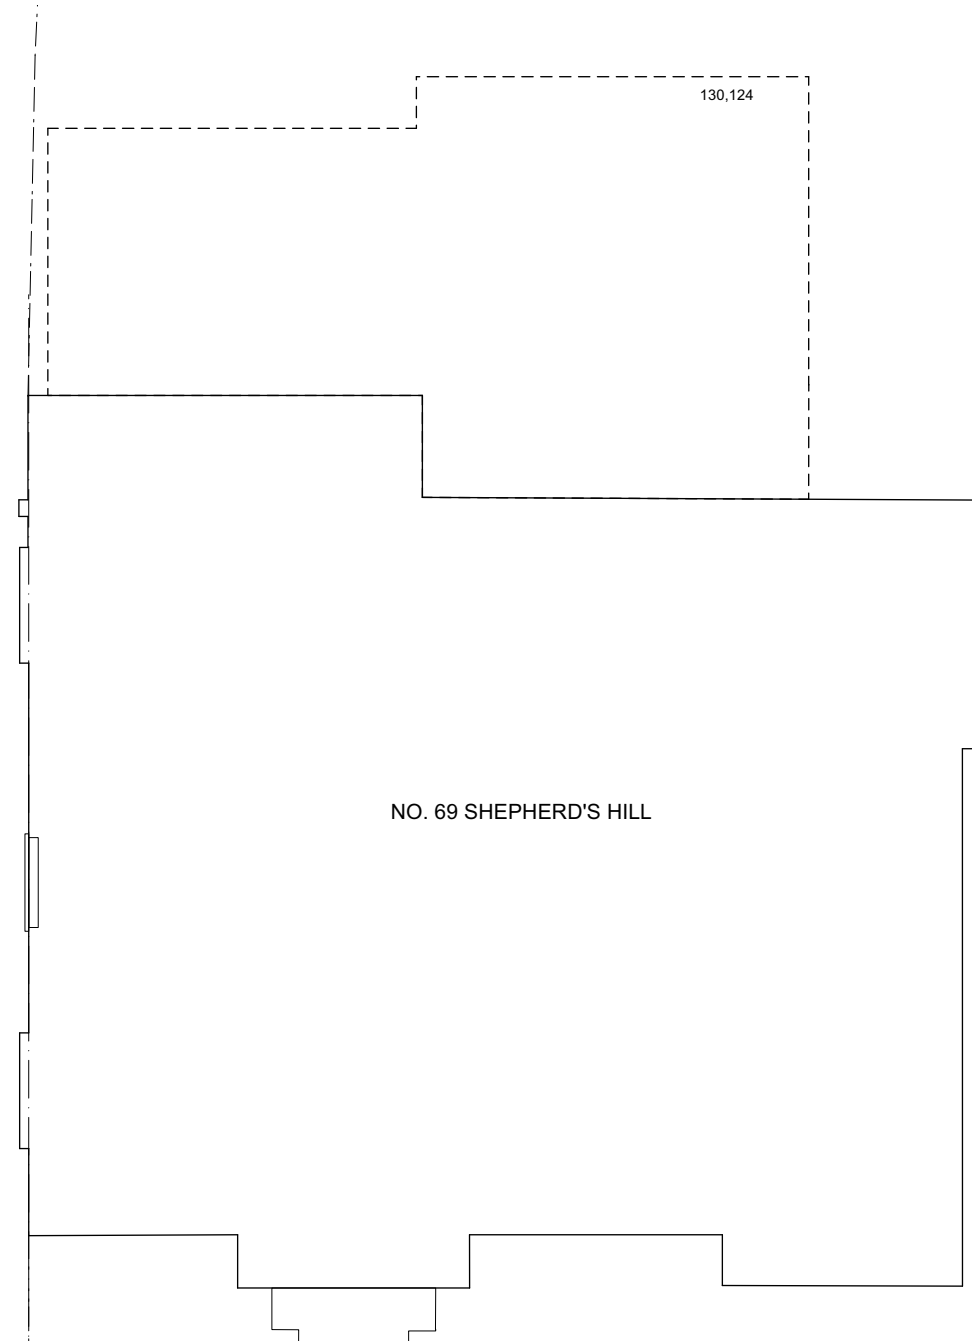


1

Existing Second Floor Plan

Scale: 1:100

 

NO. 69 SHEPHERD'S HILL

130,124



Fabric Demolitions



Fittings Demolitions

DAVID RUSSELL ARCHITECT
94 Revelon Road, London, SE4 2PR, UK
M: +44 (0) 774 884 7288
E: info@davidrussellarchitect.com

Revision

Date _____

25.09.2022

Project

67 Shepherd's Hill

Scale

1:100@A3

Drawing Title

	Job No./ Stage/ Drawing No.
--	-----------------------------

Existing Second Floor Plan

016_PL_005

0mm

50mm

100mm

Revision

DO NOT SCALE FROM THIS DRAWING
ALL DISCREPANCIES TO BE REPORTED
©2021 David Russell