




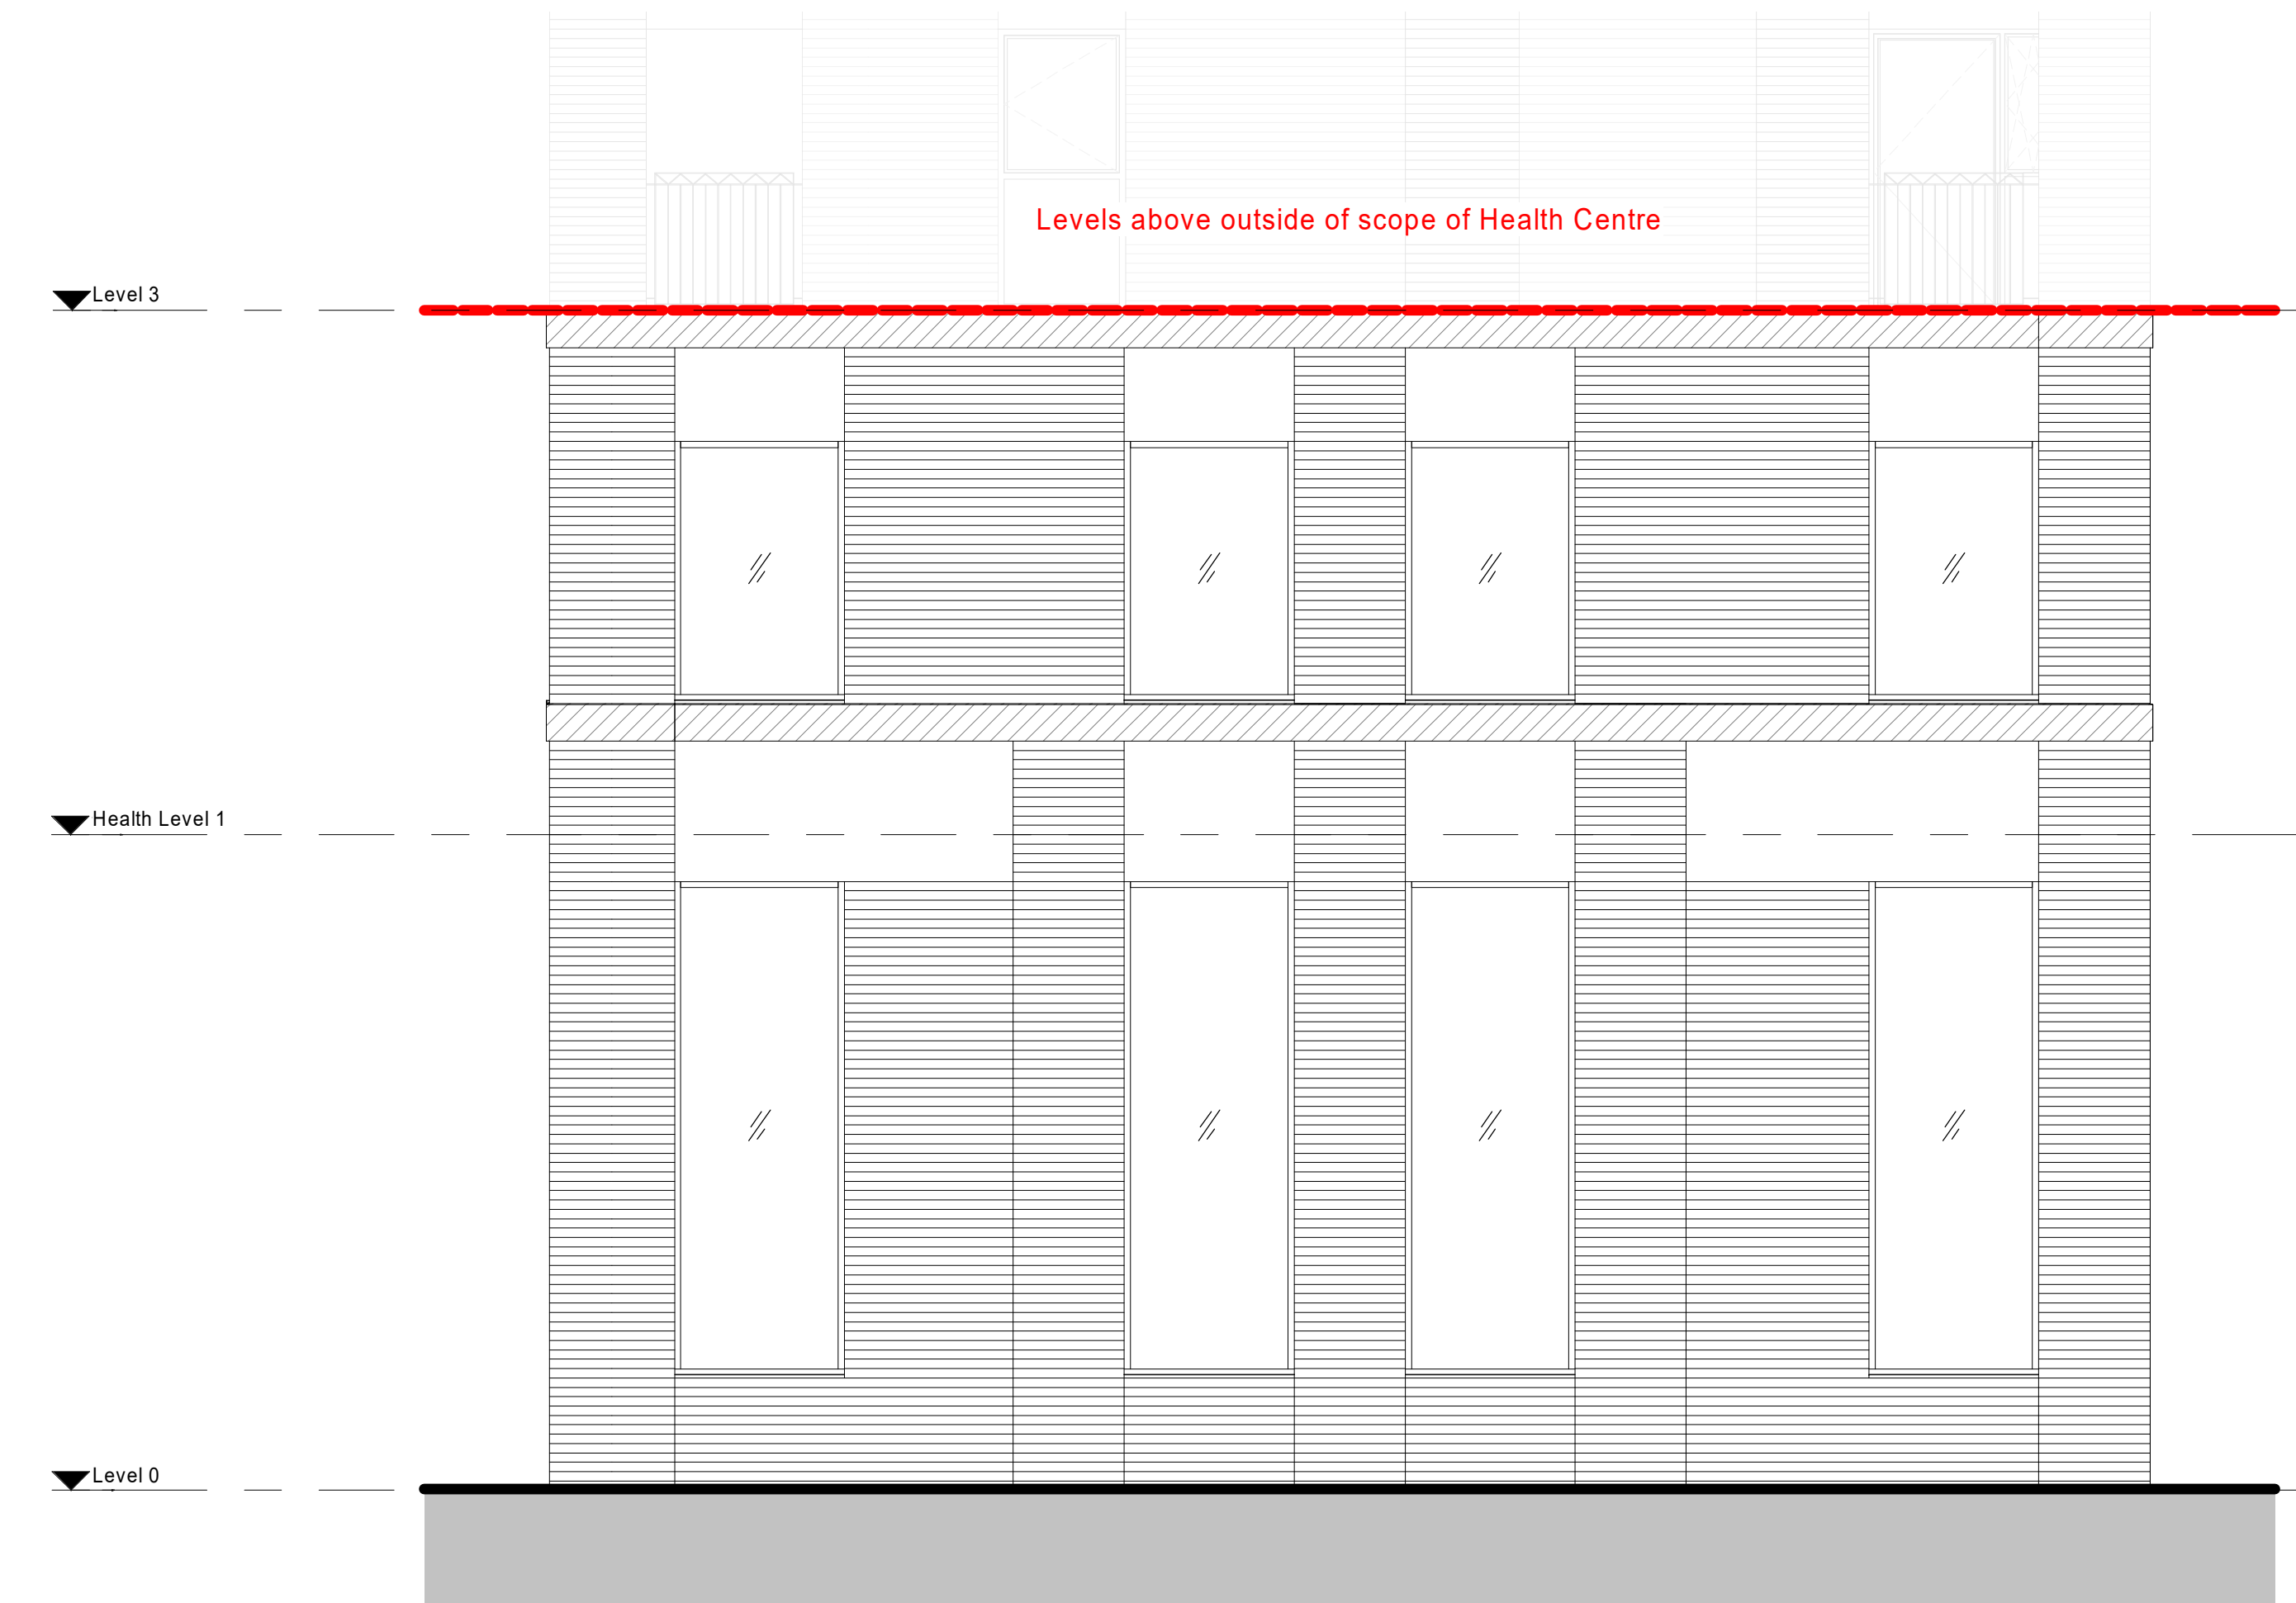

Approved Elevation as per HGY/2022/1103

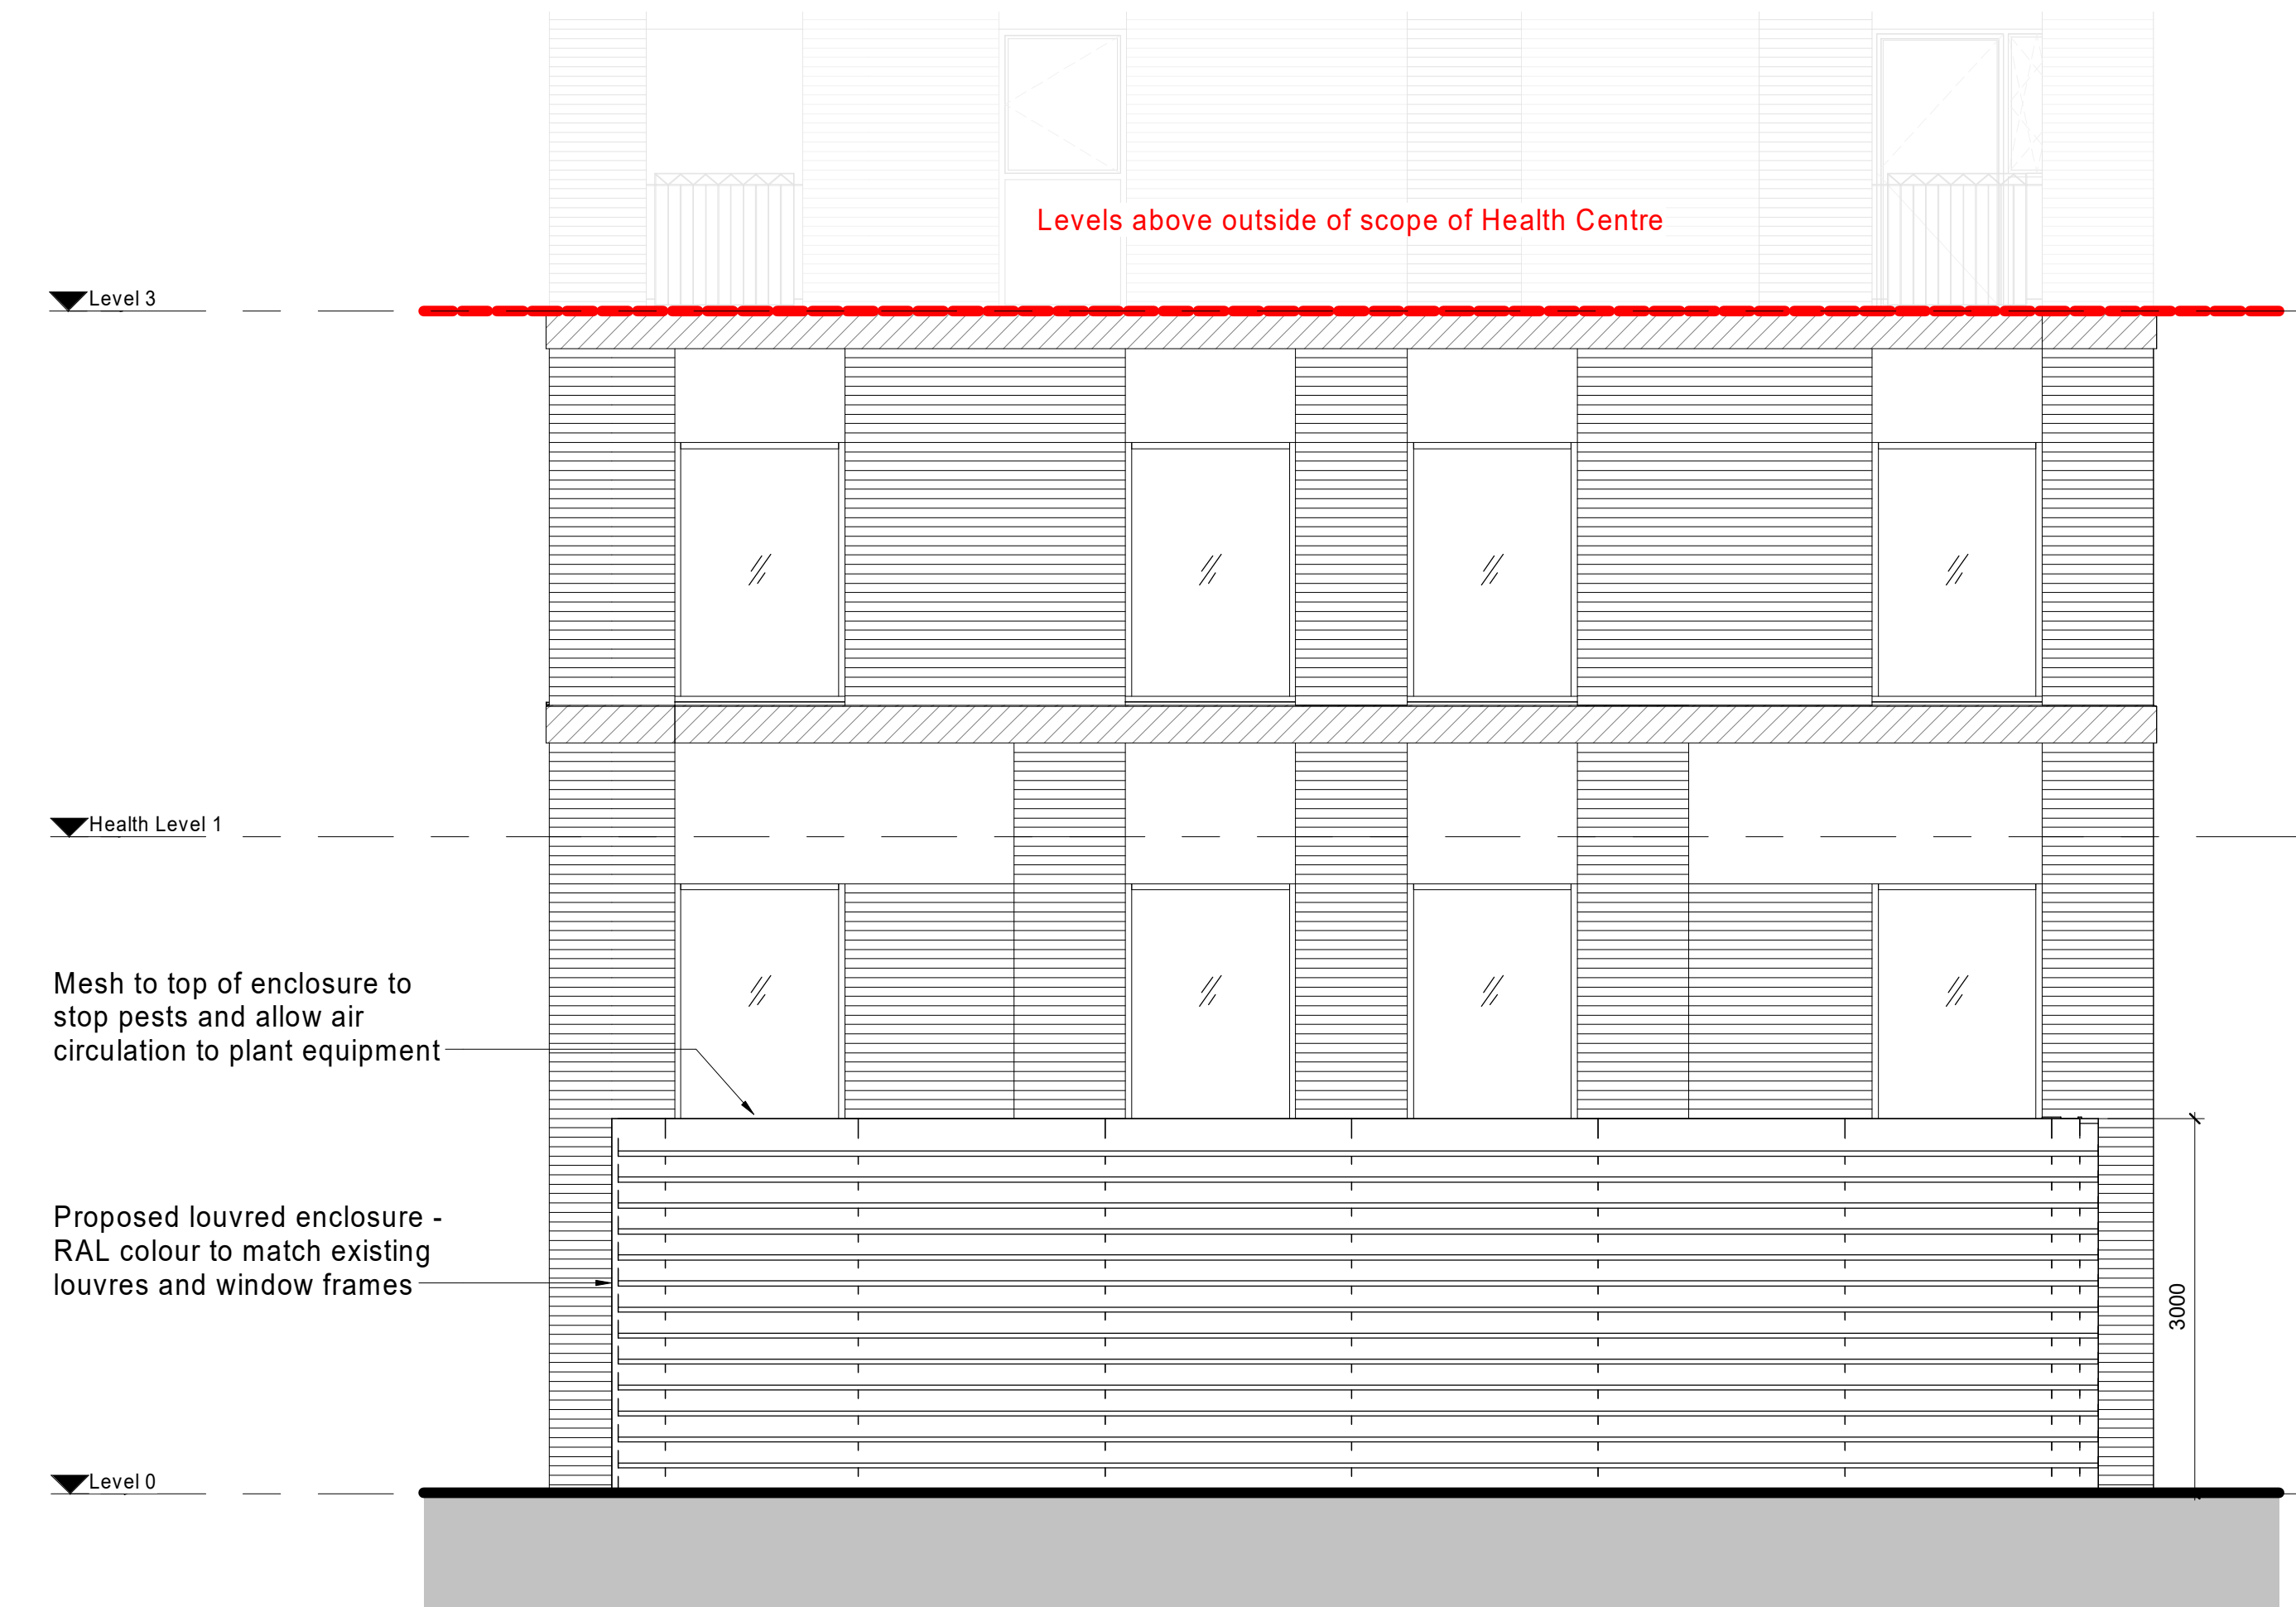

Proposed Elevation

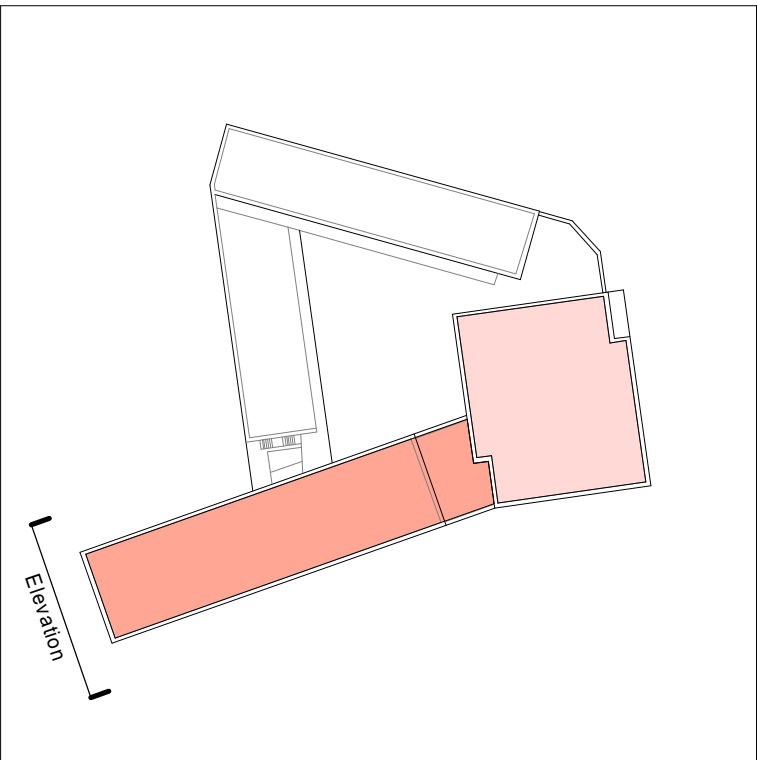

Key Plan

Health Centre - Plant Enclosure West Elevation

DO NOT SCALE OFF DRAWINGS
REPORT ALL DISCREPANCIES
CHECK ALL DIMENSIONS ON SITE



SCALE = As indicated @ A1
P0 - 30/09/22 - Issue for Non-material
Amendment

P0 Issue for Non-material Amendment

30/09/22

Health Centre - Plant Enclosure West Elevation at Welbourne Health Centre

Planning

Health Centre - Plant Enclosure West
Elevation
Welbourne Health Centre
for:
NCL CCG
3348 - MPA - XX - Z2 - DR - A - 02207
REV P0 - 30/09/22
Scale As Indicated @ A1
MPA project number: 3348
16 Wenlock Road
London, N1 7TA
Tel: 020 7460 8008
Fax: 020 7460 8778
MURPHY PHILIPPS