


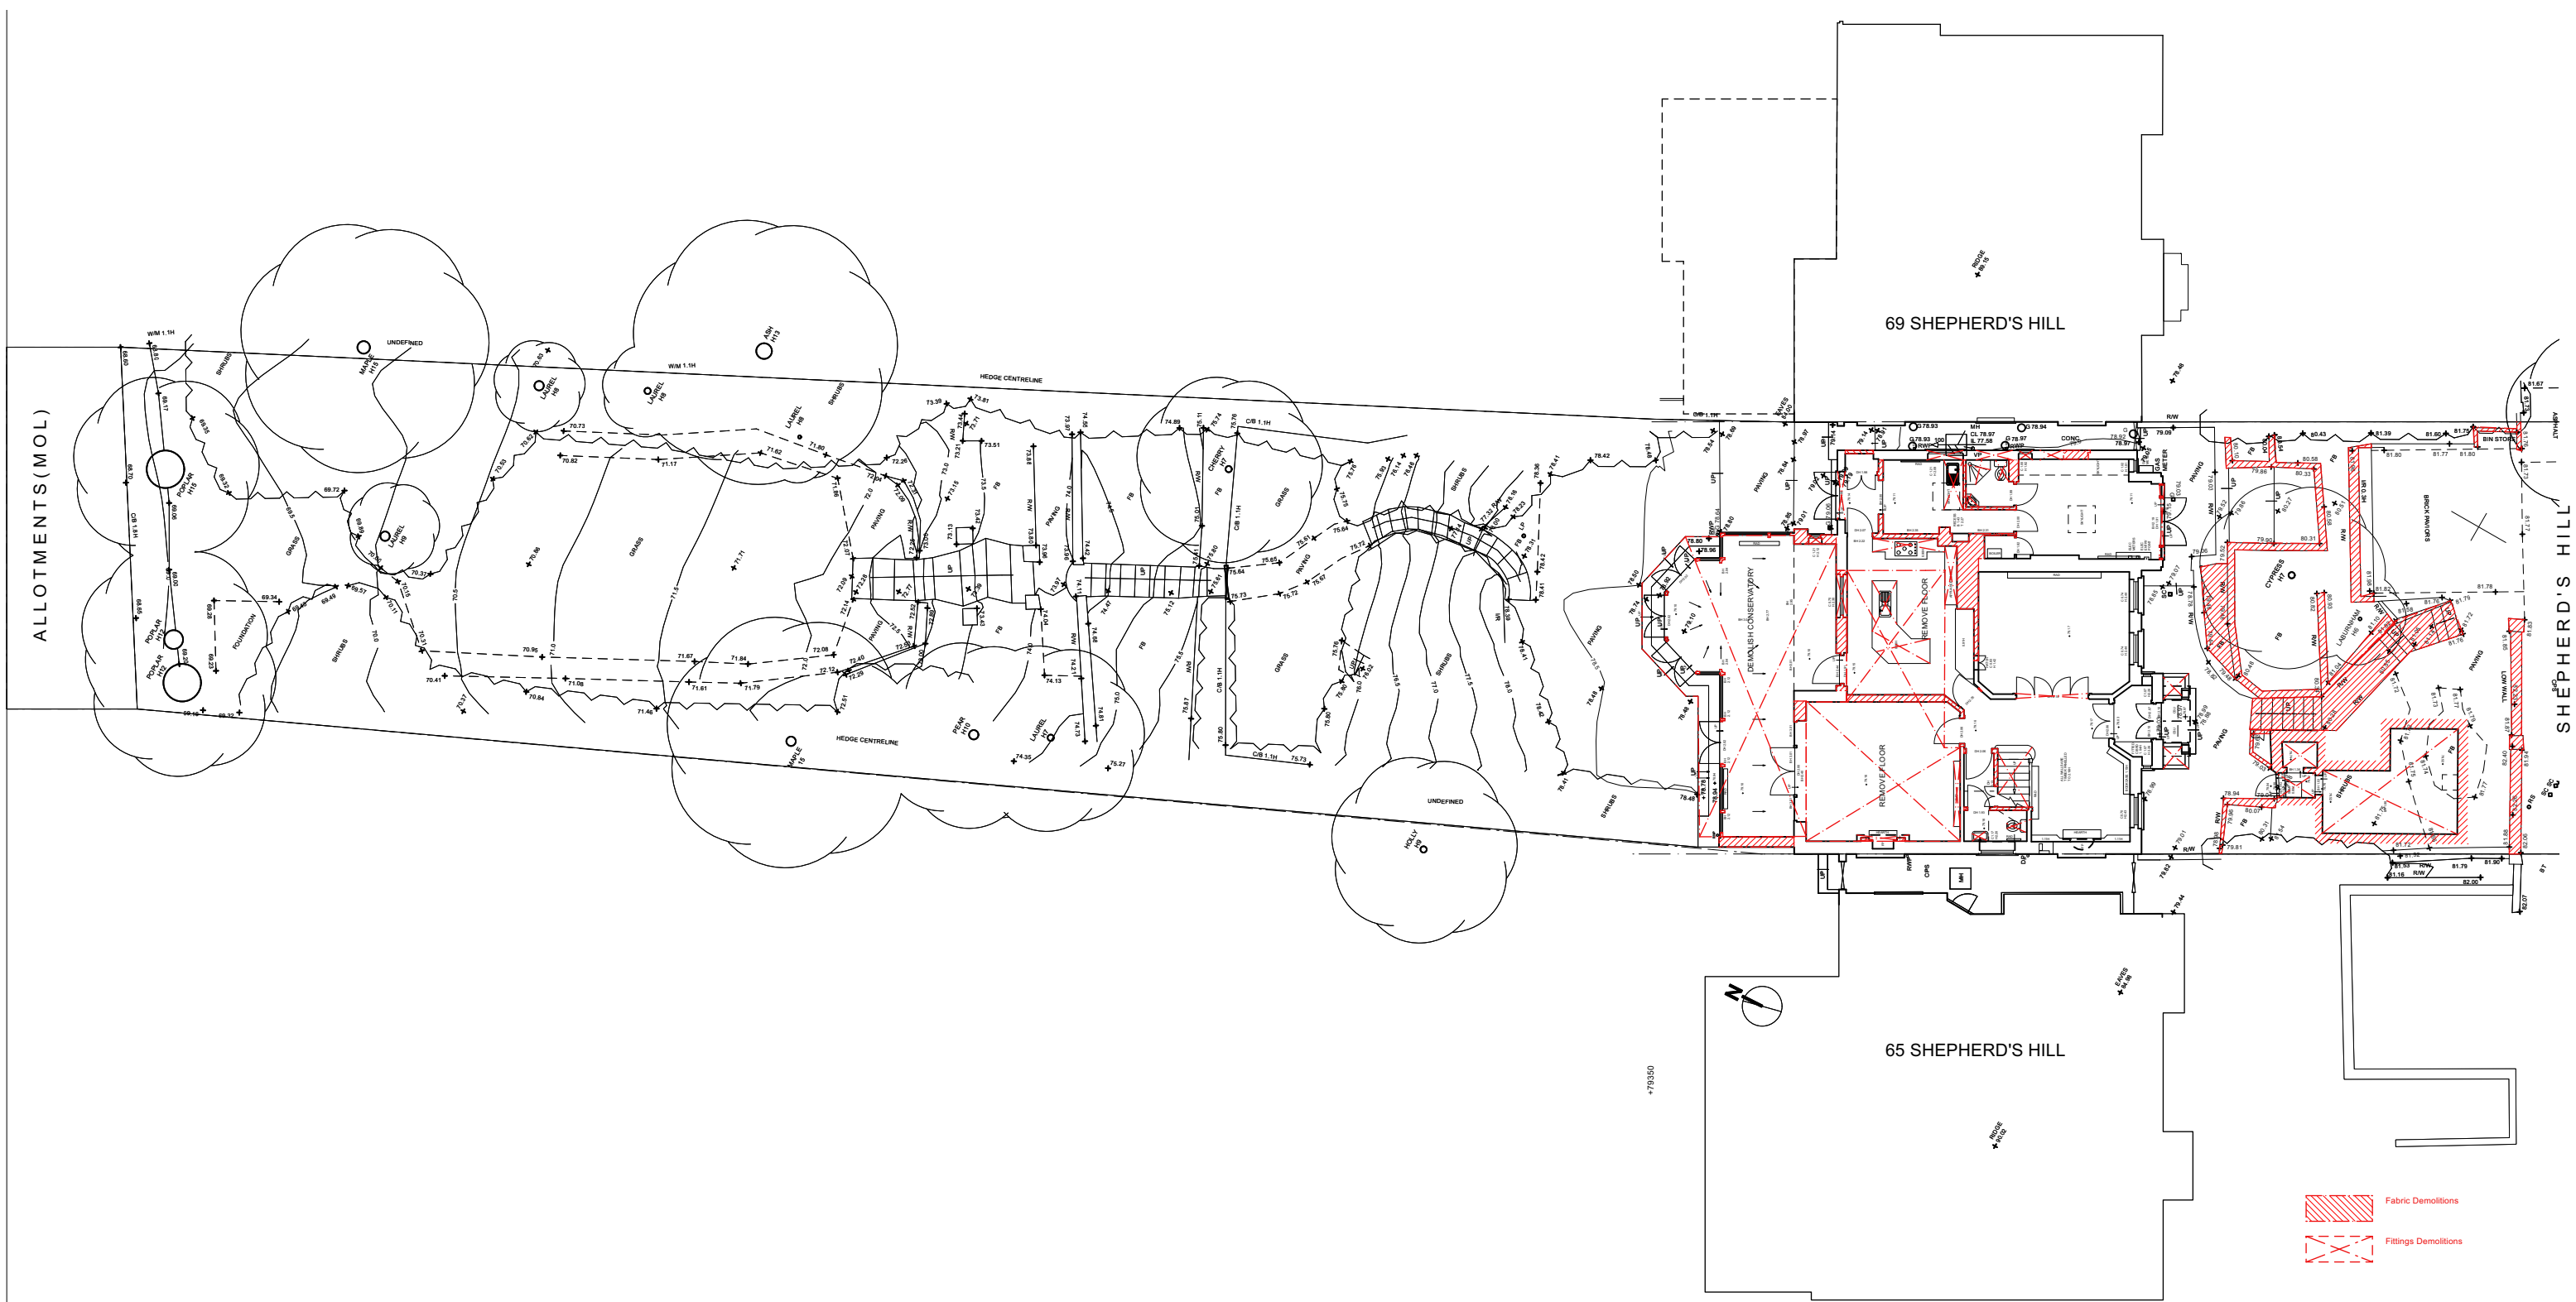

Fabric Demolitions
Fittings Demolitions

0 1 2 3 4 5 M

1 Existing Site Plan
Scale: 1:200

0 10 20 30 40 50 mm
Paper Scale

DAVID RUSSELL ARCHITECT
94 Revelon Road, London, SE4 2PR, UK
M: +44 (0) 774 884 7288
E: info@davidrussellarchitect.com

67 Shepherd's Hill

Existing Ground Floor Plan

DO NOT SCALE FROM THIS DRAWING
ALL DISCREPANCIES TO BE REPORTED
©2021 David Russell

Revision	Date
	25.09.2022
Scale	1:200@A3
Job No./ Stage/ Drawing No.	016_PL_002
100mm	Revision