


All drawings & designs are subject to final approval by the assigned Principal Designer, local authority and fire officer, which is the responsibility of the client.

All dimensions to be checked on site. Dimensions shown in millimetres.

General Notes:

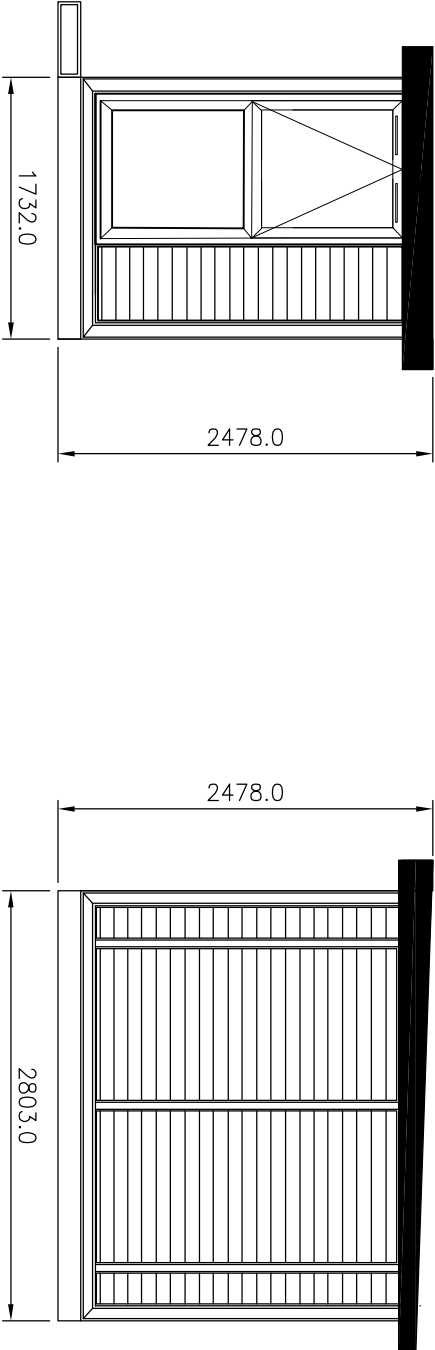

FRONT ELEVATION F-F
SCALE 1:50

SIDE ELEVATION R-R
SCALE 1:50



REAR ELEVATION B-B
SCALE 1:50

SIDE ELEVATION L-L
SCALE 1:50



Project:	2590
KEY STUDIO 2.6x1.6 2022	
SMART OFFICE	
ELEVATIONS PROPOSED	

Drawing No.	2590EO1B
Date	14 09 2022
Scale	1-50
	A3



SMART

GARDEN ROOMS, OFFICES AND STUDIOS

Thurston Park
Church Road, Thurston
Bury St Edmunds
Suffolk, IP31 3RN
0800 242 5559
www.smartgardenoffices.co.uk

Client Name and Address:

Caroline Day
Flat A, 33 Cornwell Road
London
N4 4PH

Installation Address:

Flat A, 33 Cornwell Road
London
N4 4PH

ELEVATIONS - PROPOSED