


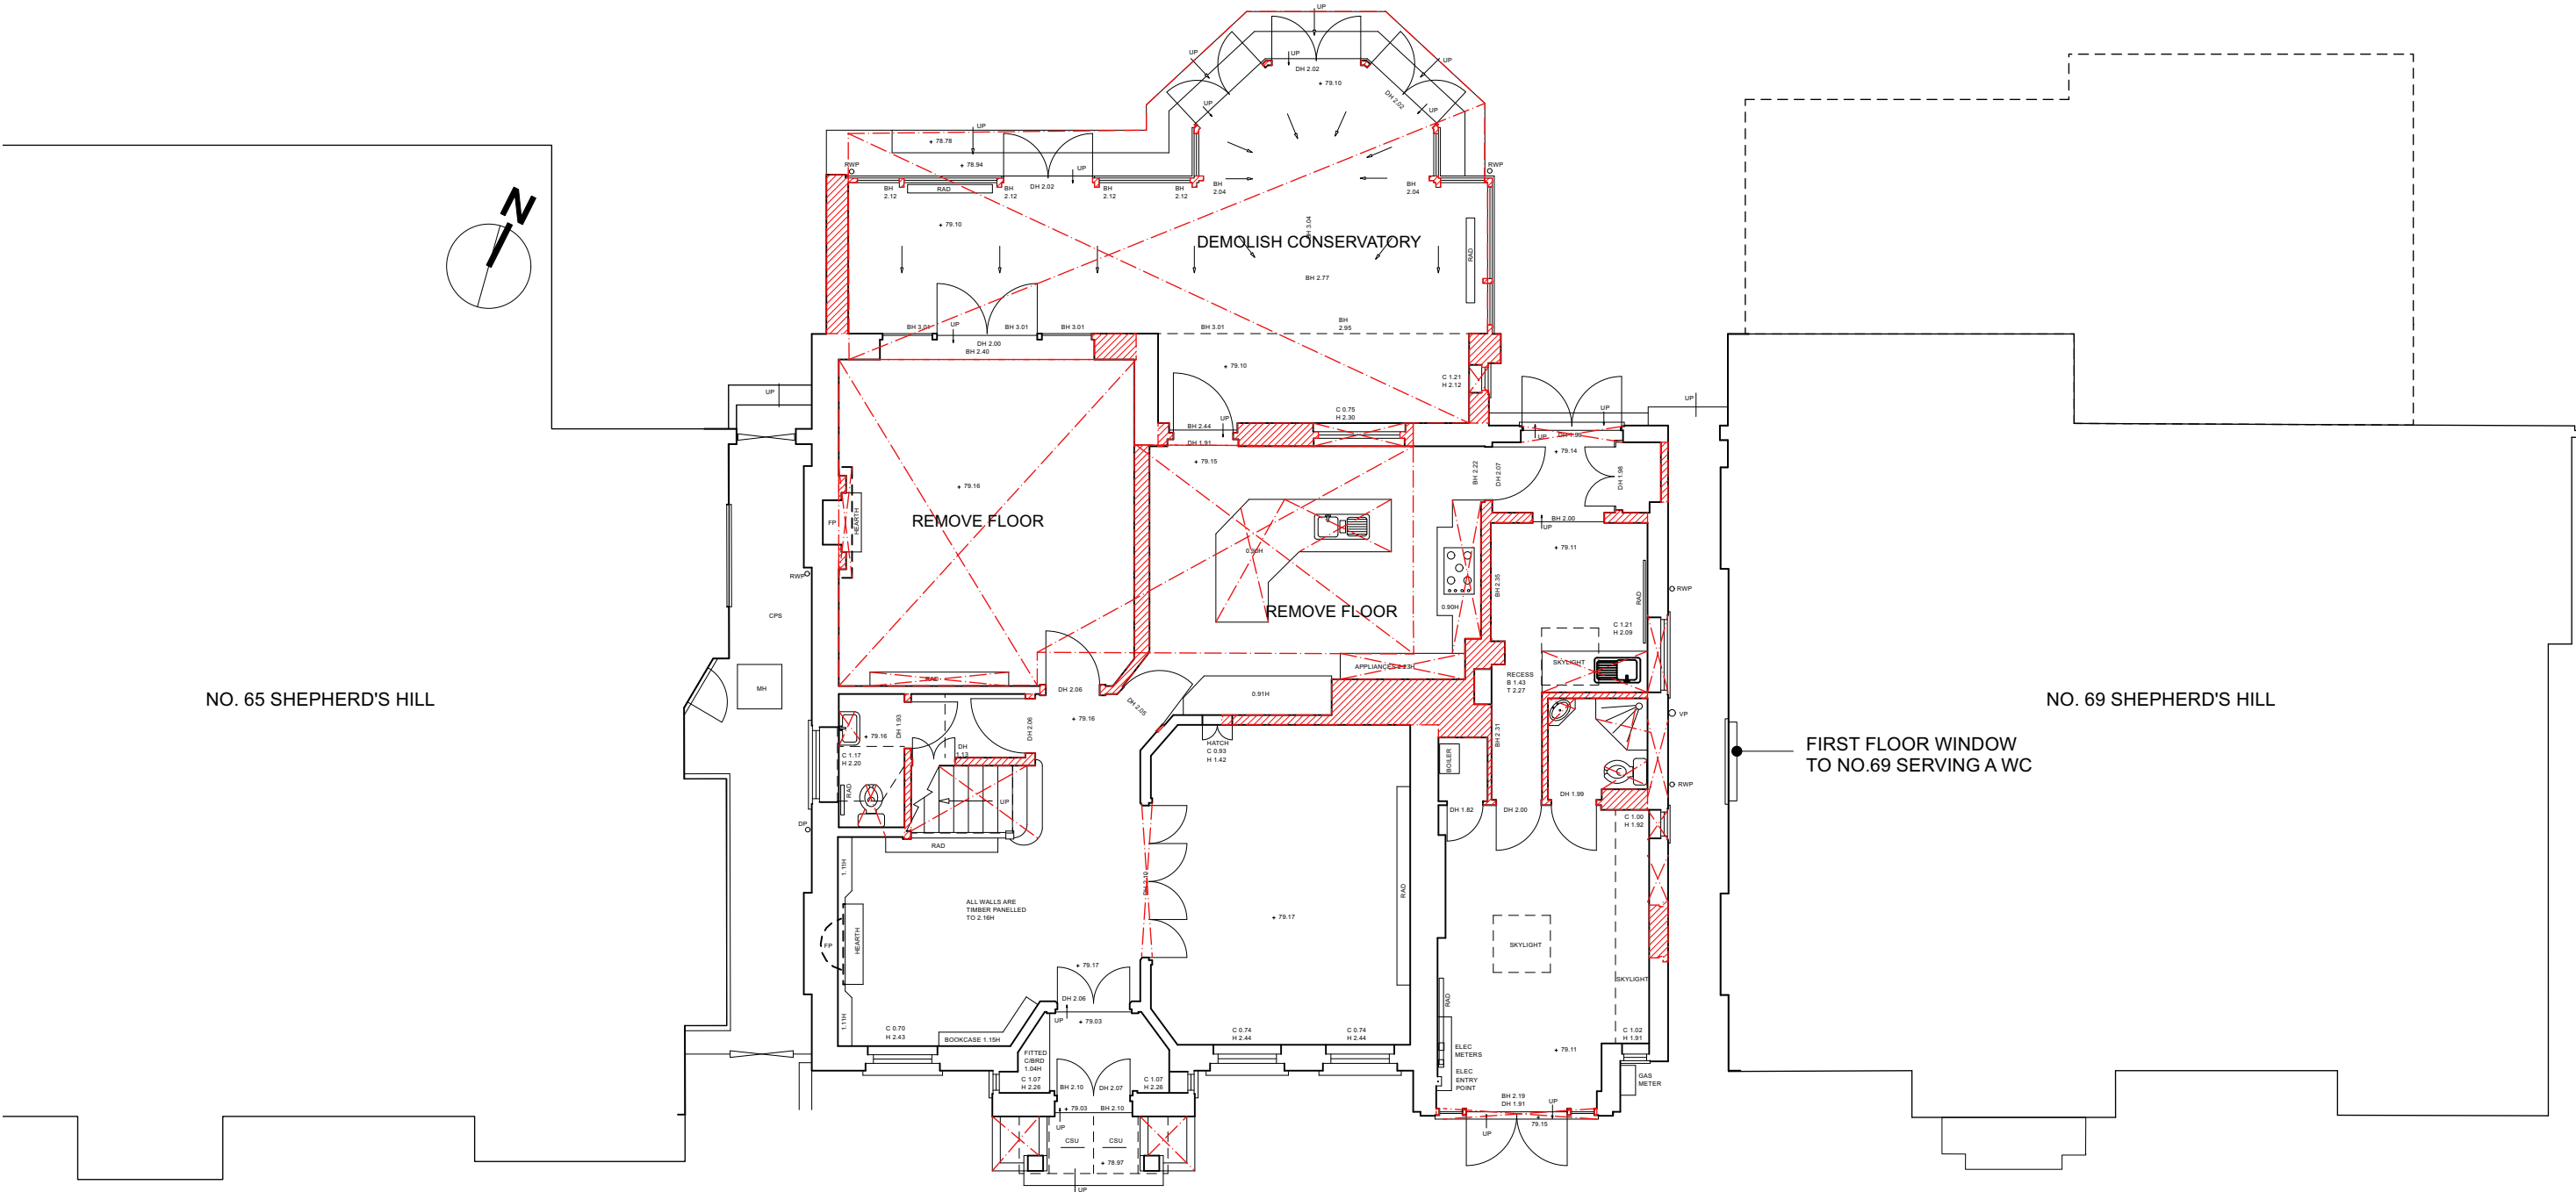

NO. 65 SHEPHERD'S HILL




NO. 69 SHEPHERD'S HILL

FIRST FLOOR WINDOW
TO NO.69 SERVING A WC

ALL WALLS ARE
TIMBER PANELLED
TO 2.15H

Fabric Demolitions

Fittings Demolitions

  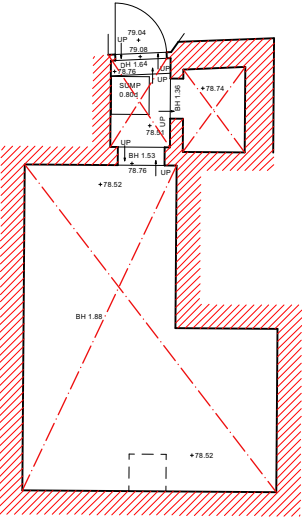

1 Existing Ground Floor Plan
Scale: 1:100

DAVID RUSSELL ARCHITECT
94 Revelon Road, London, SE4 2PR, UK
M: +44 (0) 774 884 7288
E: info@davidrussellarchitect.com

Revision
28.08.2022

Project
67 Shepherd's Hill

Scale
1:1002A3

Drawing Title
Existing Ground Floor Plan

Job No./ Stage/ Drawing No.
016_PL_003

0mm
DO NOT SCALE FROM THIS DRAWING
ALL DISCREPANCIES TO BE REPORTED
©2021 David Russell

50mm
100mm
Revision