


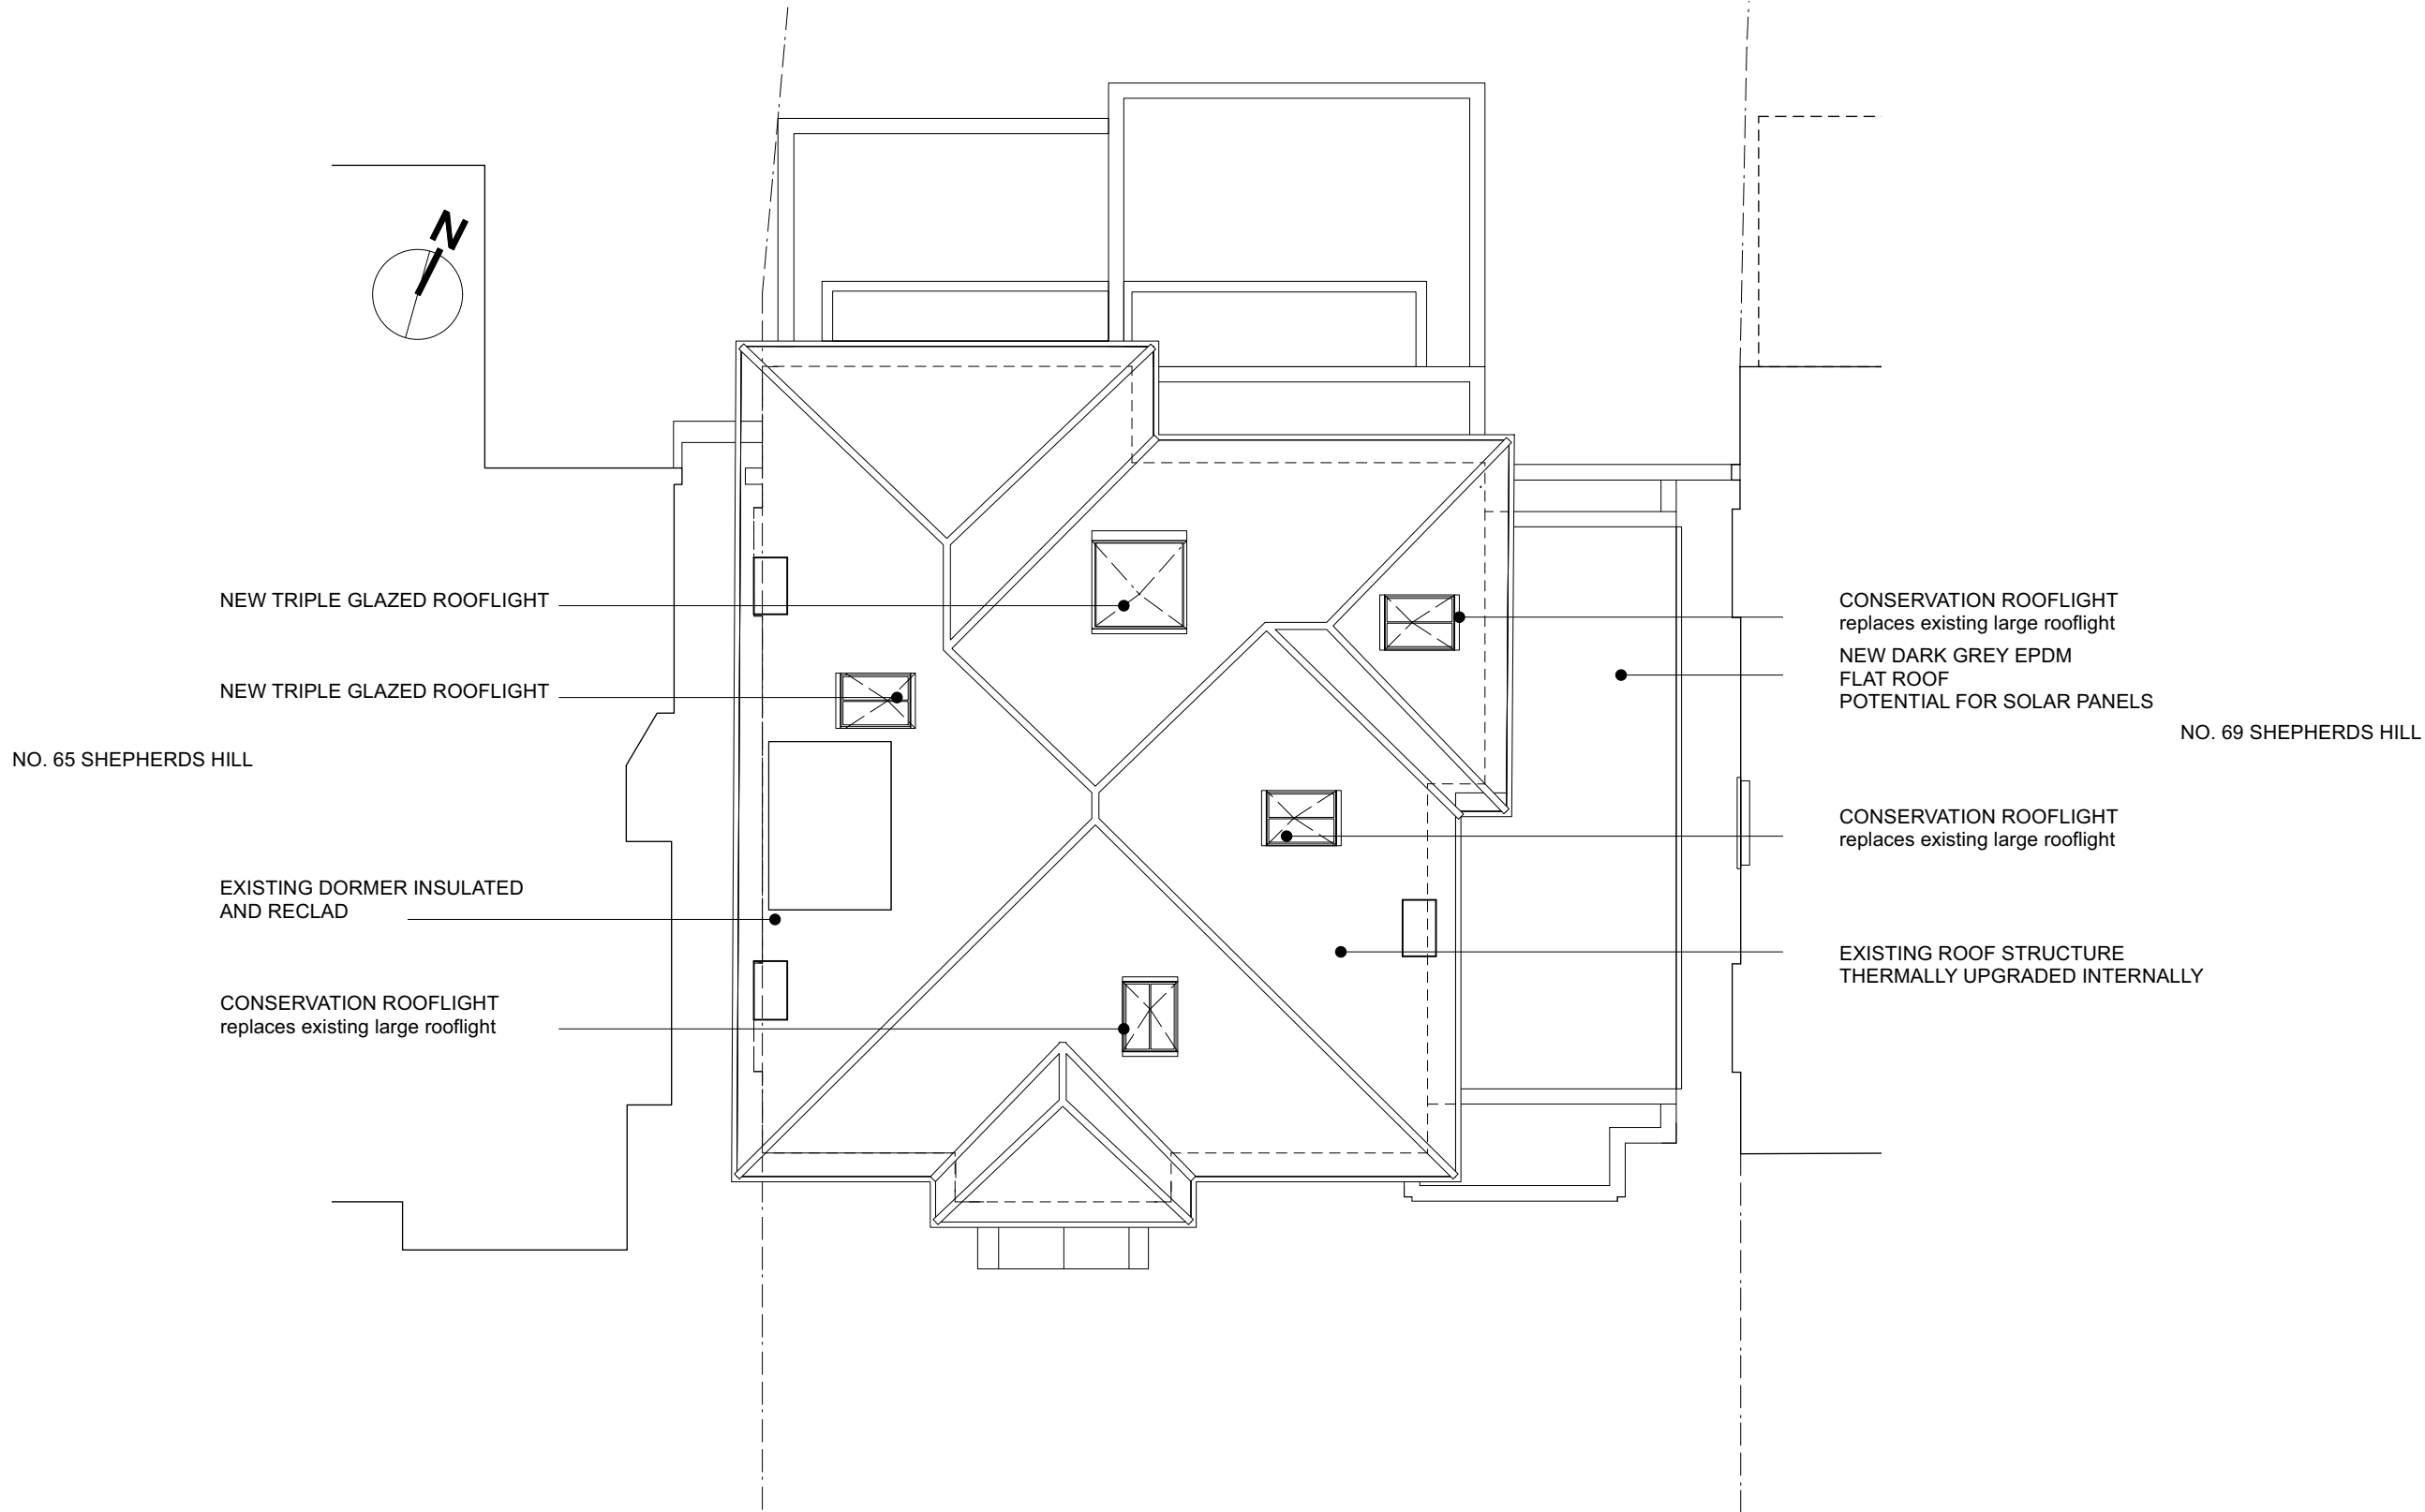

0 1 2 3 4 5 M

1 Proposed Roof Plan  
Scale: 1:100

0 10 20 30 40 50 mm  
Paper Scale

|   |  |                             |            |
|---|--|-----------------------------|------------|
| <b>DAVID RUSSELL ARCHITECT</b><br>94 Revelon Road, London, SE4 2PR, UK<br>M: +44 (0) 774 884 7288<br>E: info@davidrussellarchitect.com |  | Revision                    | Date       |
| Project   |  | Scale                       | 26.09.2022 |
| 67 Shepherd's Hill   |  | 1:100@A3                    |            |
| Drawing Title   |  | Job No./ Stage/ Drawing No. |            |
| Proposed Roof Plan   |  | 016_PL_017                  |            |
| 0mm   |  | 50mm                        | 100mm      |
| DO NOT SCALE FROM THIS DRAWING<br>ALL DISCREPANCIES TO BE REPORTED<br>©2021 David Russell                                              |  | Revision                    |            |