


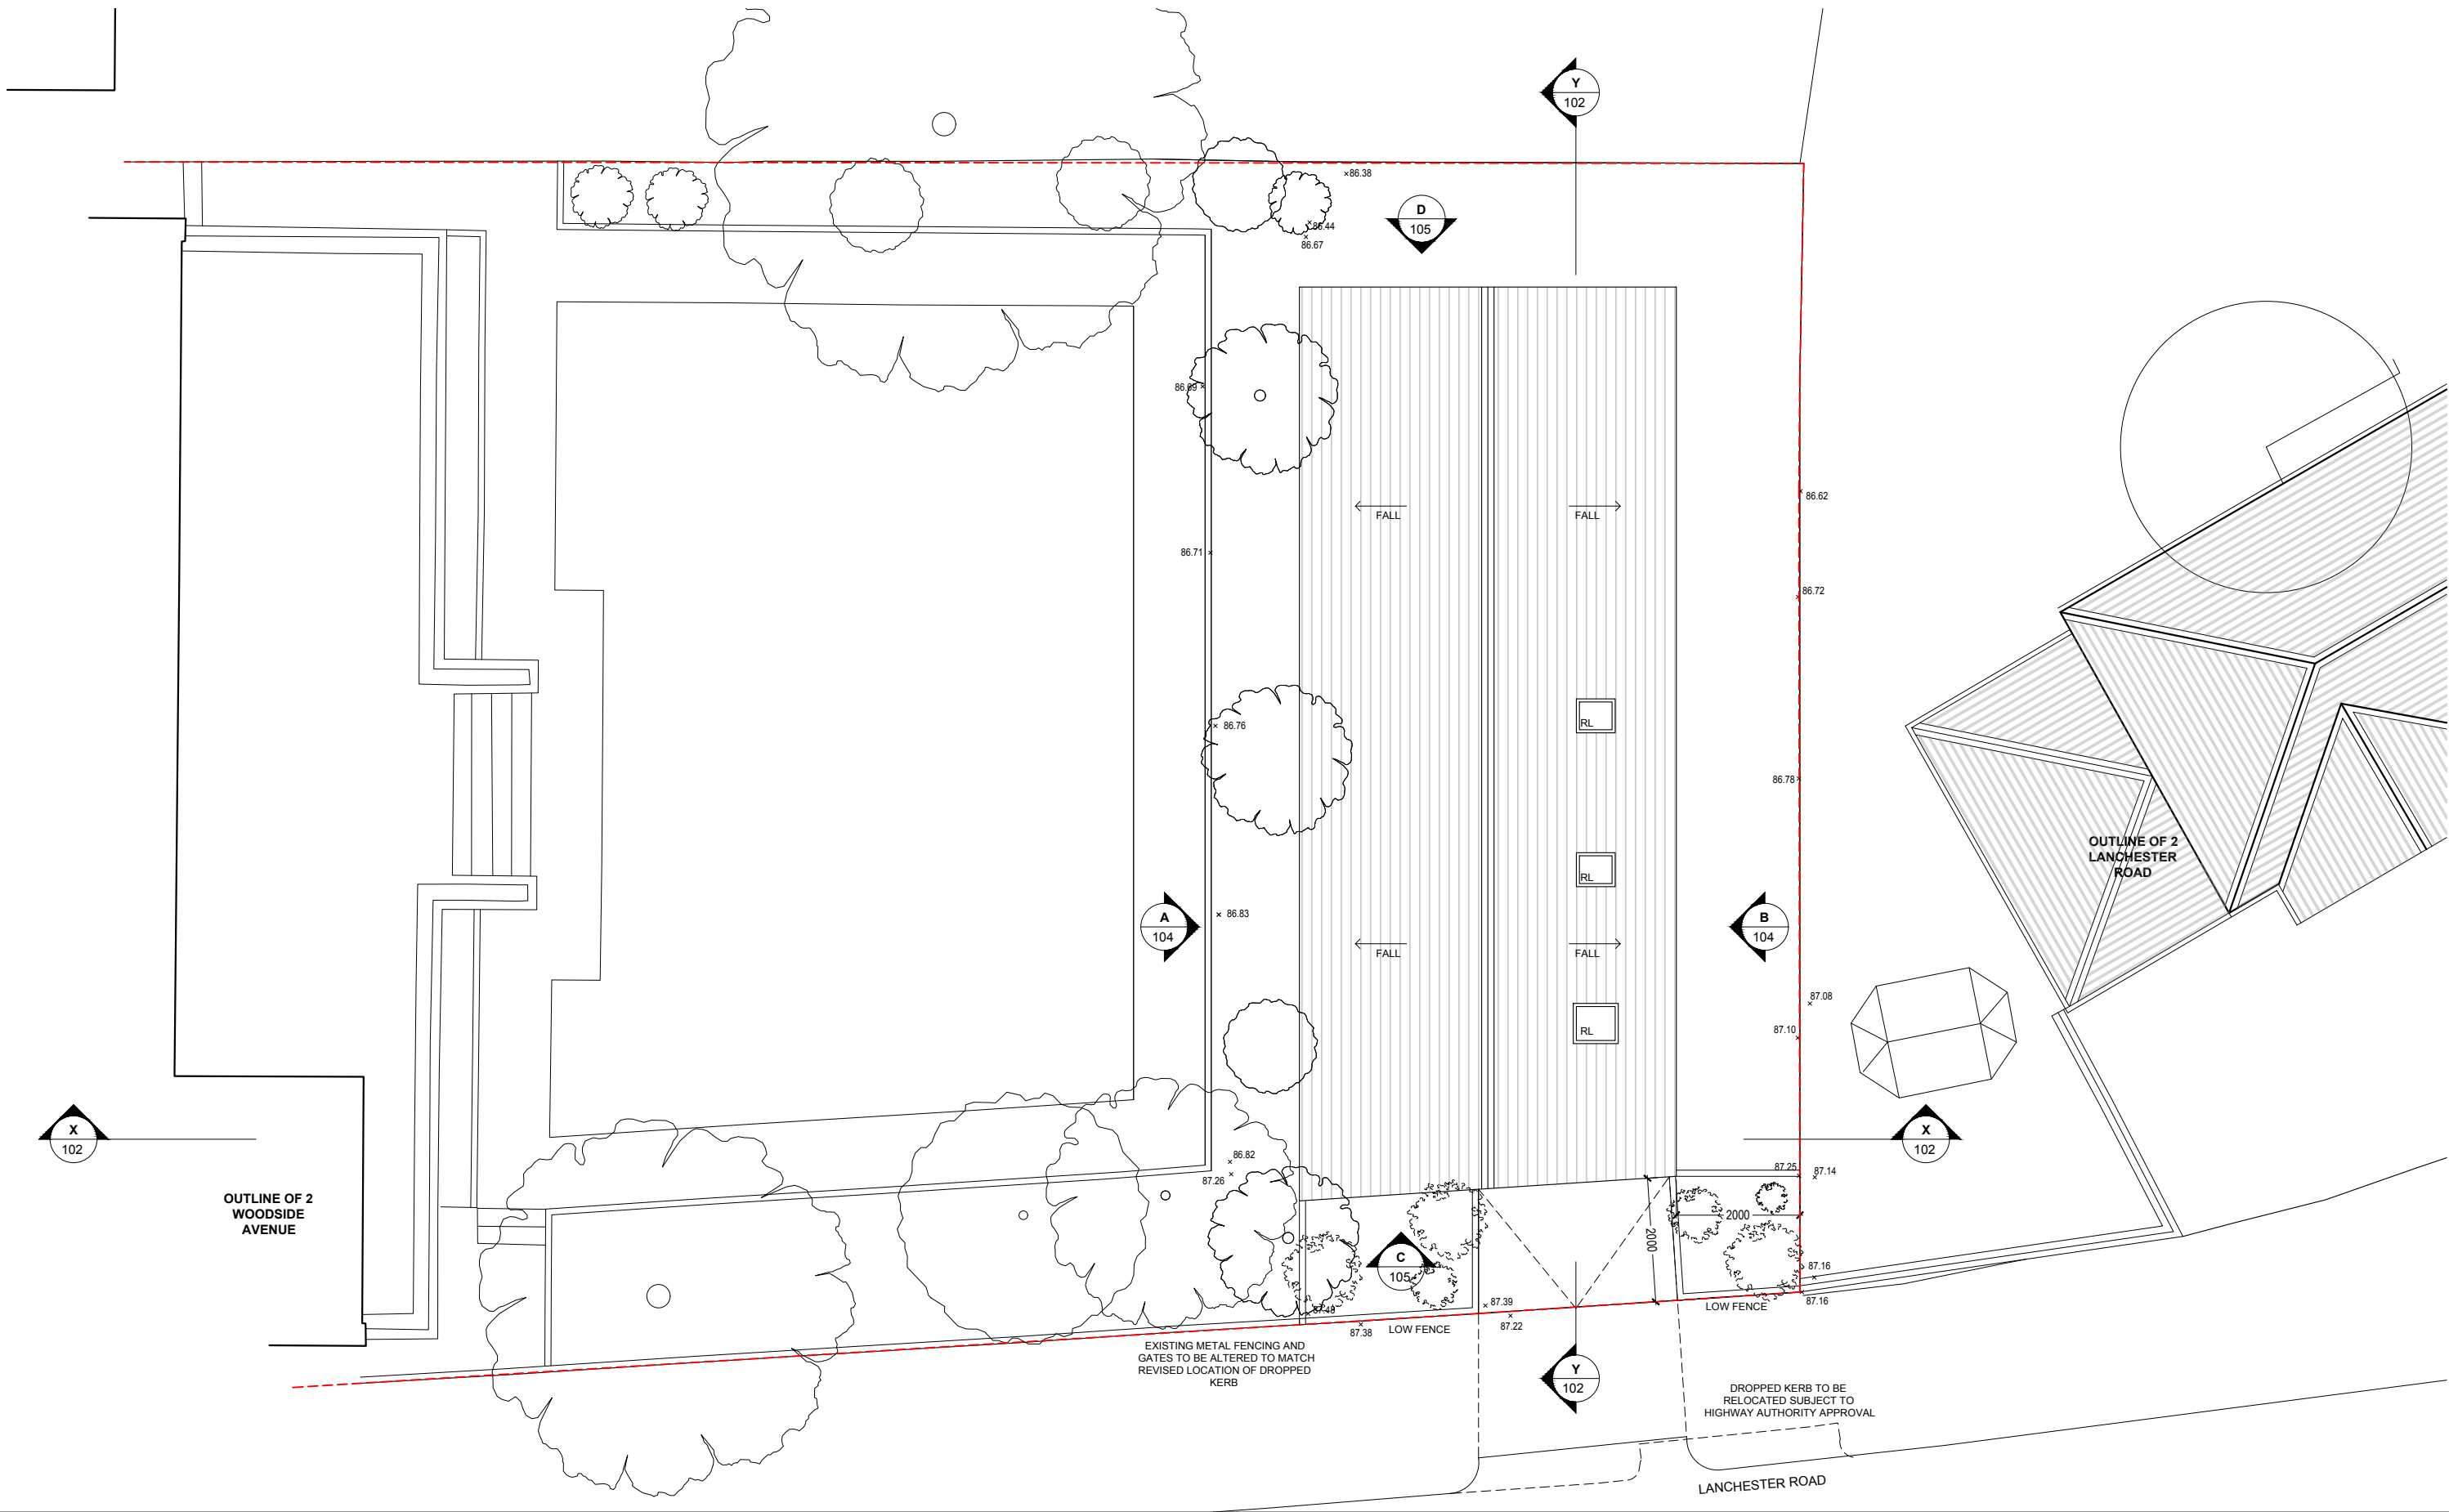

OUTLINE OF 2
WOODSIDE
AVENUE

OUTLINE OF 2
LANCHESTER
ROAD

EXISTING METAL FENCING AND
GATES TO BE ALTERED TO MATCH
REVISED LOCATION OF DROPPED
KERB

DROPPED KERB TO BE
RELOCATED SUBJECT TO
HIGHWAY AUTHORITY APPROVAL

LANCHESTER ROAD

RA Rich Architecture
64 WOLSELEY ROAD, LONDON N8 8RP
T | 0207 096 0652 E | info@rich.uk.com
www.richarchitecture.co.uk

Project:
**2 WOODSIDE AVENUE, LONDON N6 4SS
(CLASS E PERMITTED DEVELOPMENT SCHEME)**

Drawing Title:
PROPOSED ROOF PLAN

Date:
12.08.22

Scale:
1:100@A3

Drawing No:
585-103-P1

RED DASH LINE DENOTES
SITE BOUNDARY

