


RED HATCH DENOTES EXISTING GARAGE TO BE
DEMOLISHED.
GARAGE OVERALL VOLUME: 69.8M³
GARAGE GIA: 15.5M²

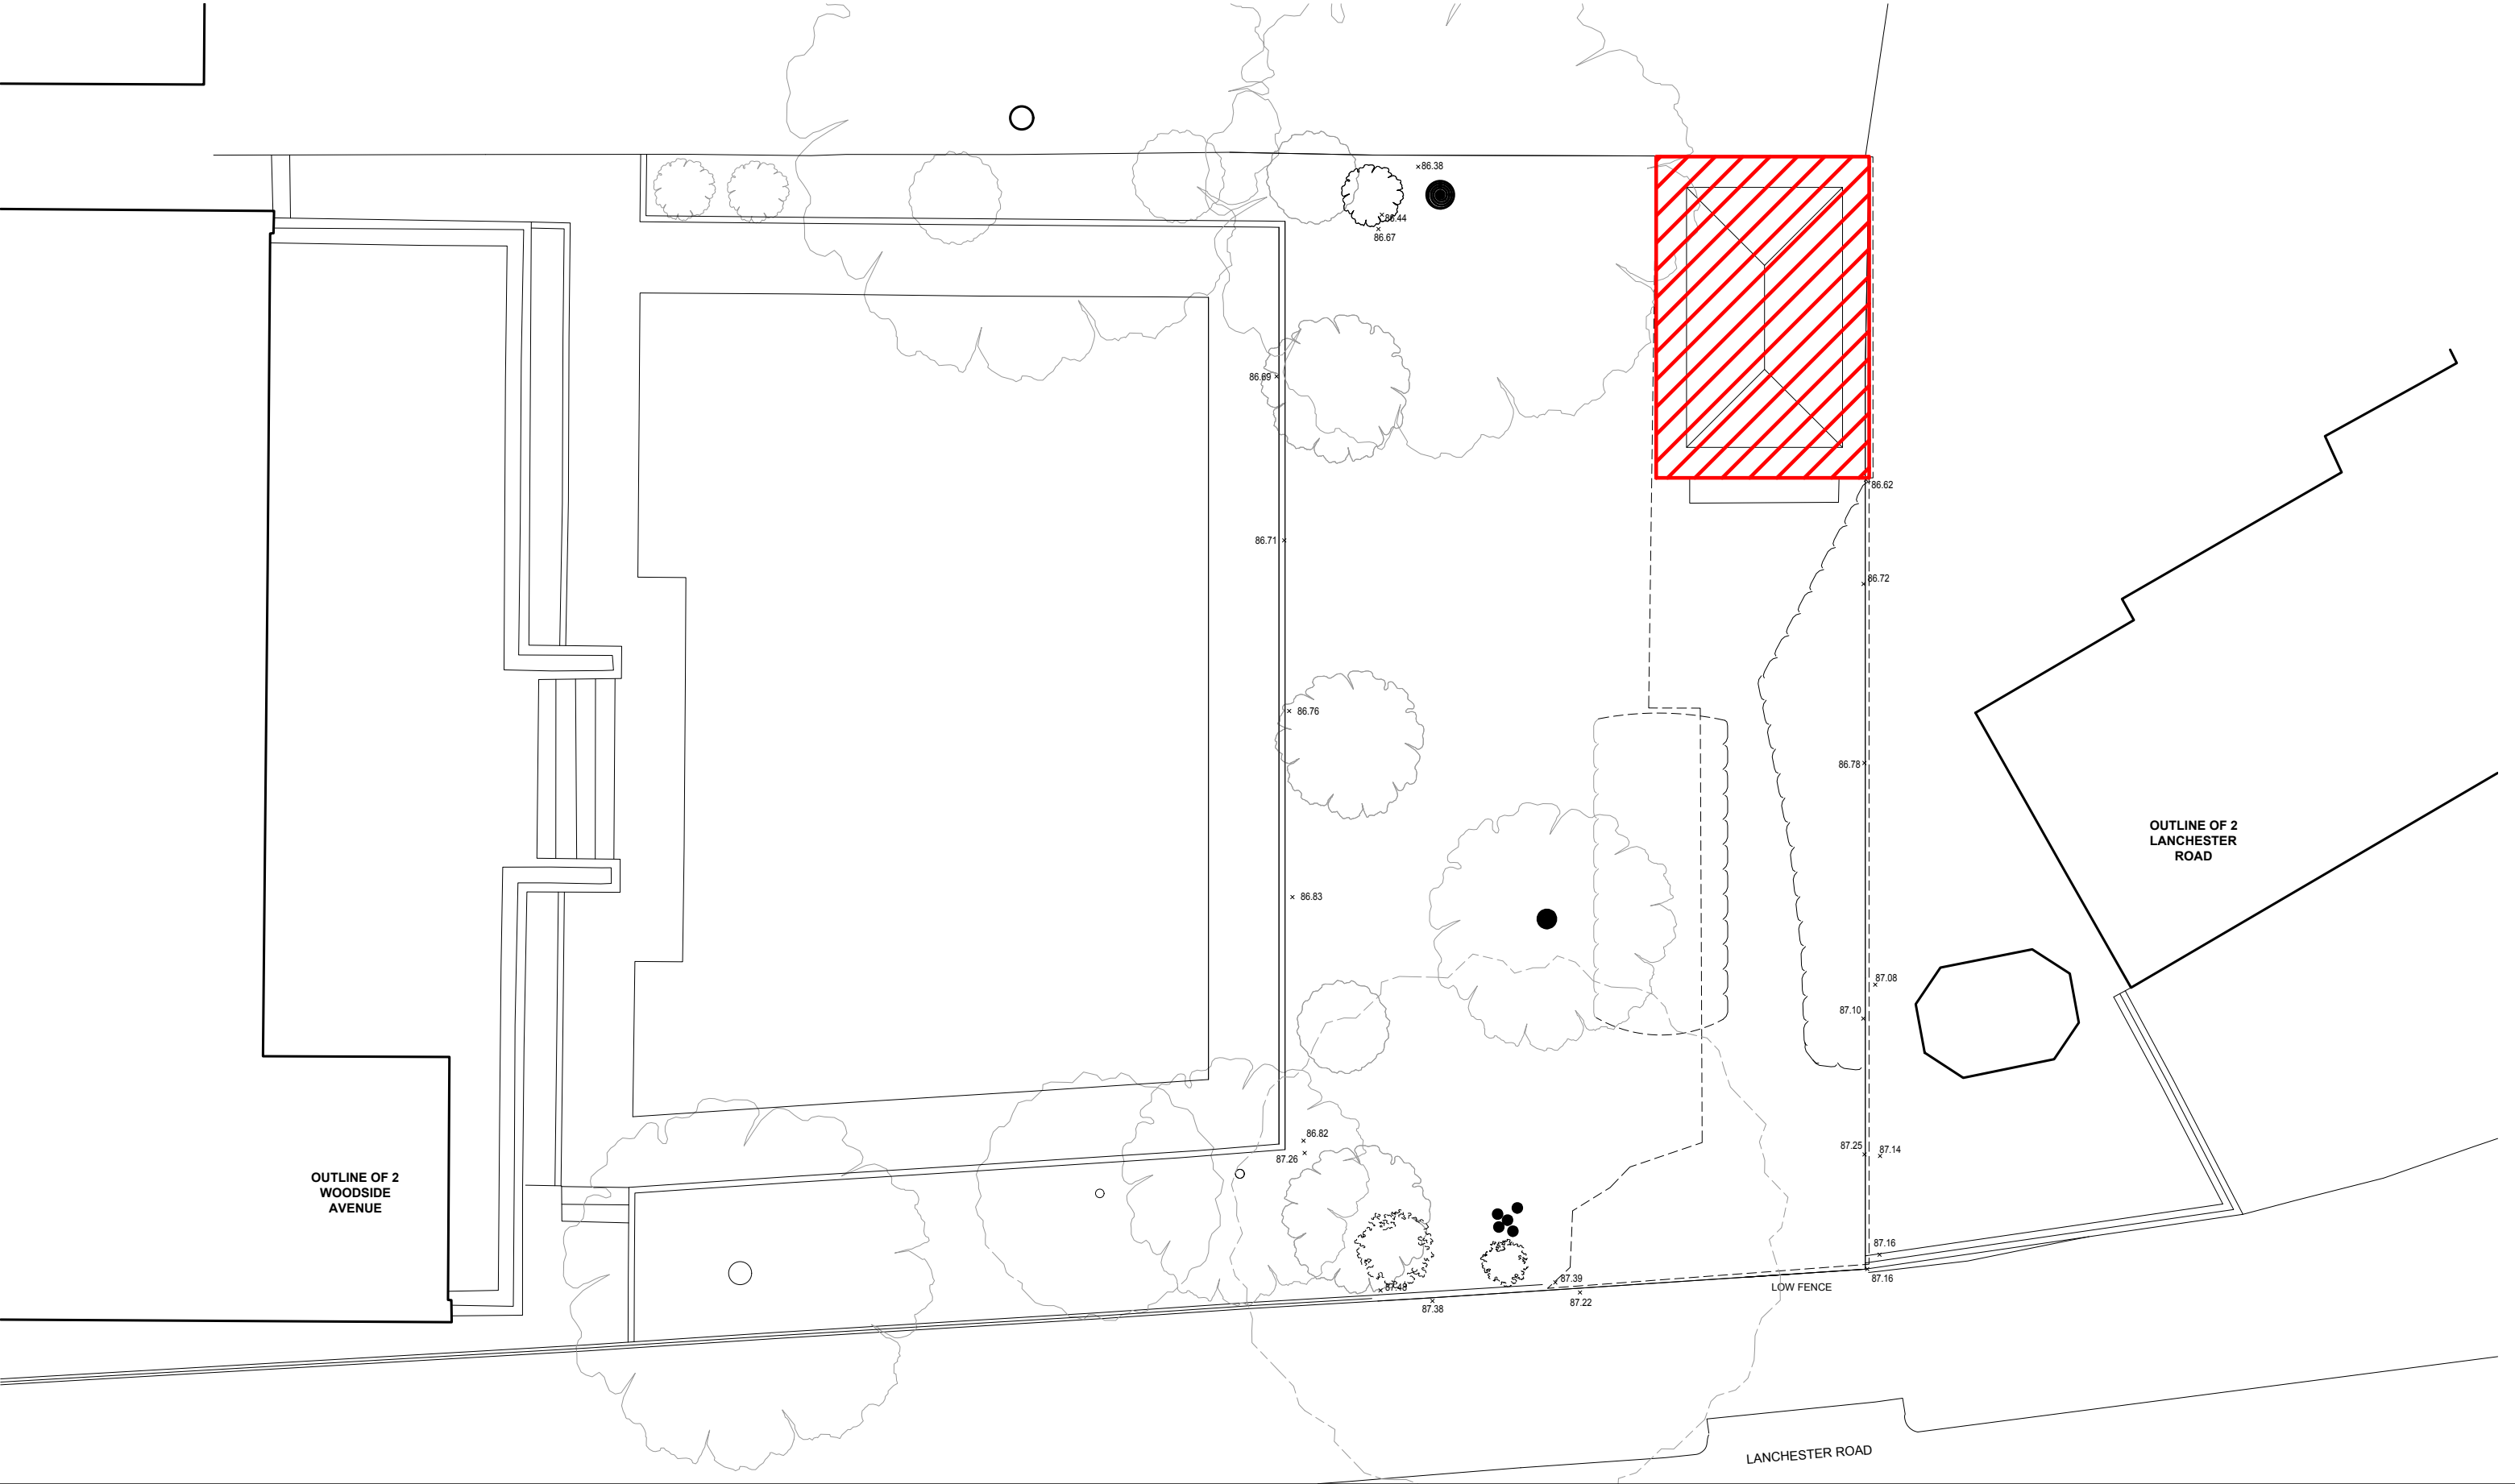

Rich Architecture
64 WOLSELEY ROAD, LONDON N8 8RP
T 1 0207 096 0652 E 1 info@rich.uk.com
www.richarchitecture.co.uk

Project:
2 WOODSIDE AVENUE, LONDON N6 4SS

Drawing Title:
SITE PLAN

Date:
24.08.22

Scale:
1:100@A3

Drawing No:
585-106-P1