



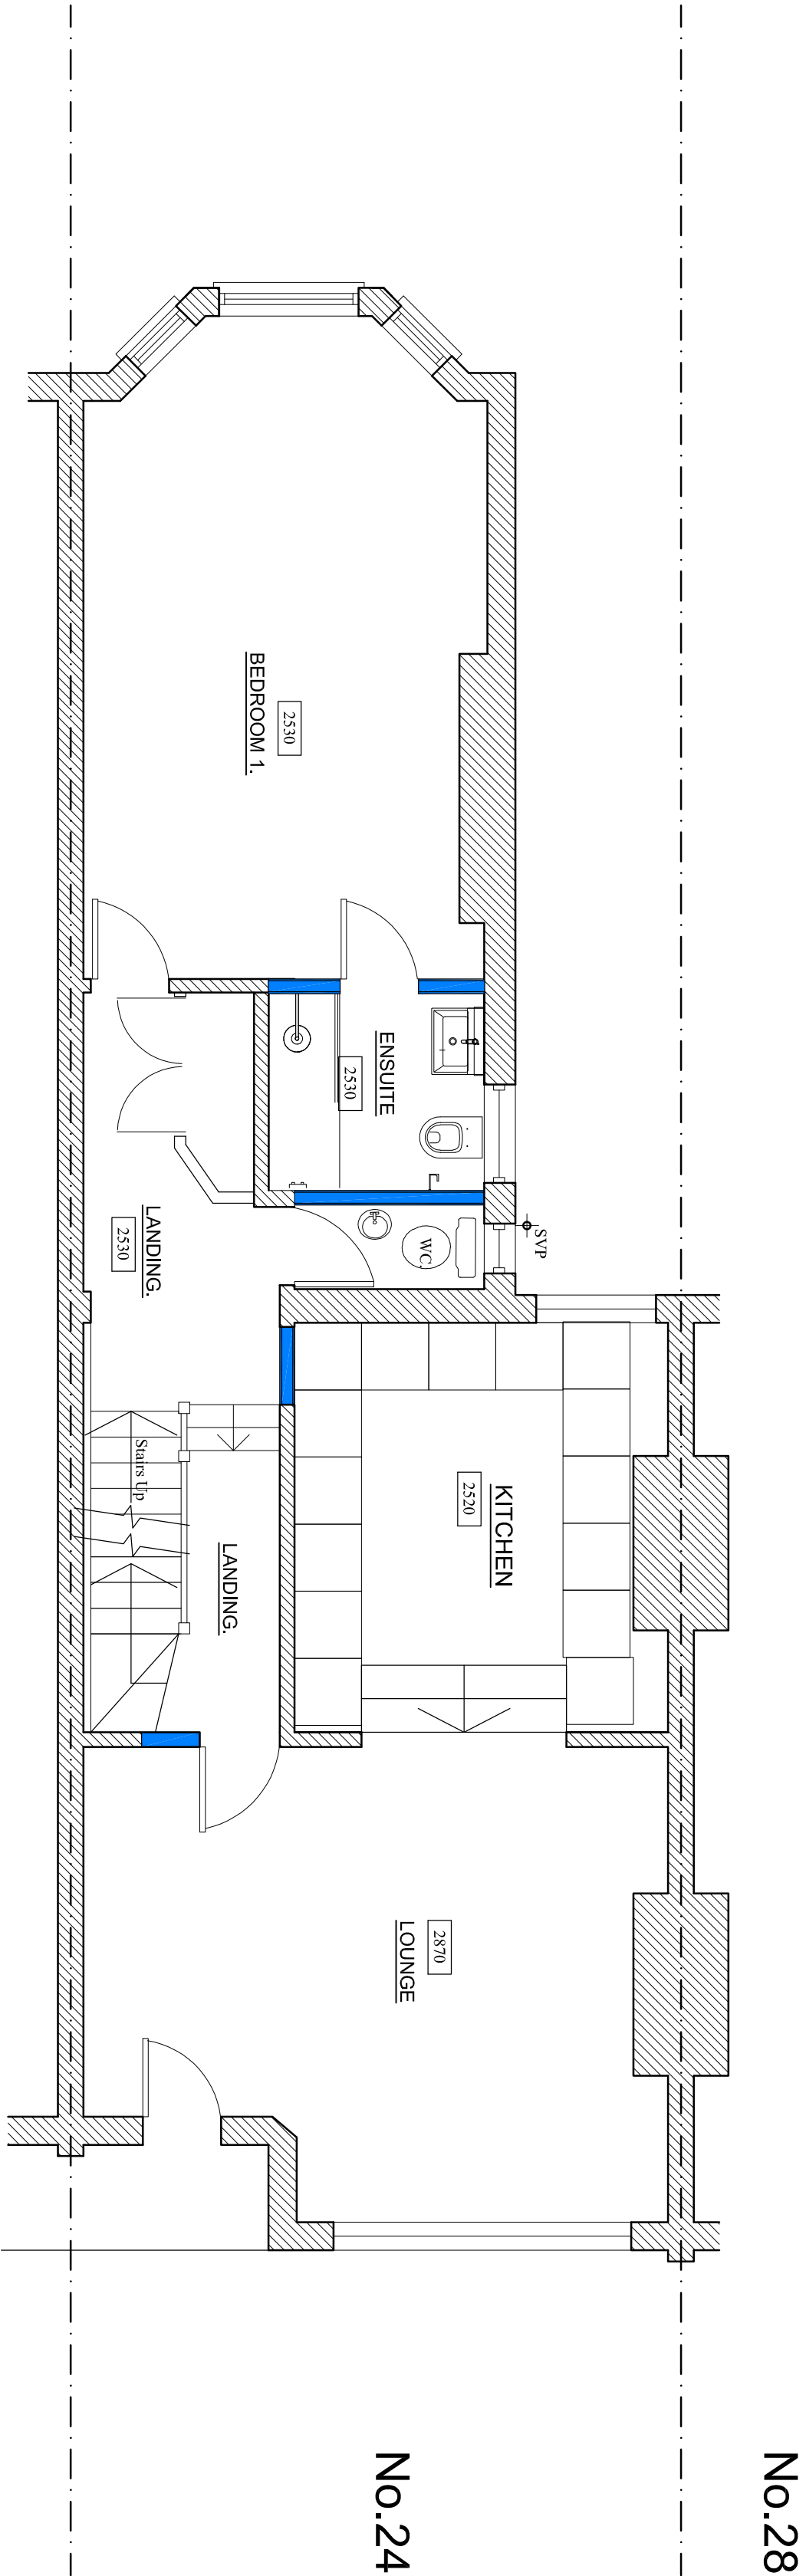



PROPOSED FIRST FLOOR PLAN

MAIN HOUSE WALLS (GROUND FLOOR - FIRST FLOOR) - SOLID BRICKWORK CONSTRUCTION 215mm tik
WALLS - SOLID BRICKWORK CONSTRUCTION 215mm tik
DOORS - SOLID OAK TIMBER
WINDOWS - SASHED

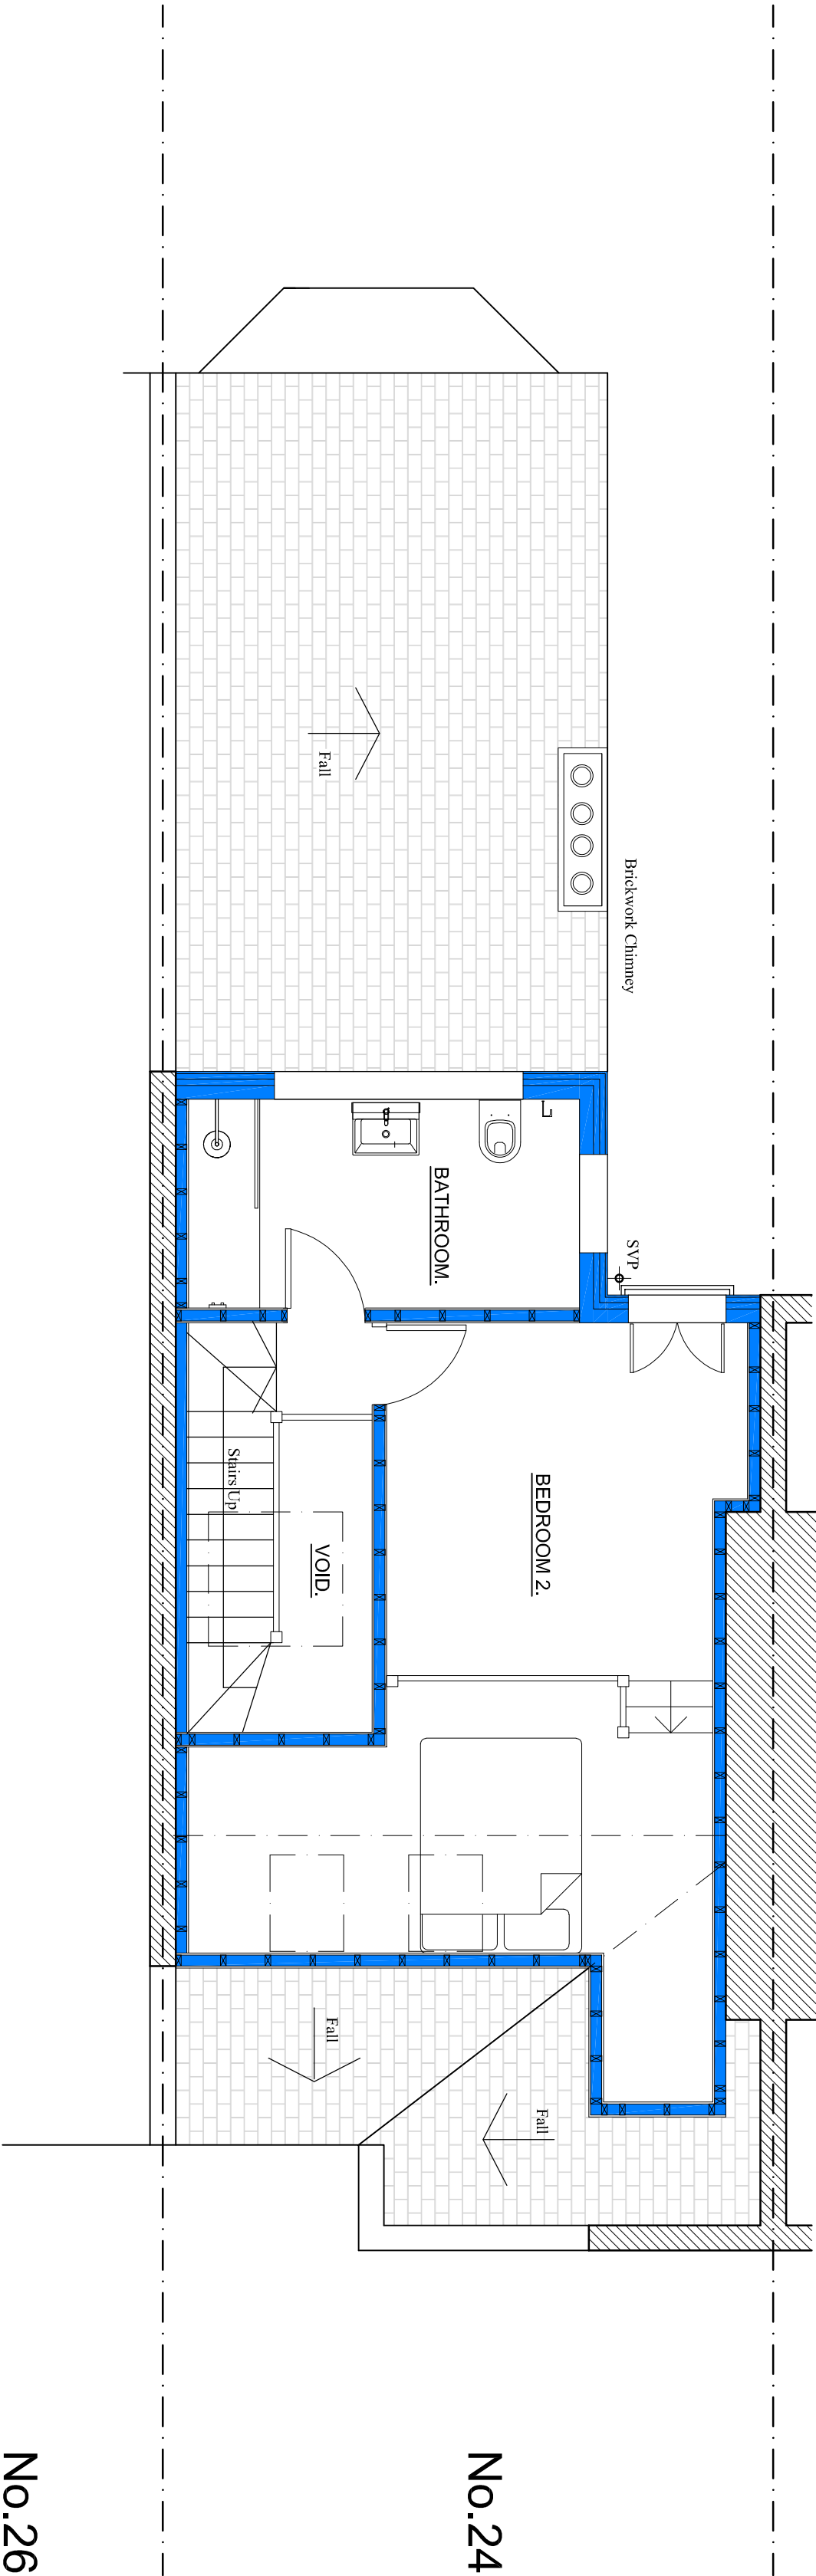

PROPOSED SECOND FLOOR PLAN

MAIN HOUSE WALLS (GROUND FLOOR - FIRST FLOOR) - SOLID BRICKWORK CONSTRUCTION 215mm tik
WALLS - SOLID BRICKWORK CONSTRUCTION 215mm tik
DOORS - SOLID OAK TIMBER
WINDOWS - SASHED

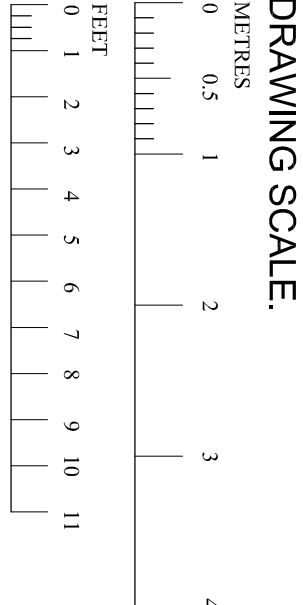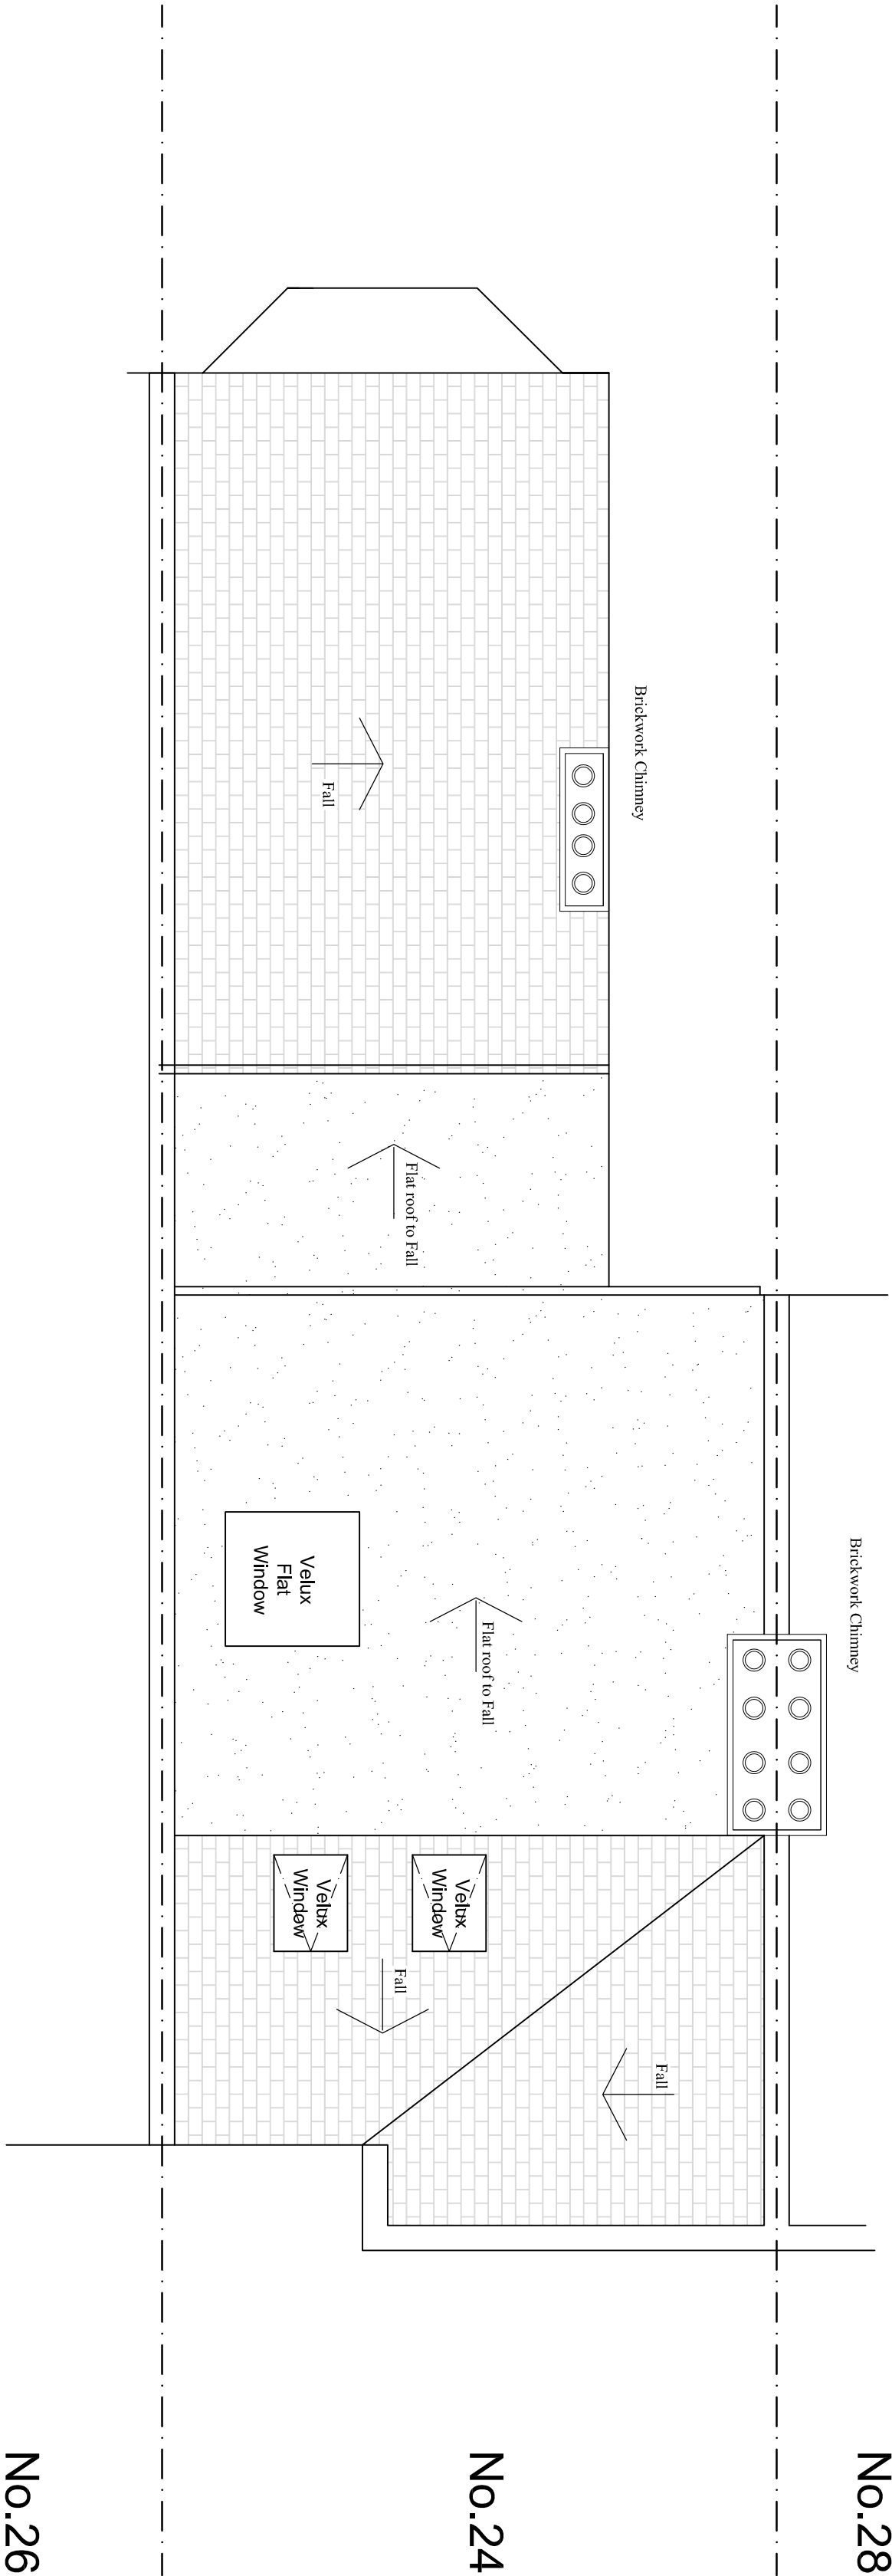

1	01/10/23	AJS Issued for planning permission
Ver	Date	Drawn
	Amendment	

Mr A. RAMKISSOON
24, HARVEY ROAD
LONDON, N8 9PA
ROOF DORMER EXTENSION
PROPOSED LAYOUTS

Status
PLANNING ISSUE

Drawn	A.Sparks	
Scales	1:50	
Drawing No	Ver	
1400-02	1	