

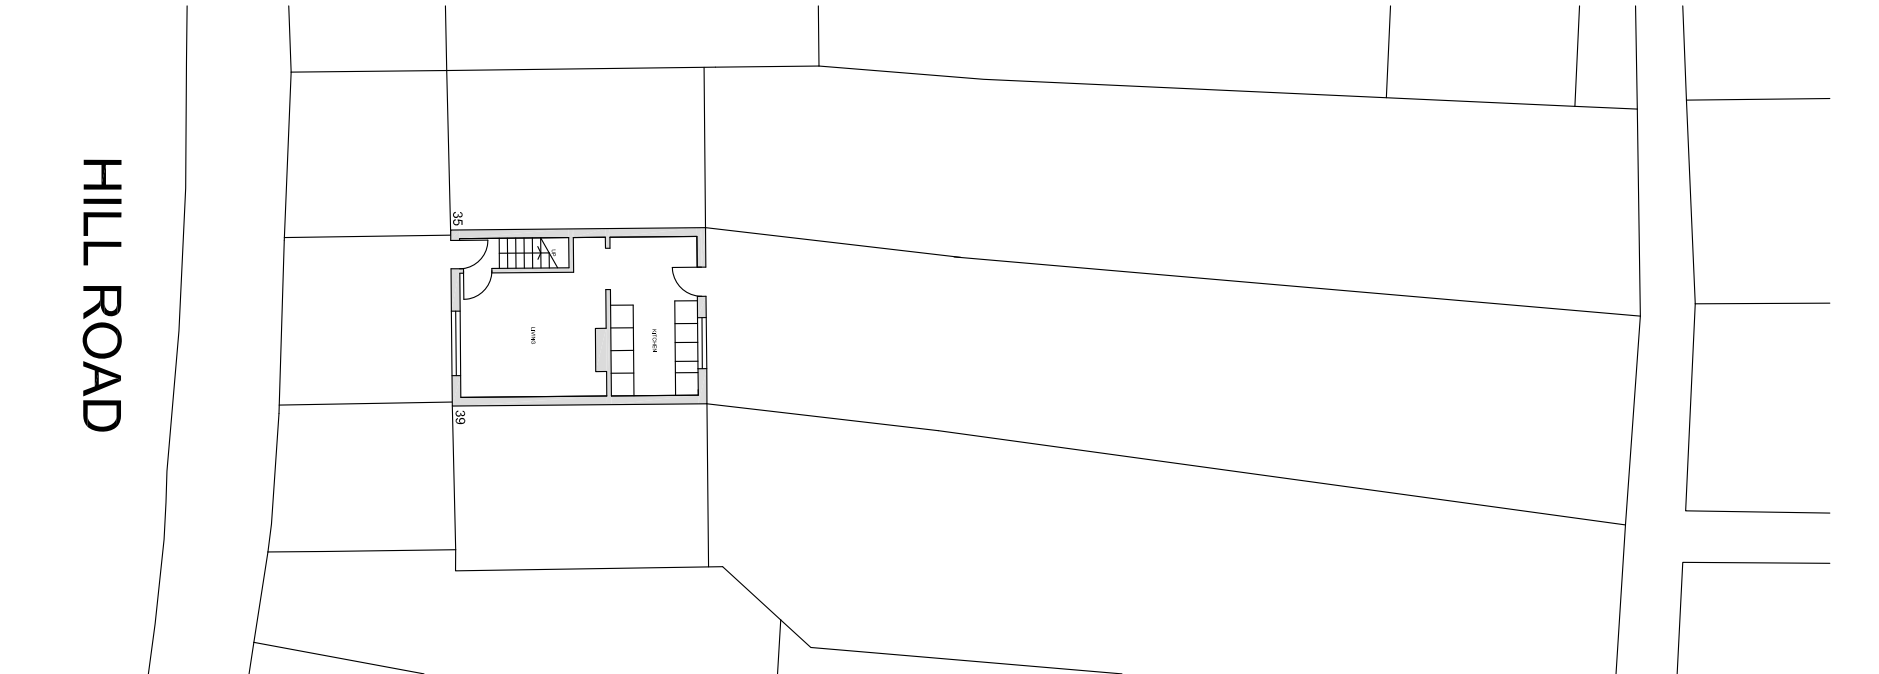
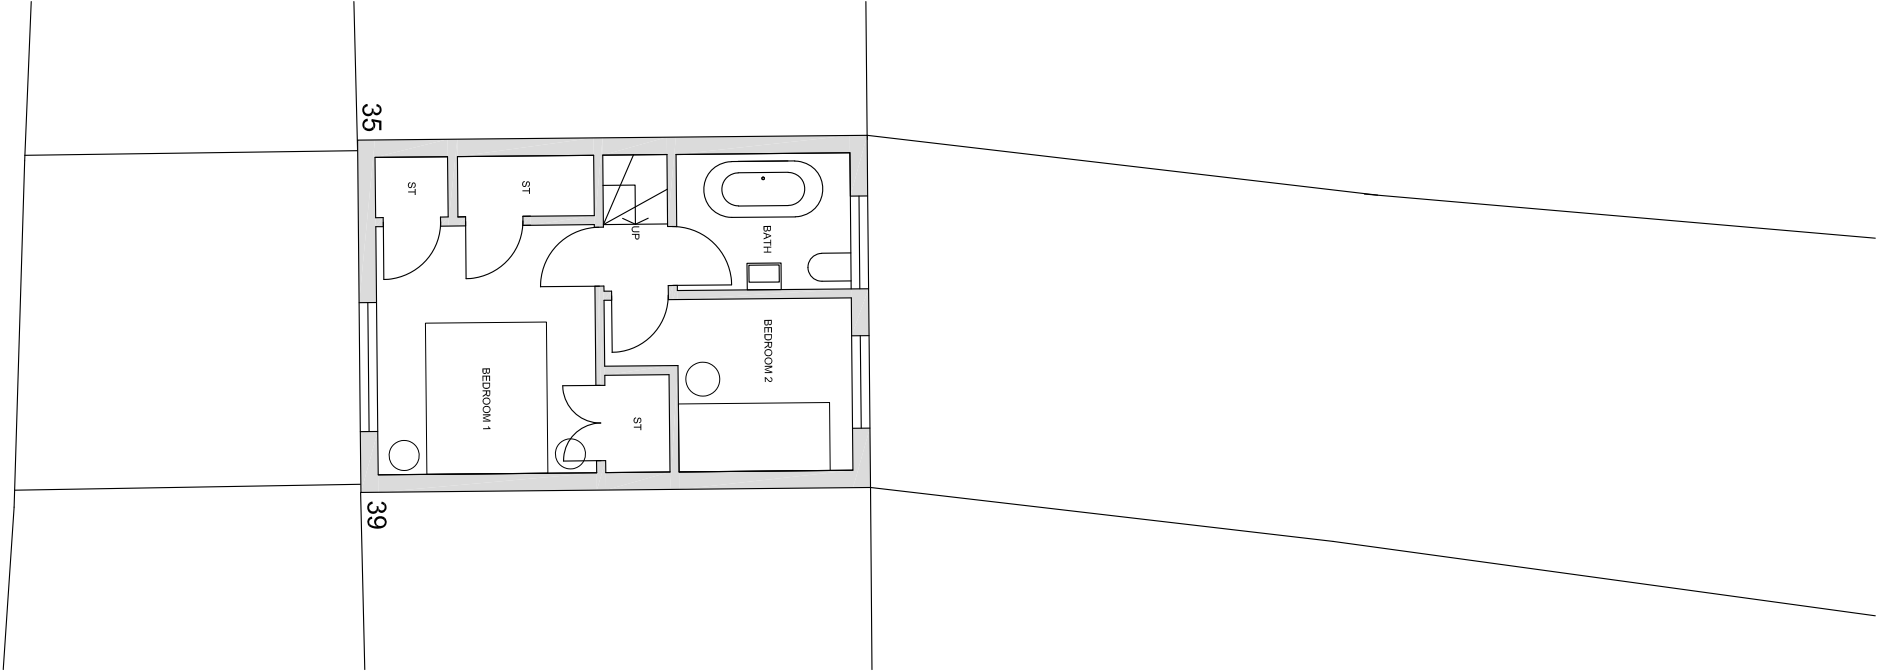


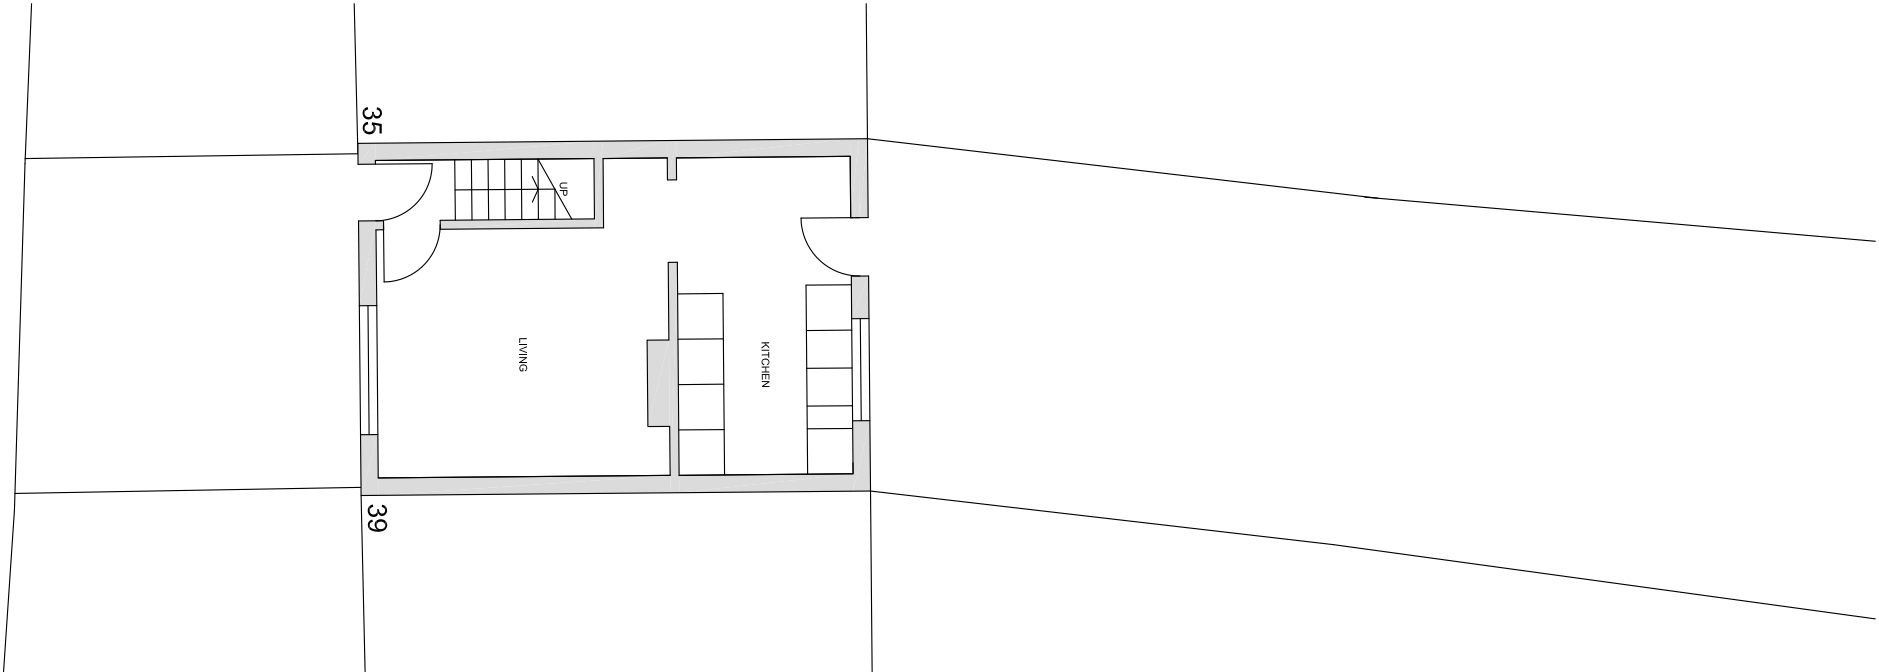

HILL ROAD

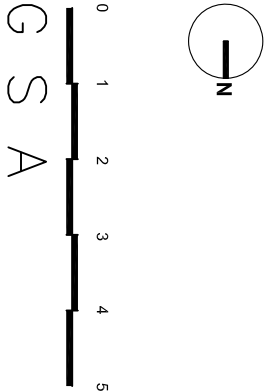

1 Lochbie Crouch Hill
London N4 4SB
07786478179
Client
Baidip Singh
Project
PLANNING
Drawing Title
Existing Floor Plans

Job/Dwg No/Rev	GSA7	P0002
Drawn	Checked	Appr
GS	GS	CB
Date		
22.07.2022		
Drawing Status: PLANNING		
Do not scale from this drawing. Check all dimensions on site before printing.		
Scale varies @ A3		