
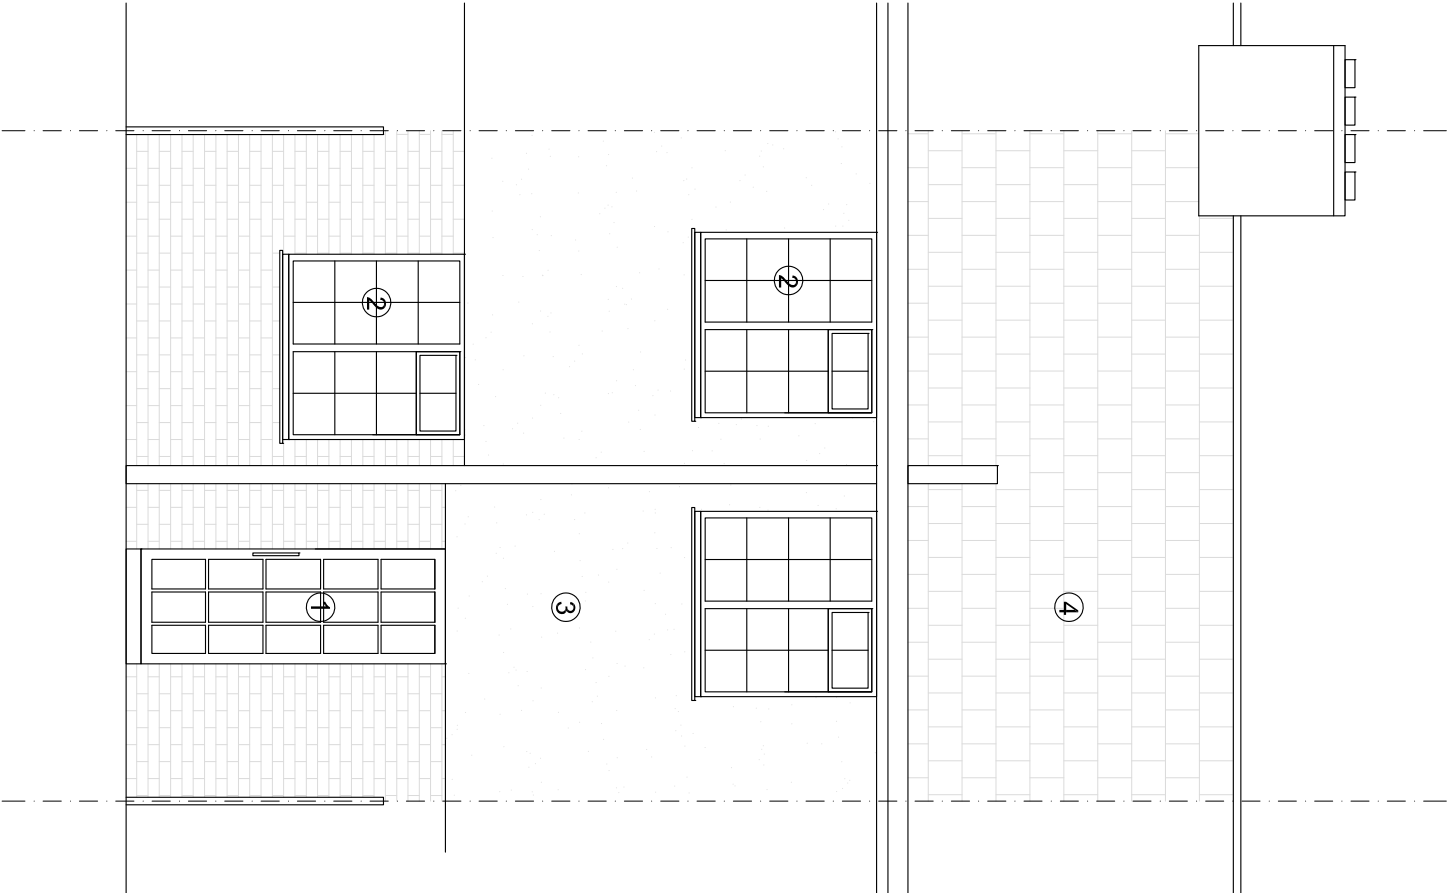


Rev	Date	By	Chk.	Appr	Description
1					Existing timber front door
2					Existing single glazed timber windows
3					Existing render to first floor
4					Existing concrete roof tiles

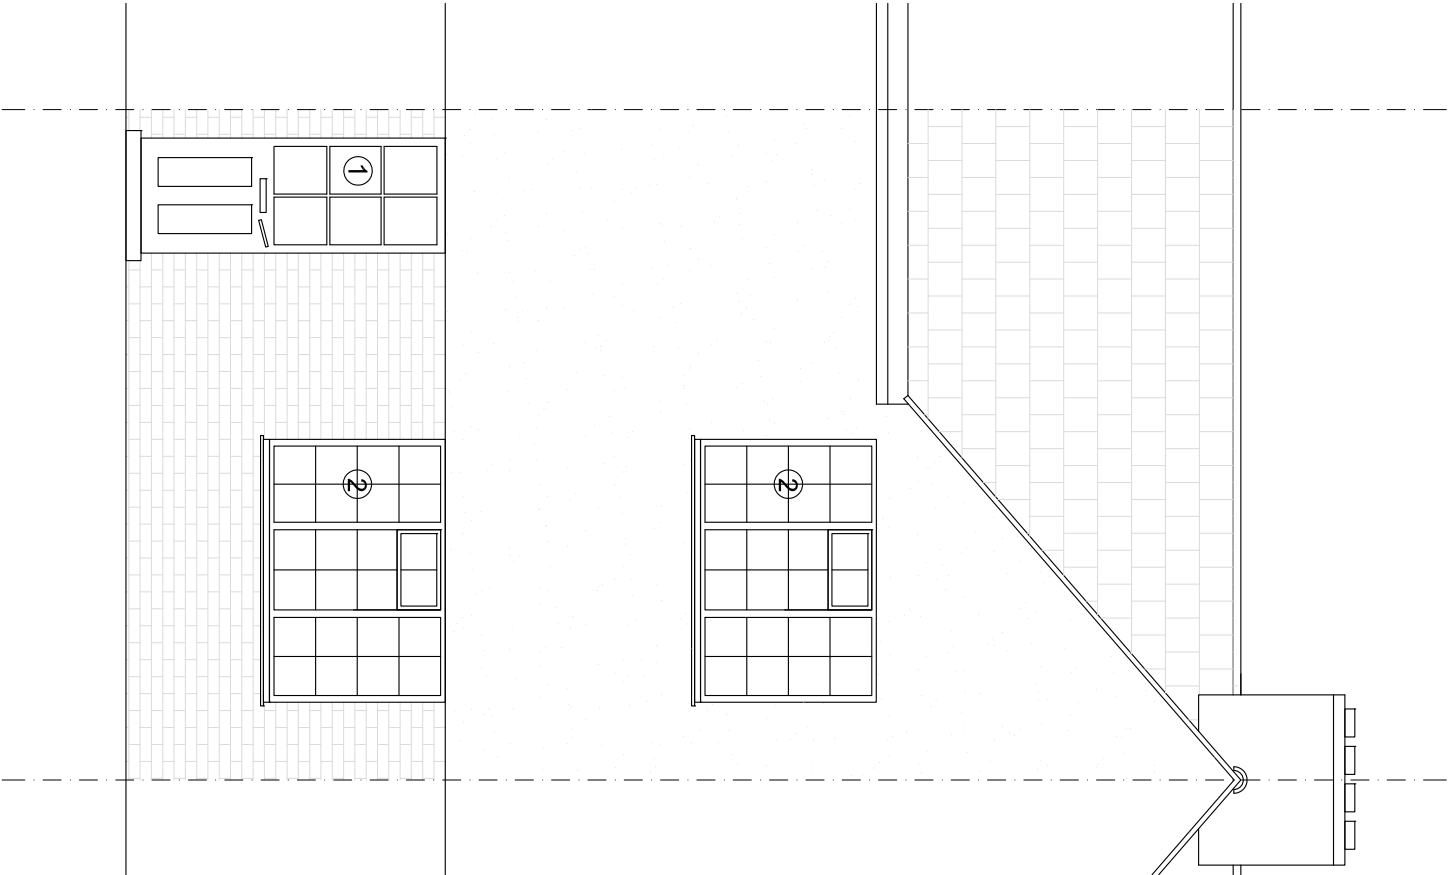

G S A

1 Lochbie Crouch Hill
London N4 4SB
07786478179

Client
Baldip Singh

Project
37 Hill Road

Drawing Title
Existing Front & Rear Elevations

Job/Dwg No/Rev
GSA7 P0004

Drawn	Checked	Appr	Date
GS	GS	CB	22.07.2022

Drawing status PLANNING
Do not scale from this drawing. Check all dimensions on site
Scale 1:50
Date 22.07.2022
Drawn by GS