


---.---.---.--- ASSUMED BOUNDARY LINE

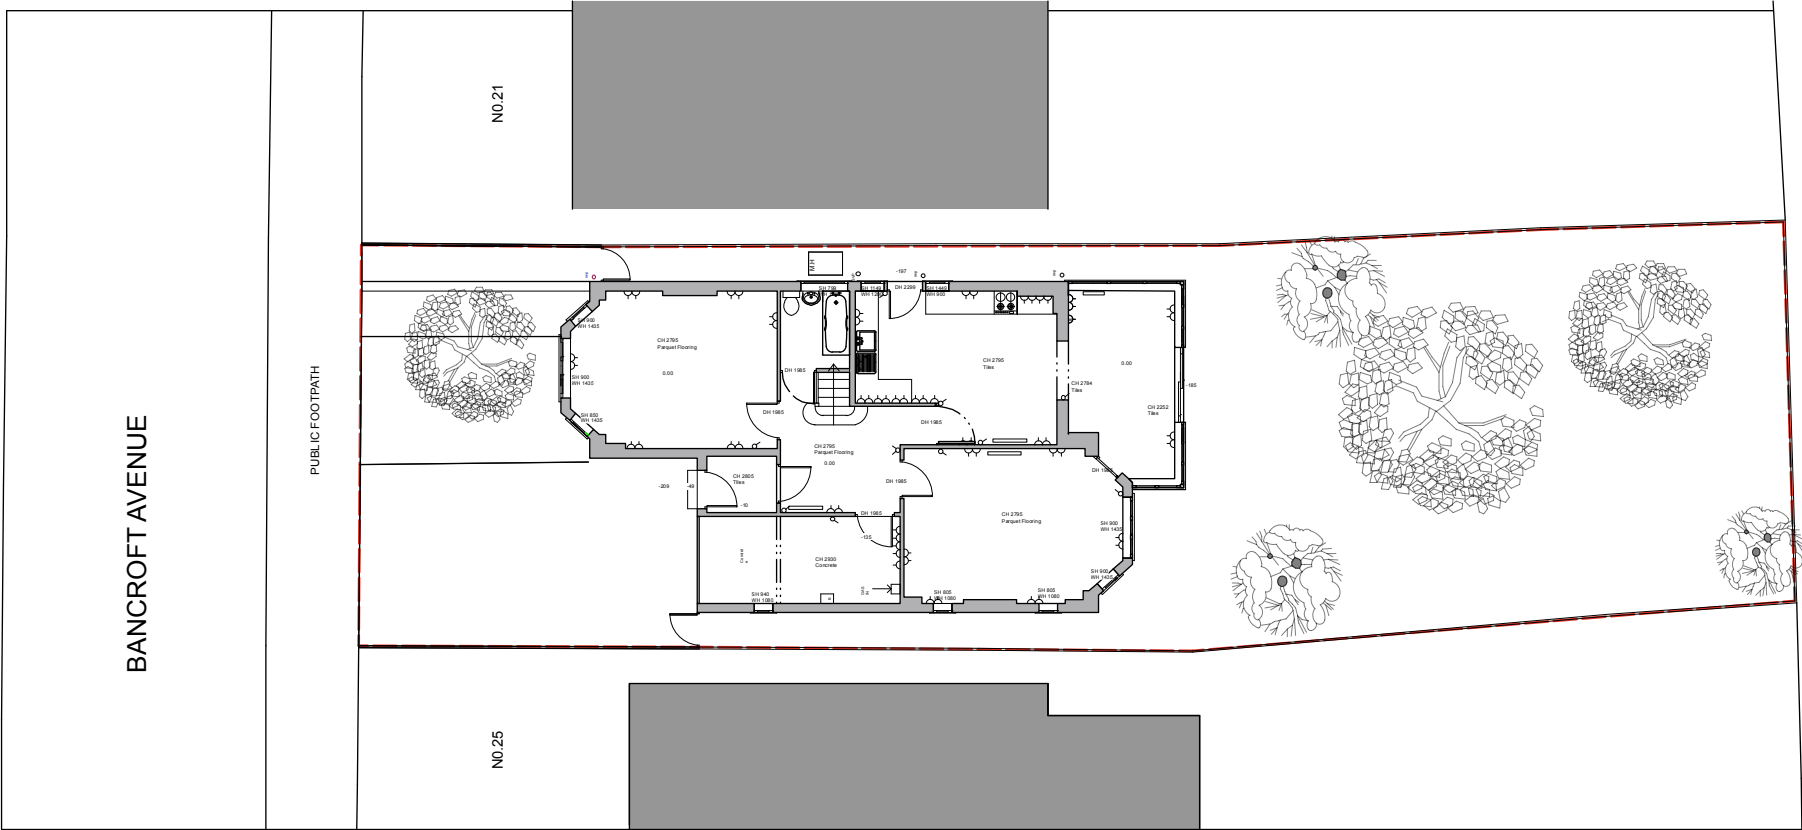

EXISTING SITE PLAN

REV.	DATE	DESCRIPTION	REV.	DATE	DESCRIPTION	REV.	DATE	DESCRIPTION

NOTE:

ALL DIMENSIONS ARE IN MILLIMETERS.
INCONSISTENCIES ARE TO BE REPORTED TO
THE ARCHITECT IMMEDIATELY.

COPYRIGHT IS HELD BY SIMON MILLER
ARCHITECTS LTD.

CLIENT:

A.C and A.M

SITE:

23 BANCROFT AVENUE,
LONDON,
N2 0AR

PROJECT:

MEASURED SURVEY

DRAWING TITLE:

EXISTING SITE PLAN



**SIMON MILLER
ARCHITECTS**

T+44 (0)20 8201 9875

info@simonmillerarchitects.com
simonmillerarchitects

11 Portsdown Mews
Temple Fortune
London NW11 7HD

MEASURED SURVEY

DATE:	SEPTEMBER 2022
DRAWN BY:	GS
SCALE:	1:200 @ A3
DRAWING NO.:	557 EX00
REVISION:	-