




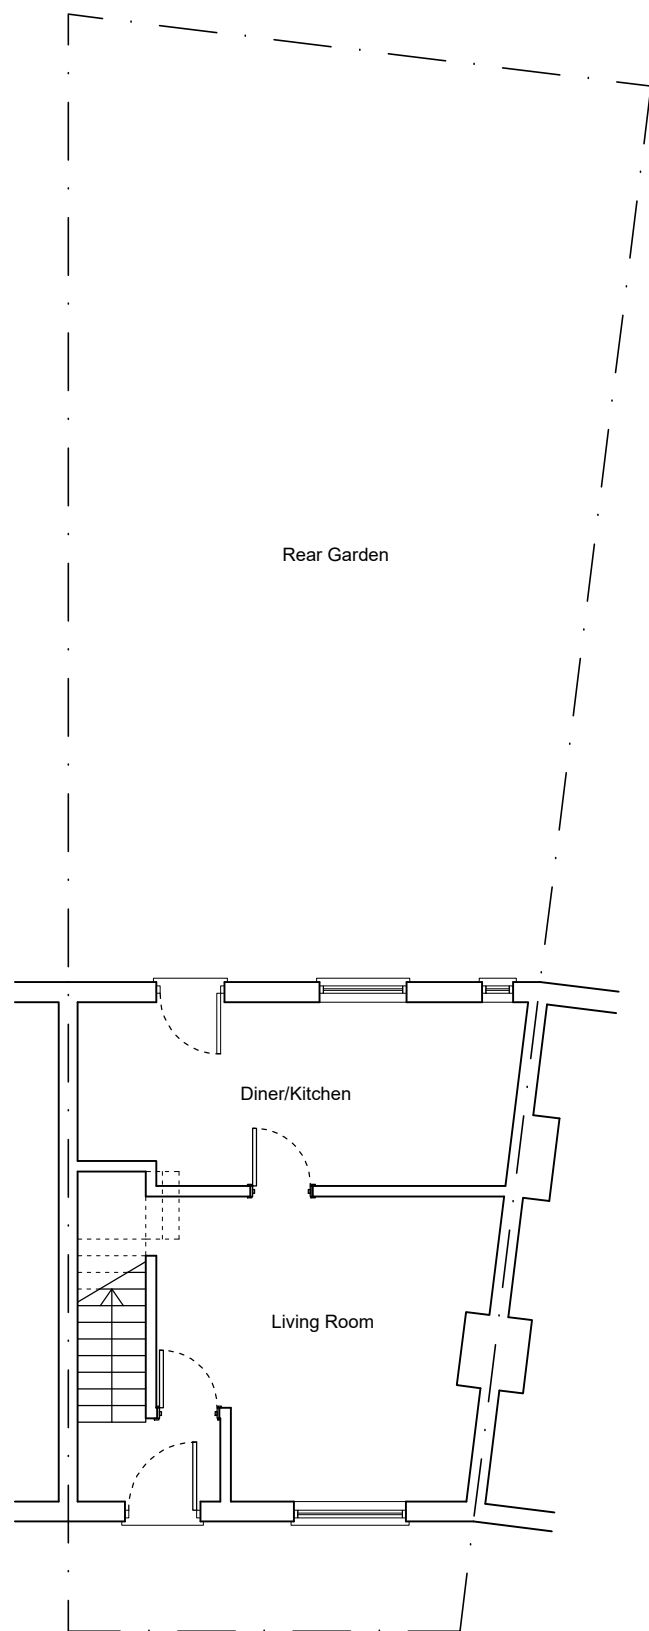

Ground Floor Plan
as Existing

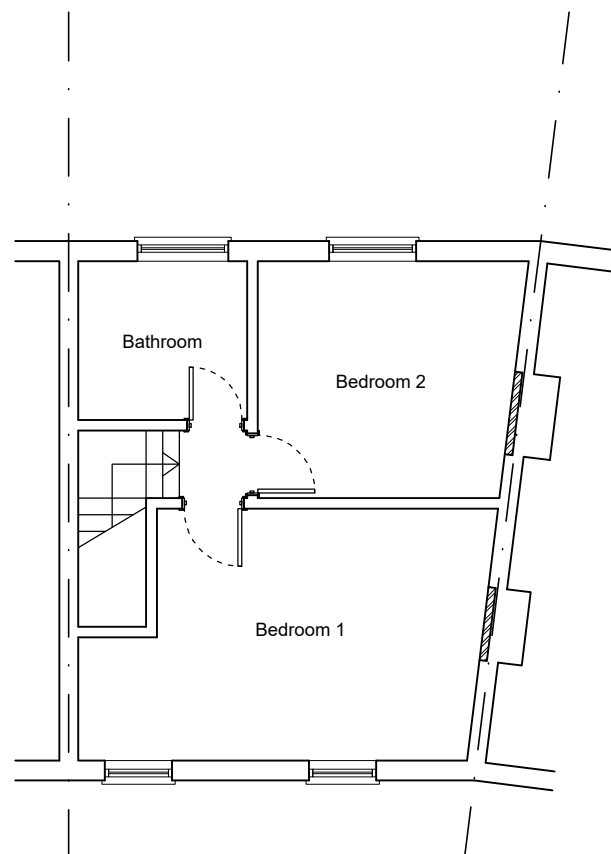

First Floor Plan
as Existing

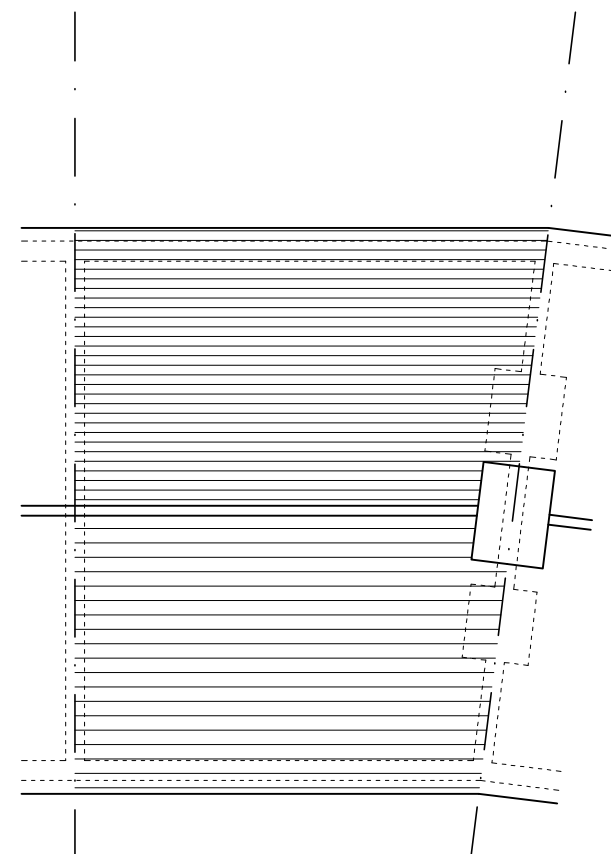


Roof Plan
as Existing

Key:

Existing Walls/Floors 

Boundary 

 

Rev.	Date	Note

Client:

Mr & Mrs Bajaziti

Site:

8 Courtman Road
London
N17 7HU

Title:

Floor Plans
as Existing

Scale:

1:100

Drg. Size:

A3

Drawn:

NP

Drg. No.

335_01

Date:

Oct. 2022

Rev.

#

PPLX
Architects

58 Pine Grove
Brookmans Park
Herts
AL9 7BW

t: 07886 526 081
f: 01707 642 026

e: papalexandrakos@hotmail.com