


GENERAL NOTES : "This drawing is prepared solely for design and planning submission purposes. It is not intended or suitable for either Building Regulations or Construction purposes and should not be used for such".
Structural Design and Building Control Approval is required before construction commences. This drawing is subject to copyright do not reproduce this drawing without prior permission.

Project Description
Proposed Single Storey Rear Extension


Clients:
Mrs Karine benfetouha

Proposed Development:
106 The Roundway
London
N17 7HG

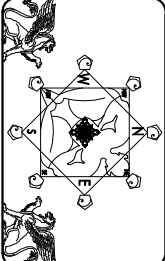

T.M.D.S.Ltd
Architectural Services
& Vastu Consultancy
Mobile : 07887555550

Issue : Planning Approval		
Scale:	Date: 2022/07/05	
Job No: 513 /Full	Dwg No: 5	

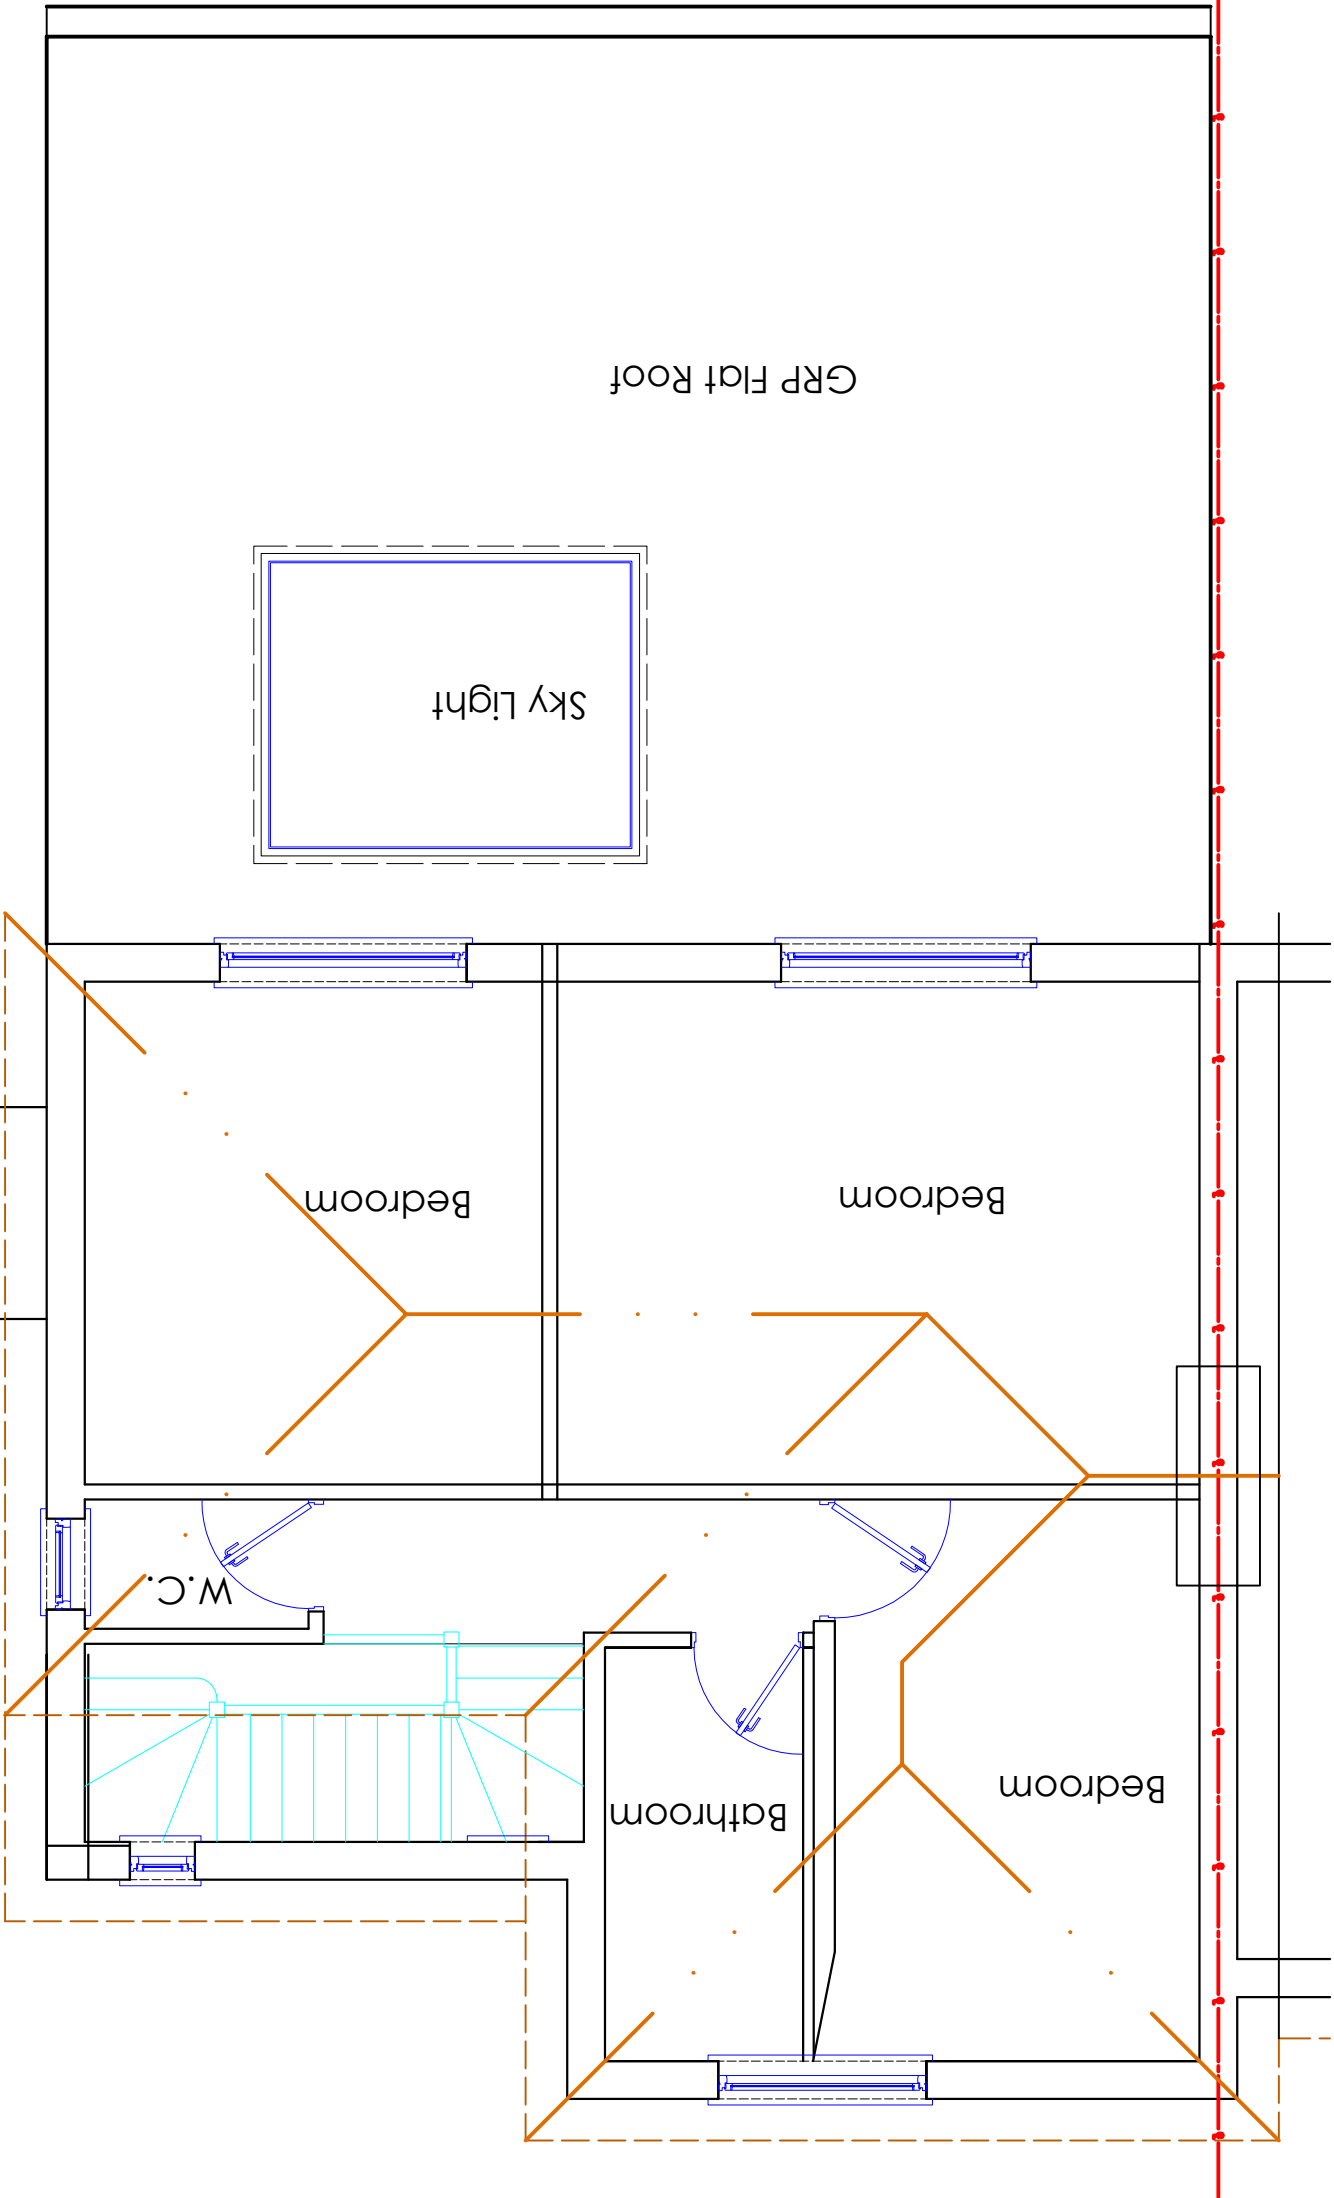

Existing First Floor Plan