




Rev	Date	By	Crk.	Appr.	Description
1					New timber front door
2					New timber casement windows
3					Aluminium frame windows
4					Tile clad dormer extension
5					Aluminium Bi-Fold doors

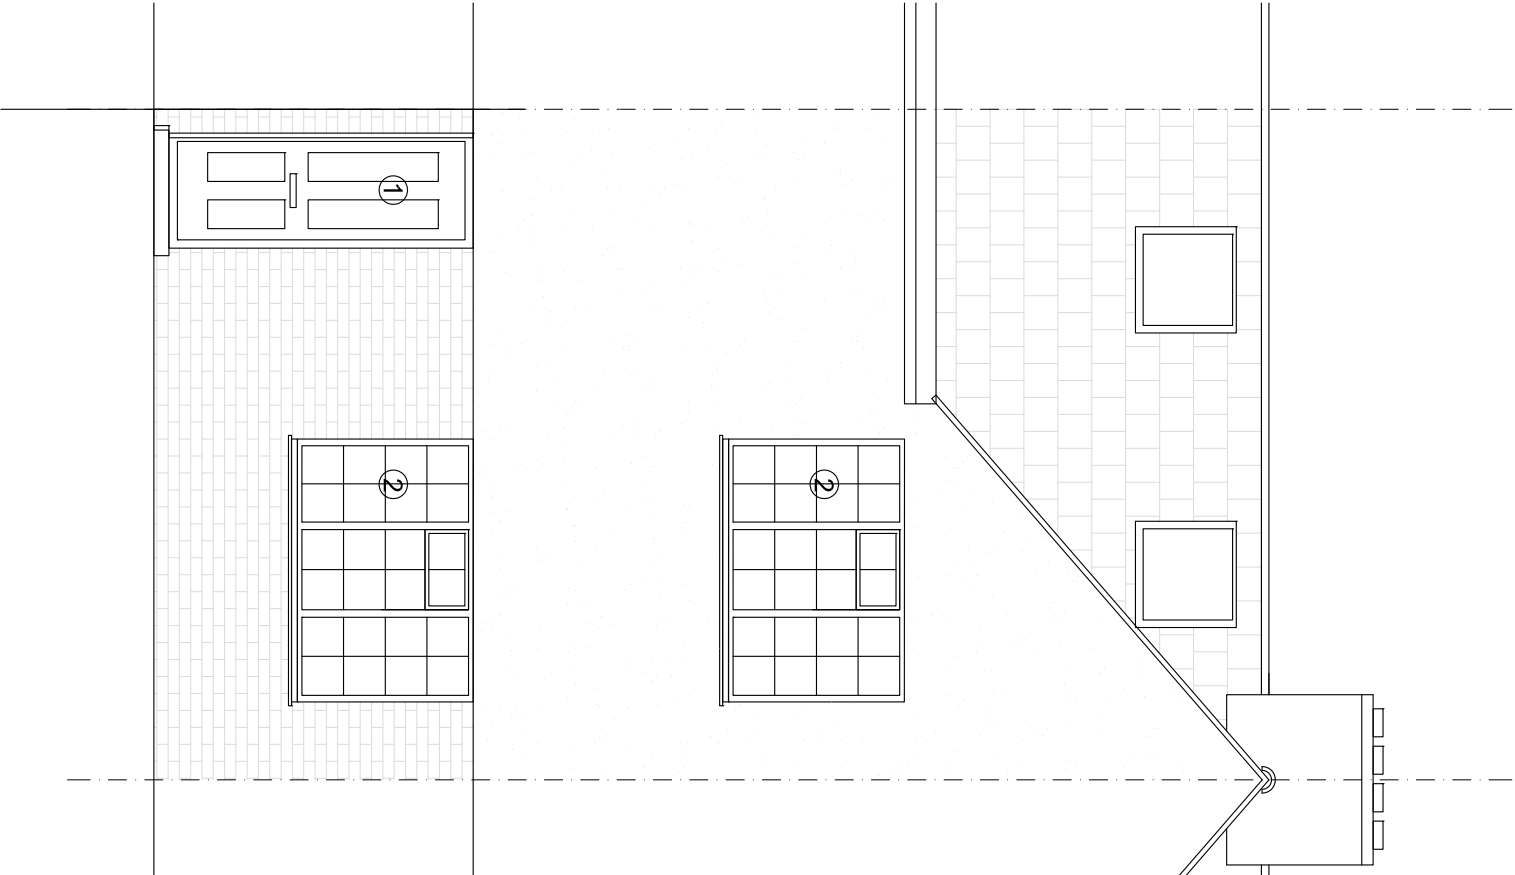

PROPOSED EAST (FRONT) ELEVATION 1 / 50 @ A3

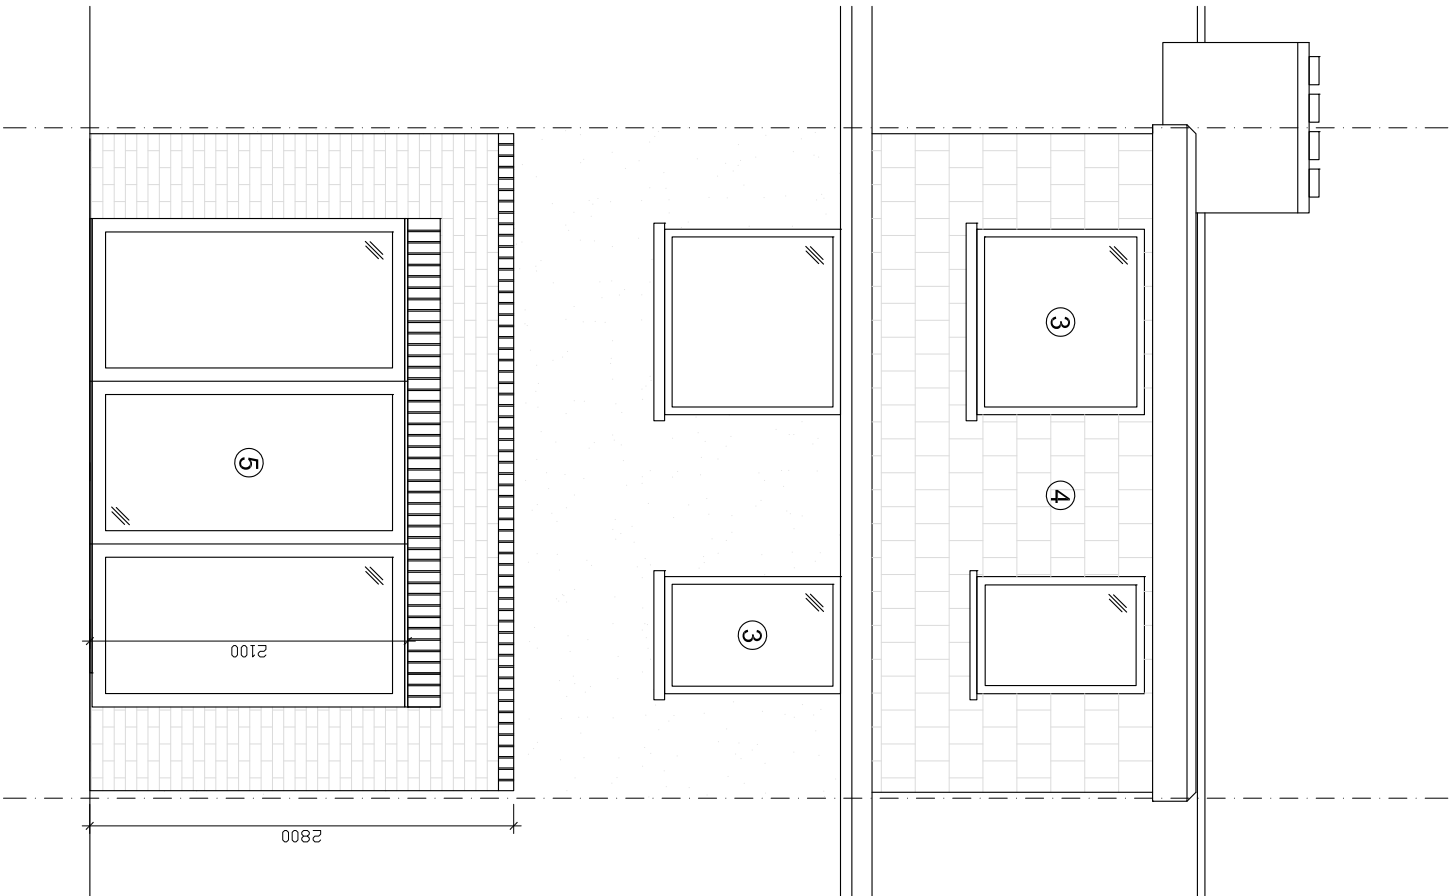

PROPOSED WEST (REAR) ELEVATION 1 / 50 @ A3

 

1 Lochbie Crouch Hill
London N4 4SB
07786478179

Client
Baldeep Singh

Project
37 Hill Road

Drawing Title
Proposed Front & Rear Elevations

Job/Dwg No/Rev	GSA7	P0005
Drawn	GS	22.07.2022
Checked	GS	22.07.2022
Appr	CB	22.07.2022
Date		

Drawing status PLANNING
Do not scale from this drawing. Check all dimensions on site
Scale 1:50
Date 22.07.2022