

Copyright in the design and this drawing is the property of RESI.

Reproduction in whole or in part is forbidden without written sanction of RESI.

All dimensions to be cross-checked on site prior to completing a Planning, structural engineering, the party wall process and construction.

Print to scale (as actual size)

NOTES

Proposed first floor area ca. 48.23 m²

GENERAL KEYS

- Boundary line
- Existing walls
- Existing removed
- Proposed walls
- Proposed Rooflight

REV	DESCRIPTION	DRN	CHK
PP6	PLANNING DRAWINGS	DK	FD
		11.07.2022	11.07.2022



Job Title
Loft conversion
at 41 Harringay Road, N15 3JB


Drawing Status
Planning Drawings

Client
Alex Koumarales

Drawing Title
Proposed First Floor Plan

Scale 1/50 @ A2, 1/100 @ A4	Drawn DK
Date July 22	Checked FD

Drawing No.
22-0621 - 05

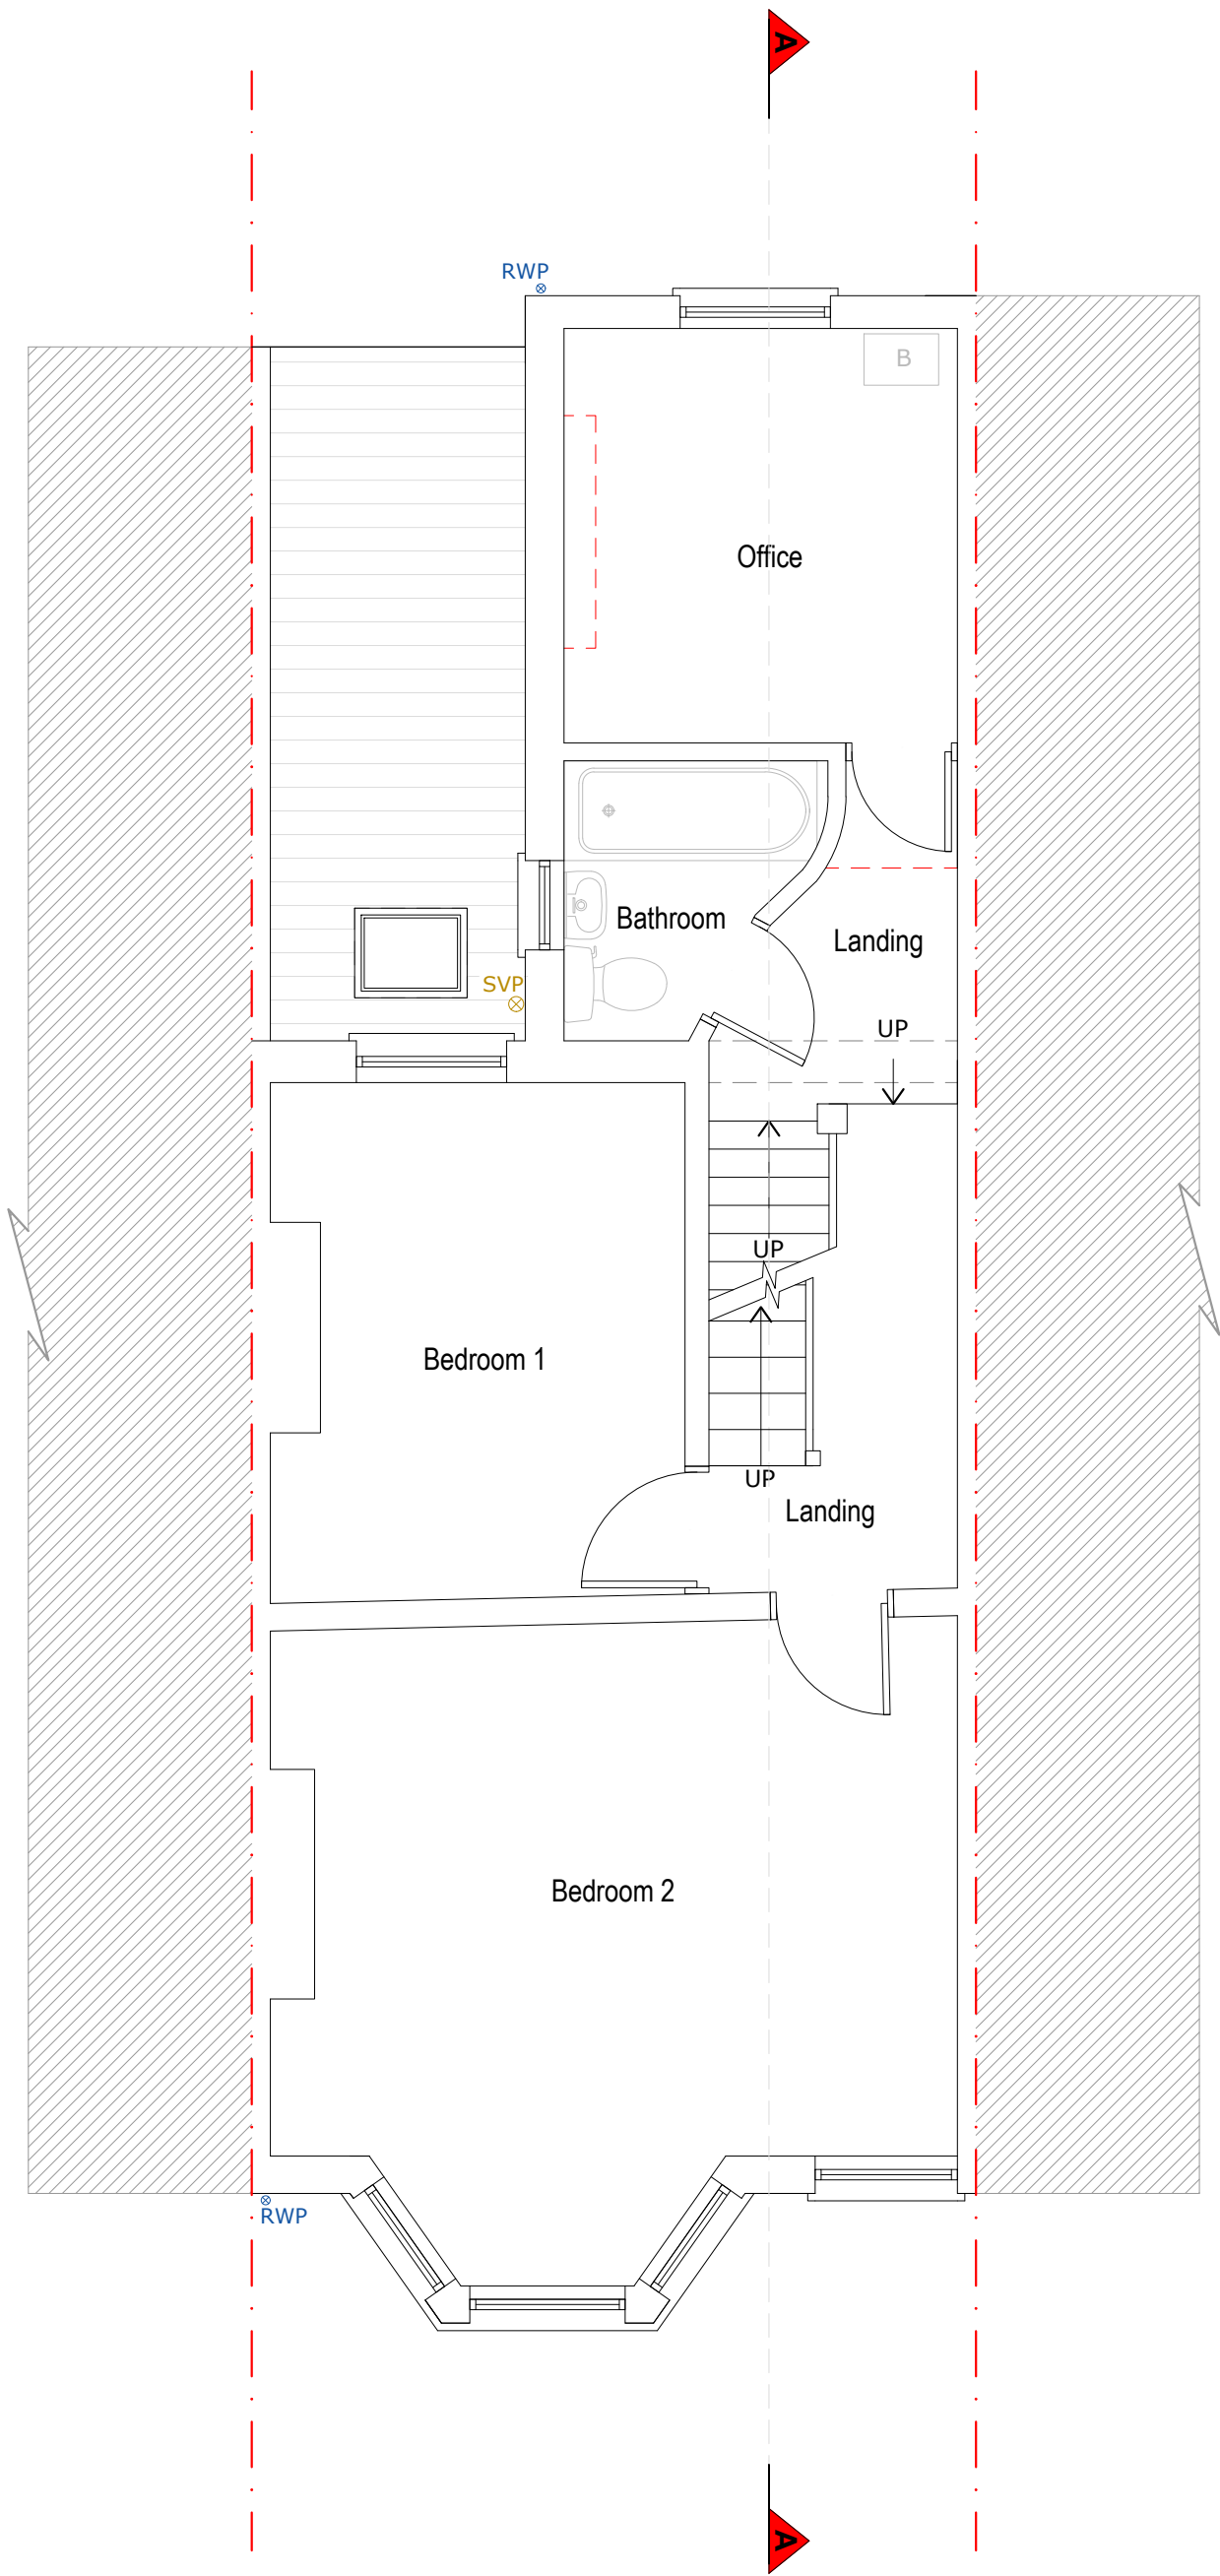

Proposed First Floor Plan

