



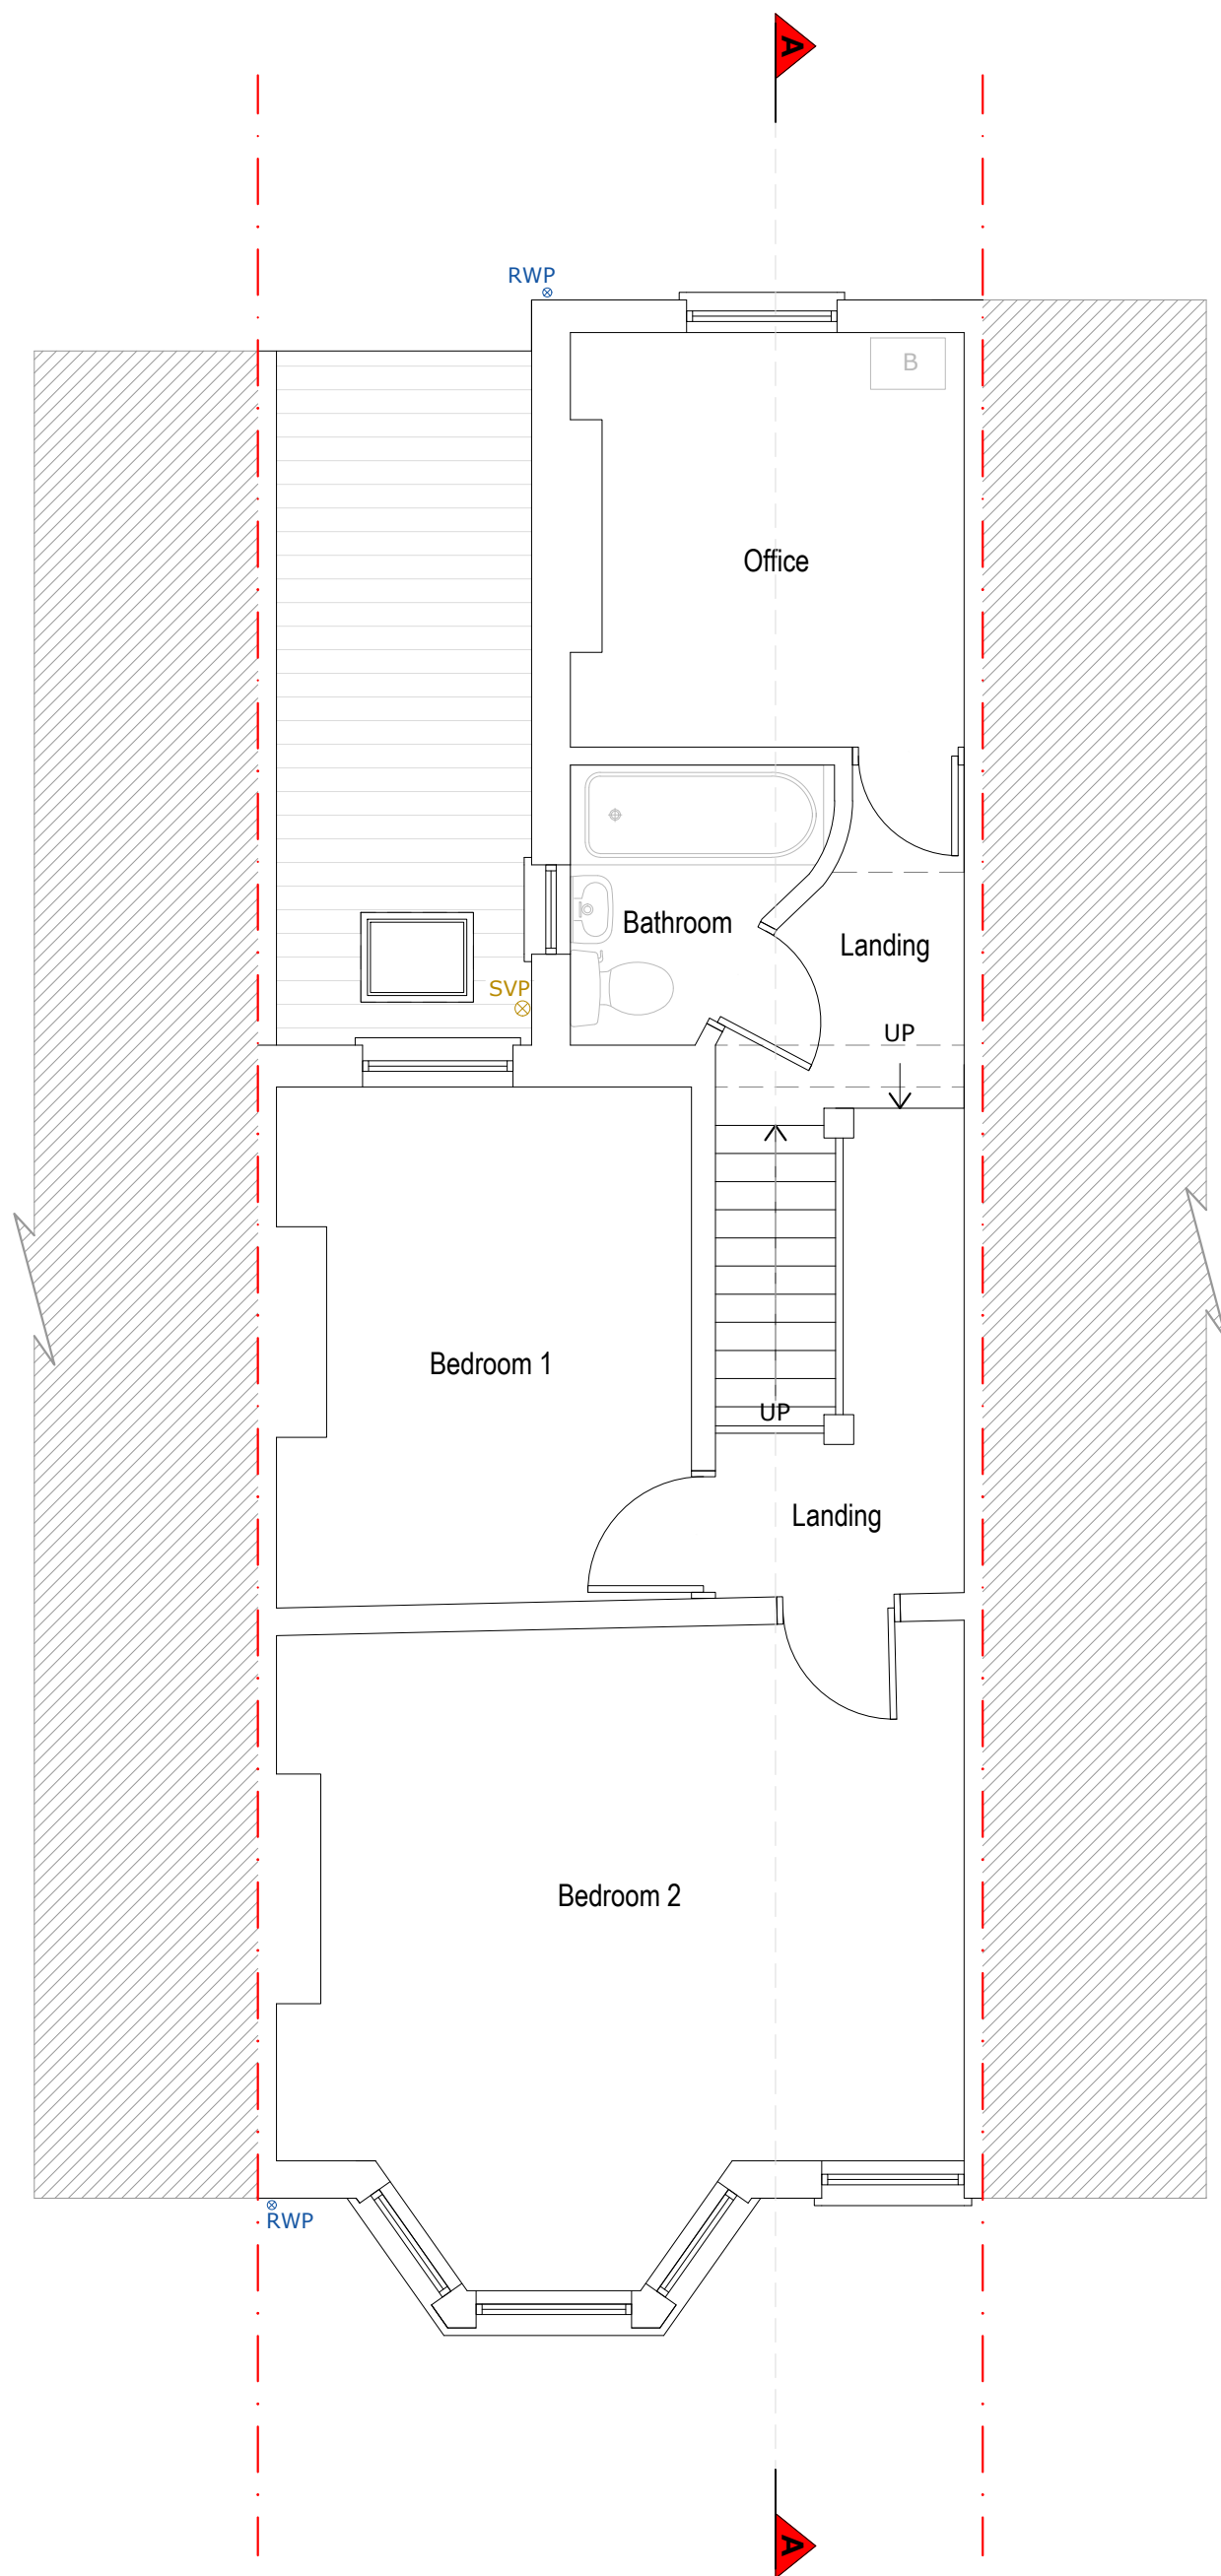

Existing First Floor Plan

 

Copyright in the design and this drawing is the property of RESI.

Reproduction in whole or in part is forbidden without written sanction of RESI.

All dimensions to be cross-checked on site prior to completing a Planning, structural engineering, the party wall process and construction.

Print to scale (as actual size)

NOTES

Existing first floor area ca. 48.23 m²

GENERAL KEYS

--- Boundary line

Existing walls

REV	DESCRIPTION	DRN	CHK
PP6	PLANNING DRAWINGS	DK 11.07.2022	FD 11.07.2022

Job Title

Loft conversion
at 41 Harringay Road, N15 3JB

Drawing Status

Planning Drawings

Client

Alex Koumarales

Drawing Title

Existing First Floor Plan

Scale 1/50 @ A2, 1/100 @ A4	Drawn DK
Date July 22	Checked FD

Drawing No.

22-0621 - 04