

Copyright in the design and this drawing is the property of RESI.

Reproduction in whole or in part is forbidden without written sanction of RESI.

All dimensions to be cross-checked on site prior to completing a Planning, structural engineering, the party wall process and construction.

Print to scale (as actual size)

NOTES

GENERAL KEYS

--- Boundary line

Existing walls

REV	DESCRIPTION	DRN	CHK
PP6	PLANNING DRAWINGS	DK 11.07.2022	FD 11.07.2022



Job Title
Loft conversion
at 41 Harringay Road, N15 3JB


Drawing Status
Planning Drawings

Client
Alex Koumarales

Drawing Title
Existing Roof Plan

Scale 1/50 @ A2, 1/100 @ A4	Drawn DK
Date July 22	Checked FD

Drawing No.
22-0621 - 08

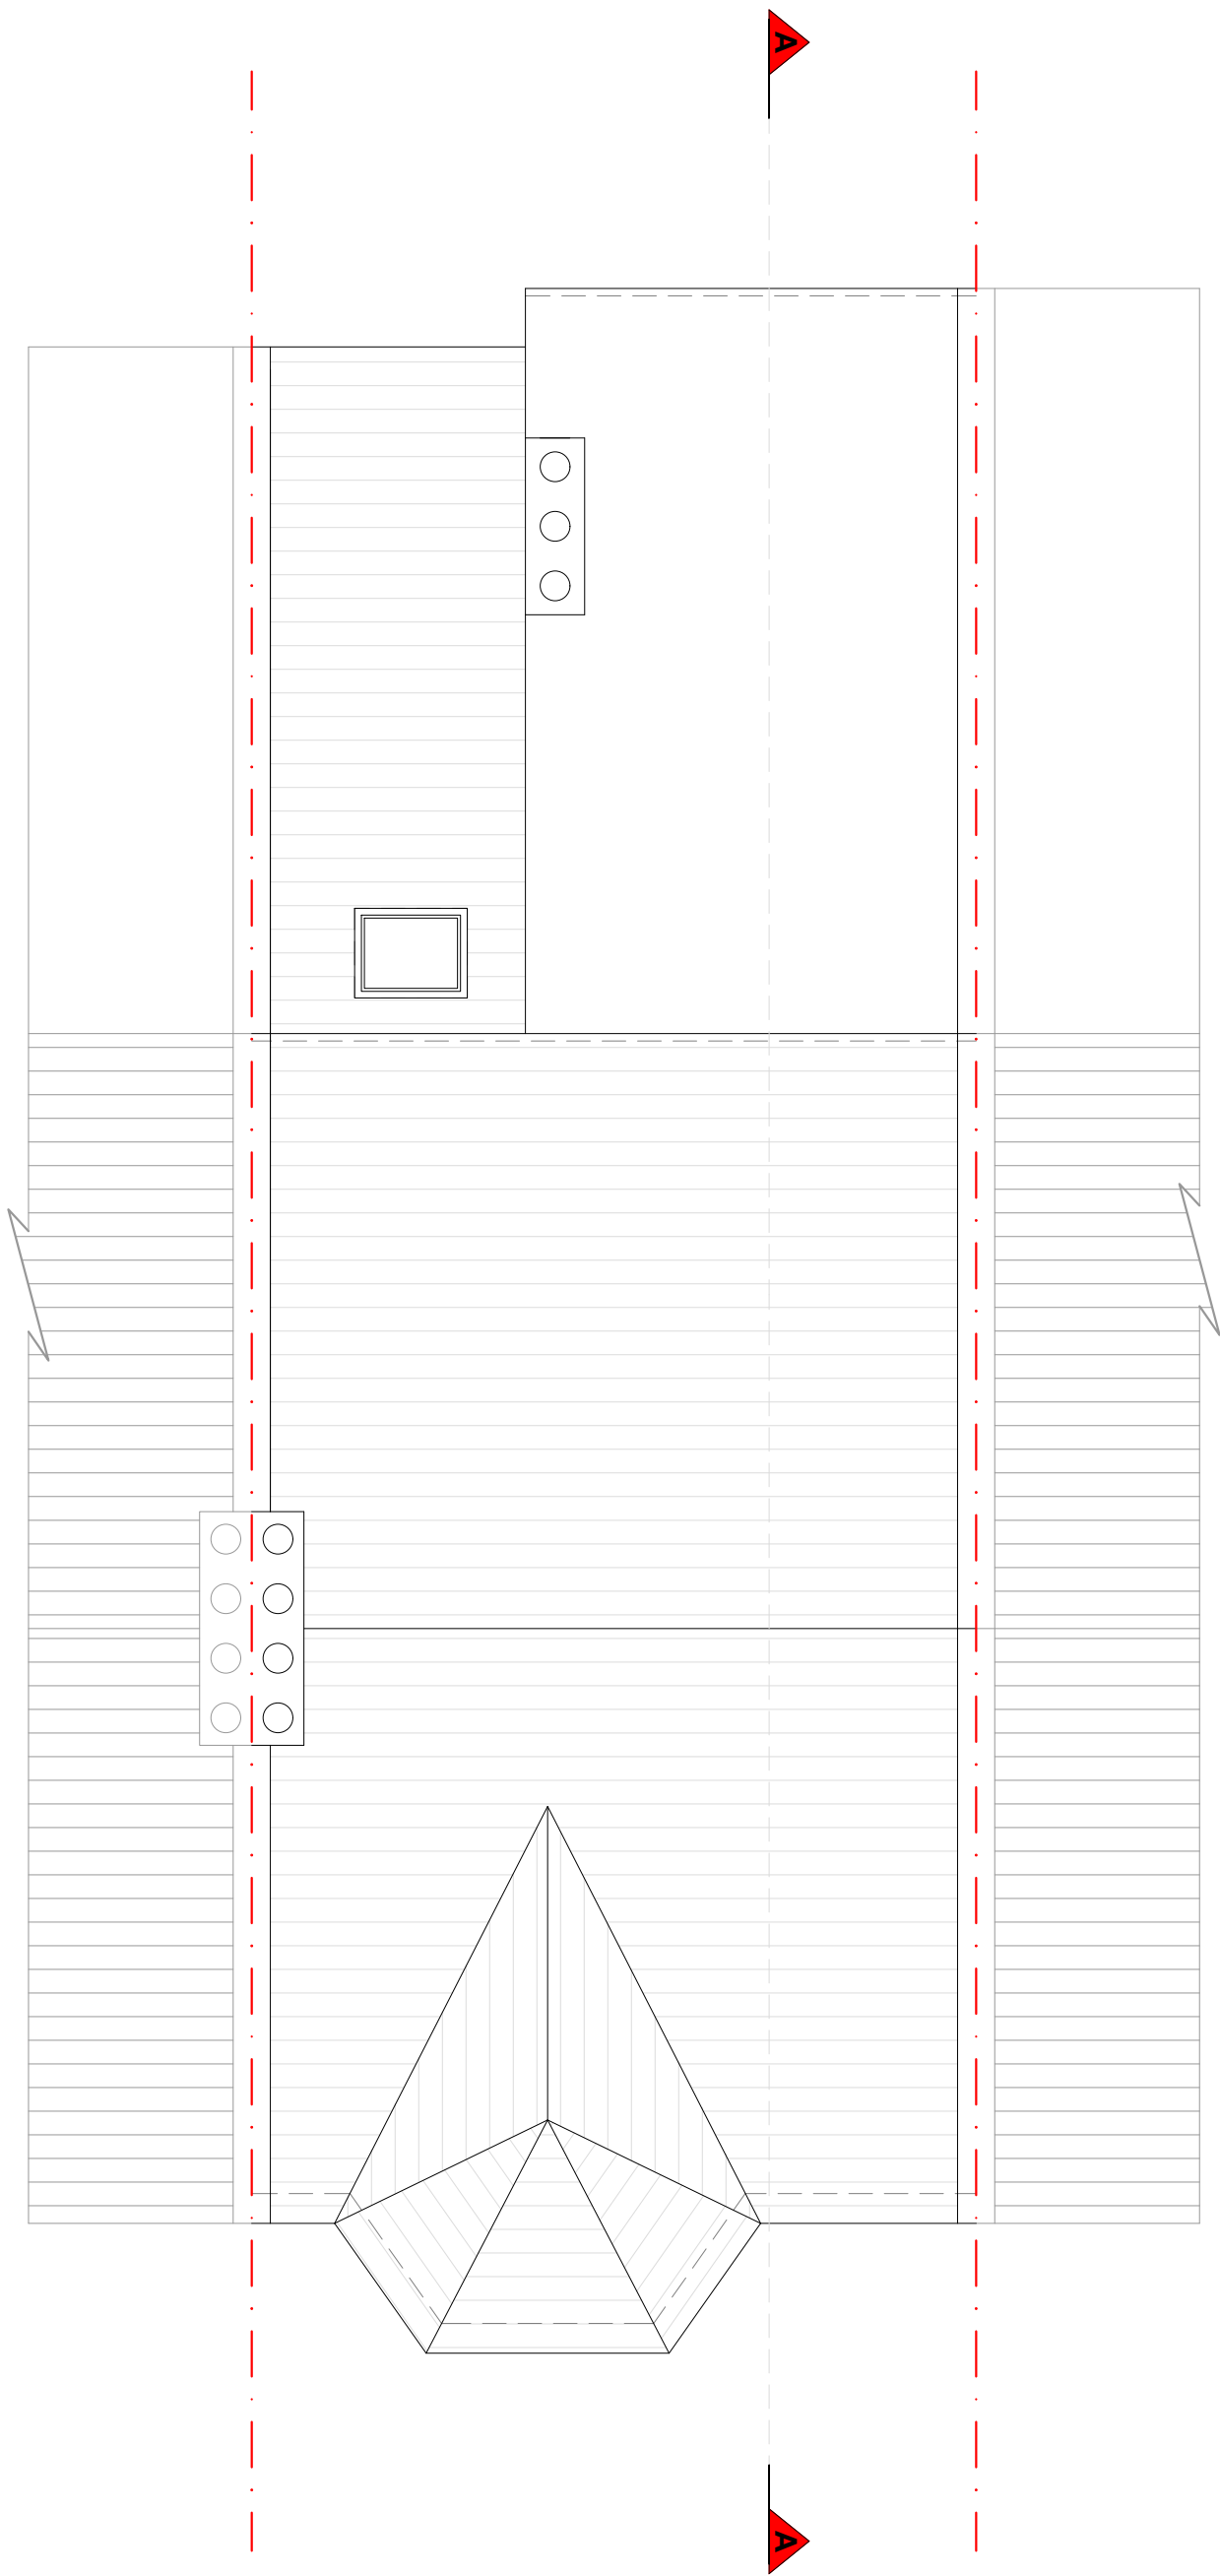

Existing Roof Plan

