




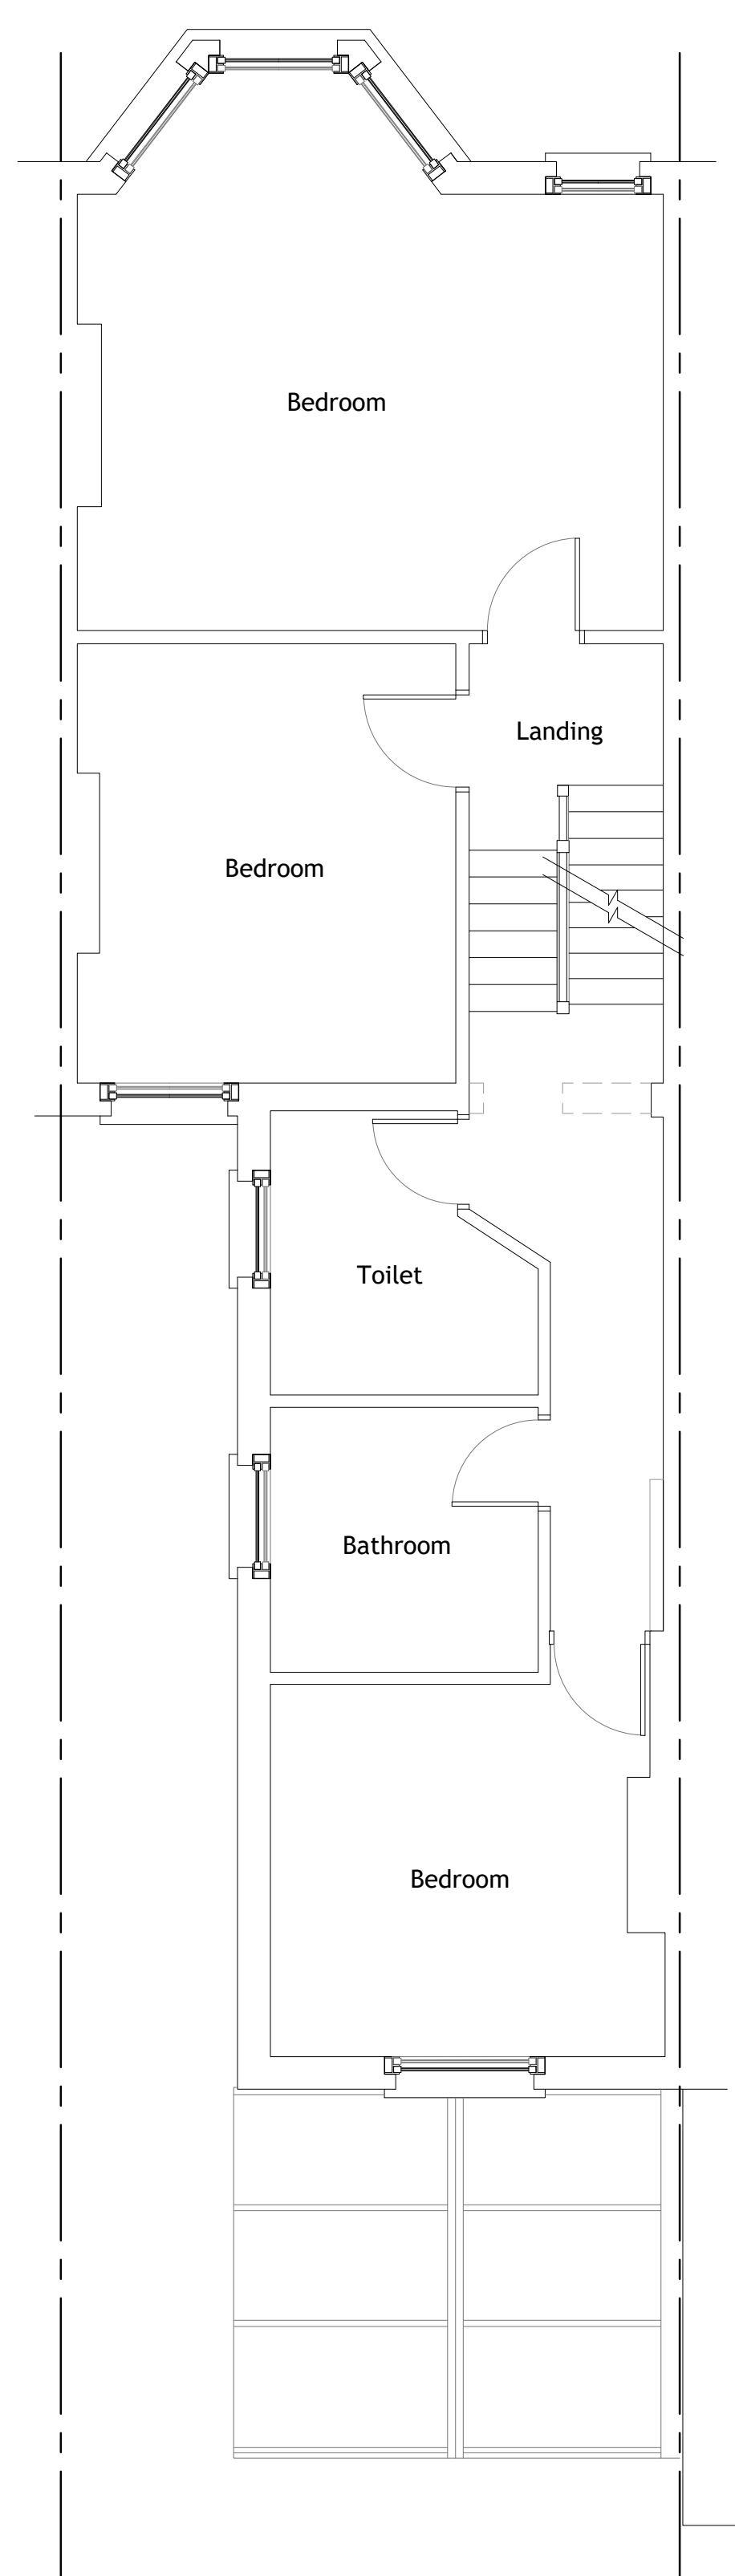

PROPOSED FIRST FLOOR PLAN
scale 1:50 at A1

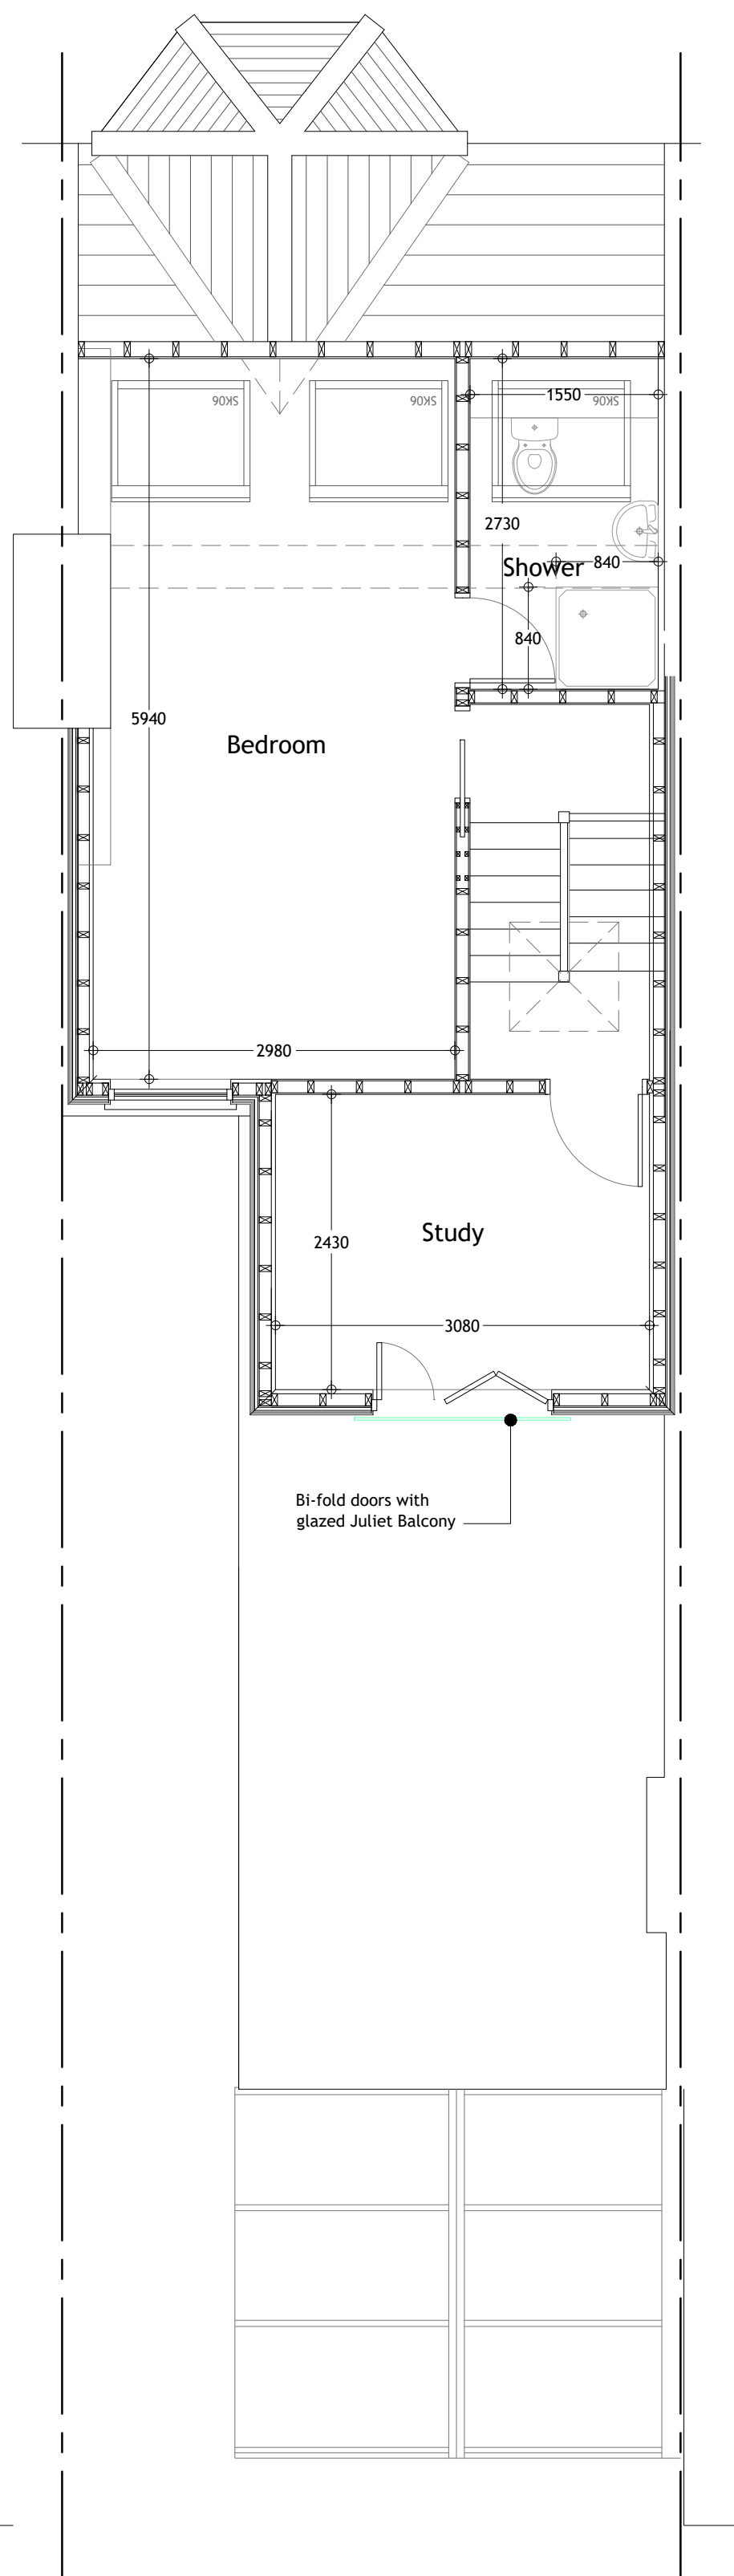


PROPOSED SECOND FLOOR PLAN
scale 1:50 at A1

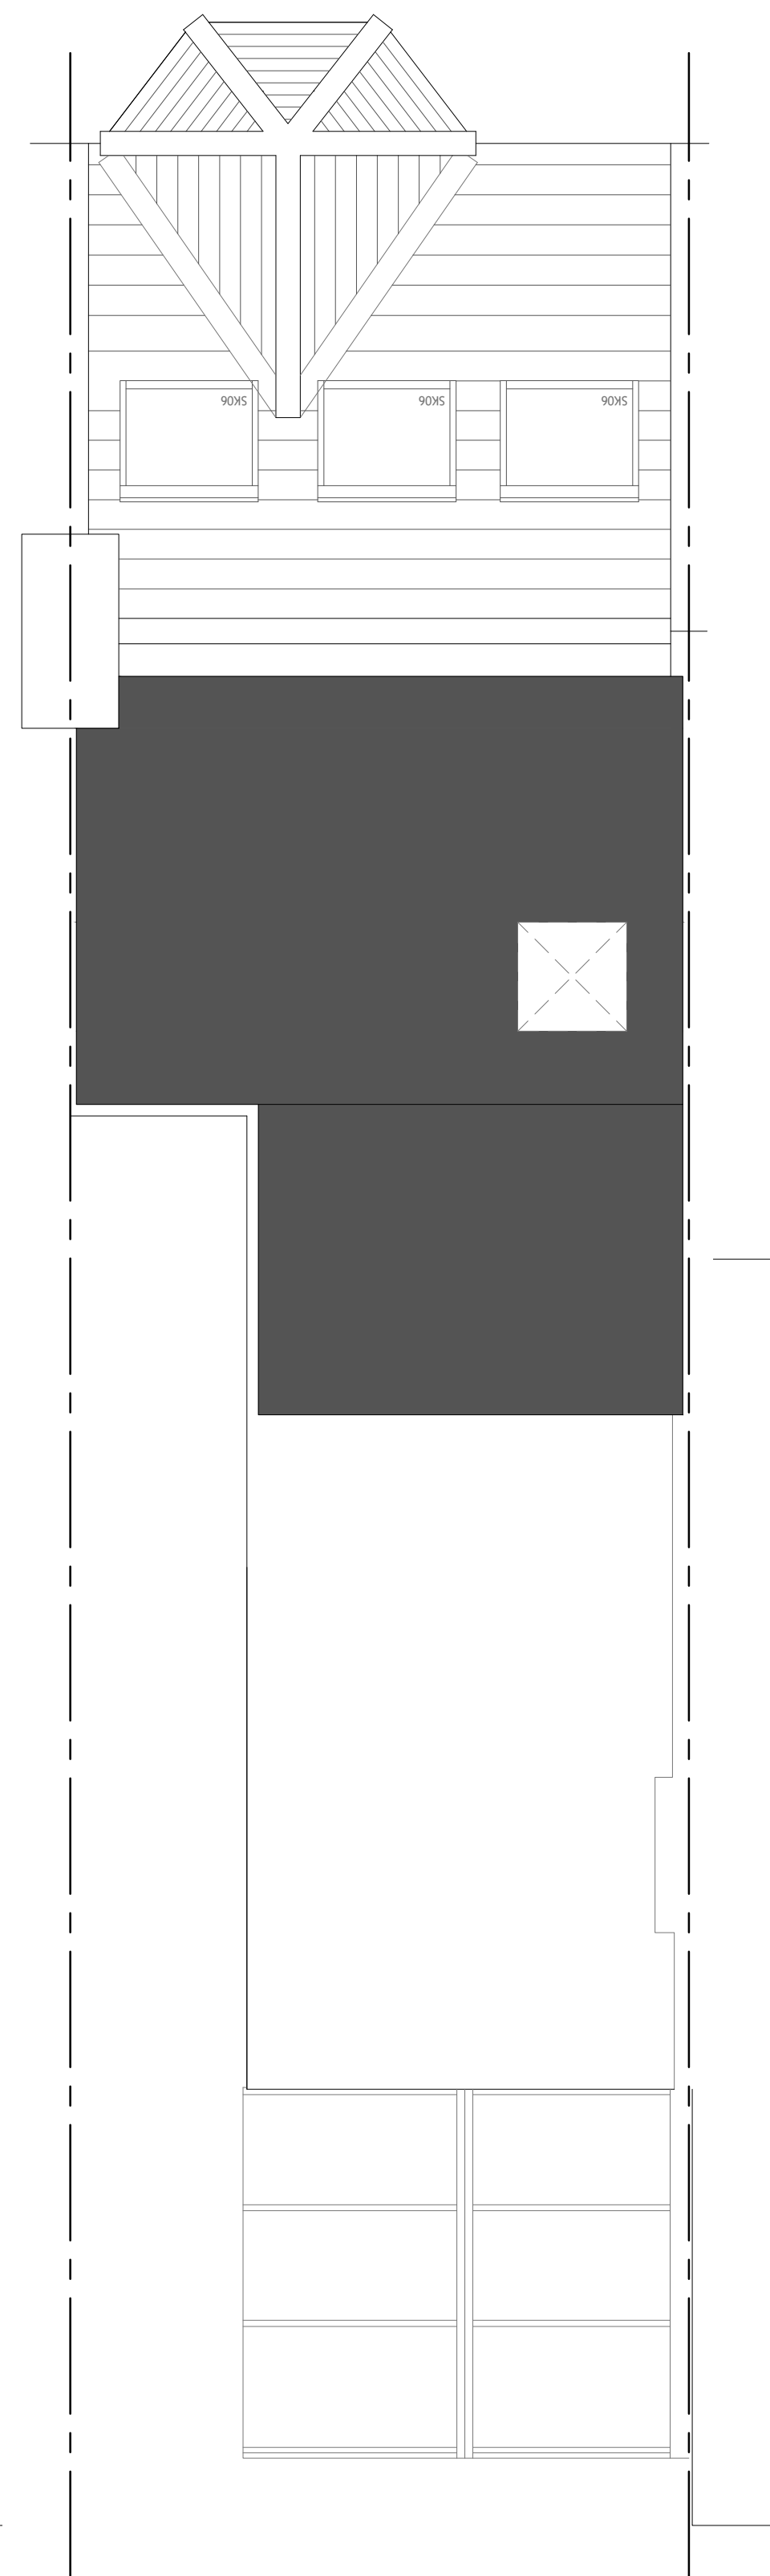


PROPOSED ROOF PLAN
scale 1:50 at A1


ADDITIONAL VOLUME CALCULATION :
Dormer (Main Roof)
 $3.53 \times 2.38 \times 4.99 = 20.96 \text{ m}^3$
Dormer (Rear Roof)
 $3.50 \times 2.12 \times 2.56 = 18.99 \text{ m}^3$
Total Additional Volume :
 $20.96 \text{ m}^3 + 18.99 \text{ m}^3 = 39.95 \text{ m}^3 < 40.00 \text{ m}^3$

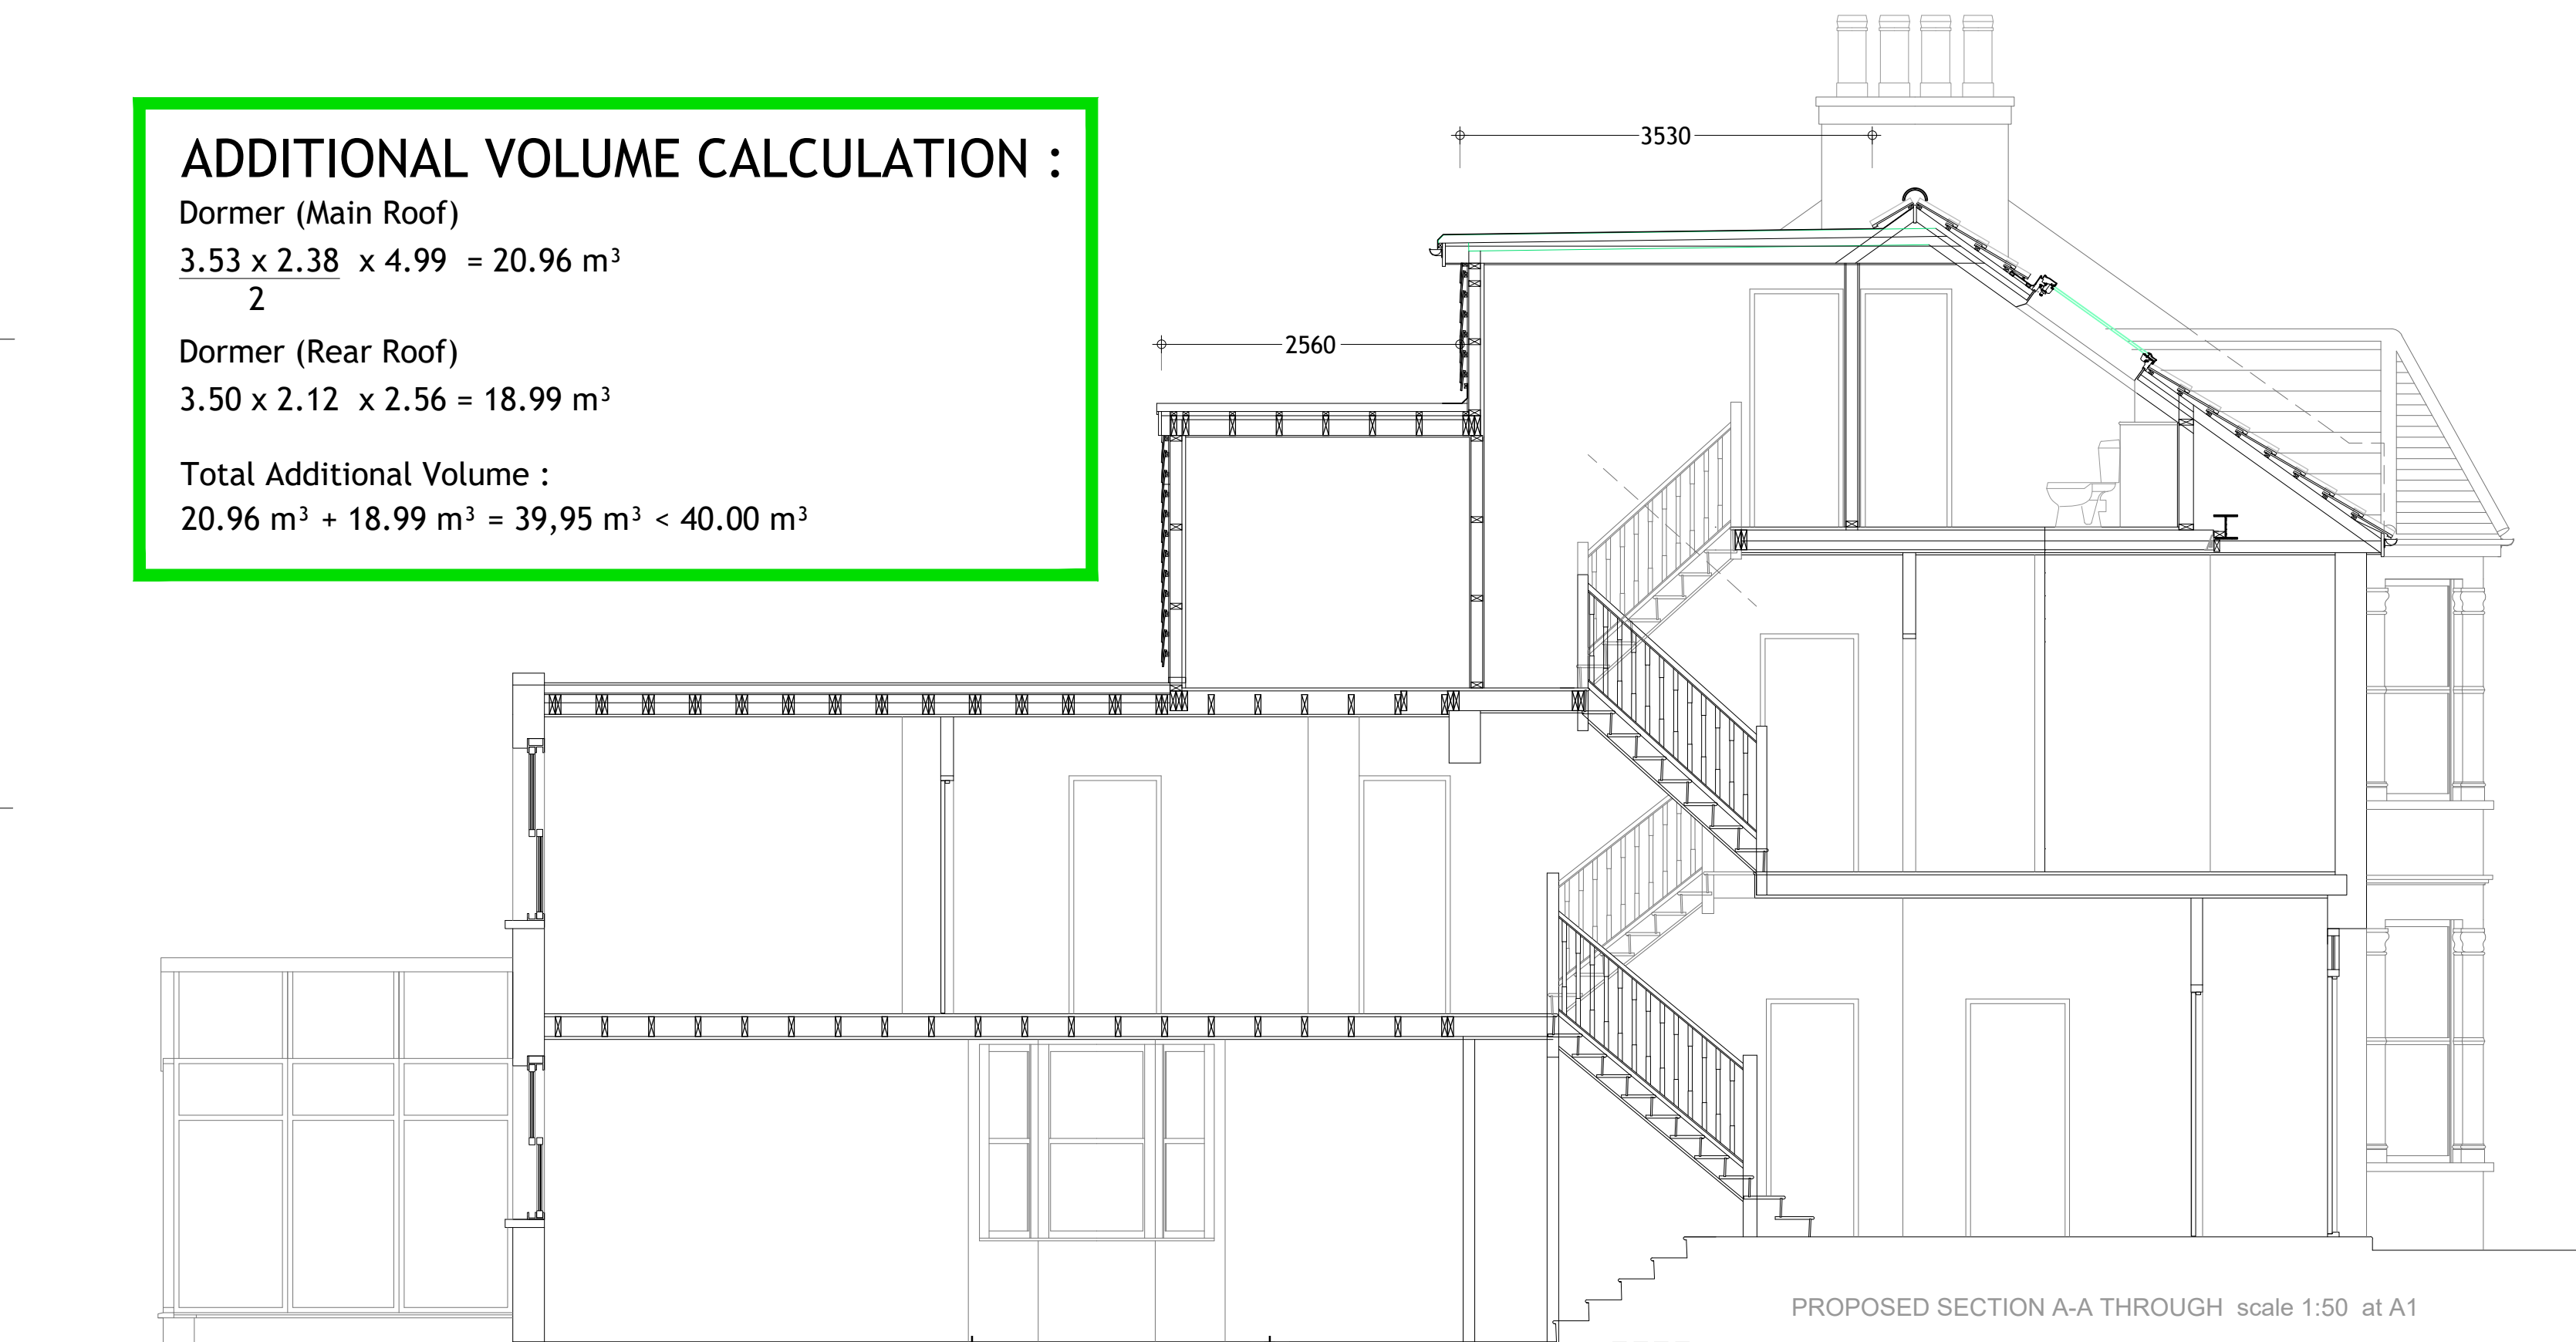

PROPOSED SECTION A-A THROUGH scale 1:50 at A1

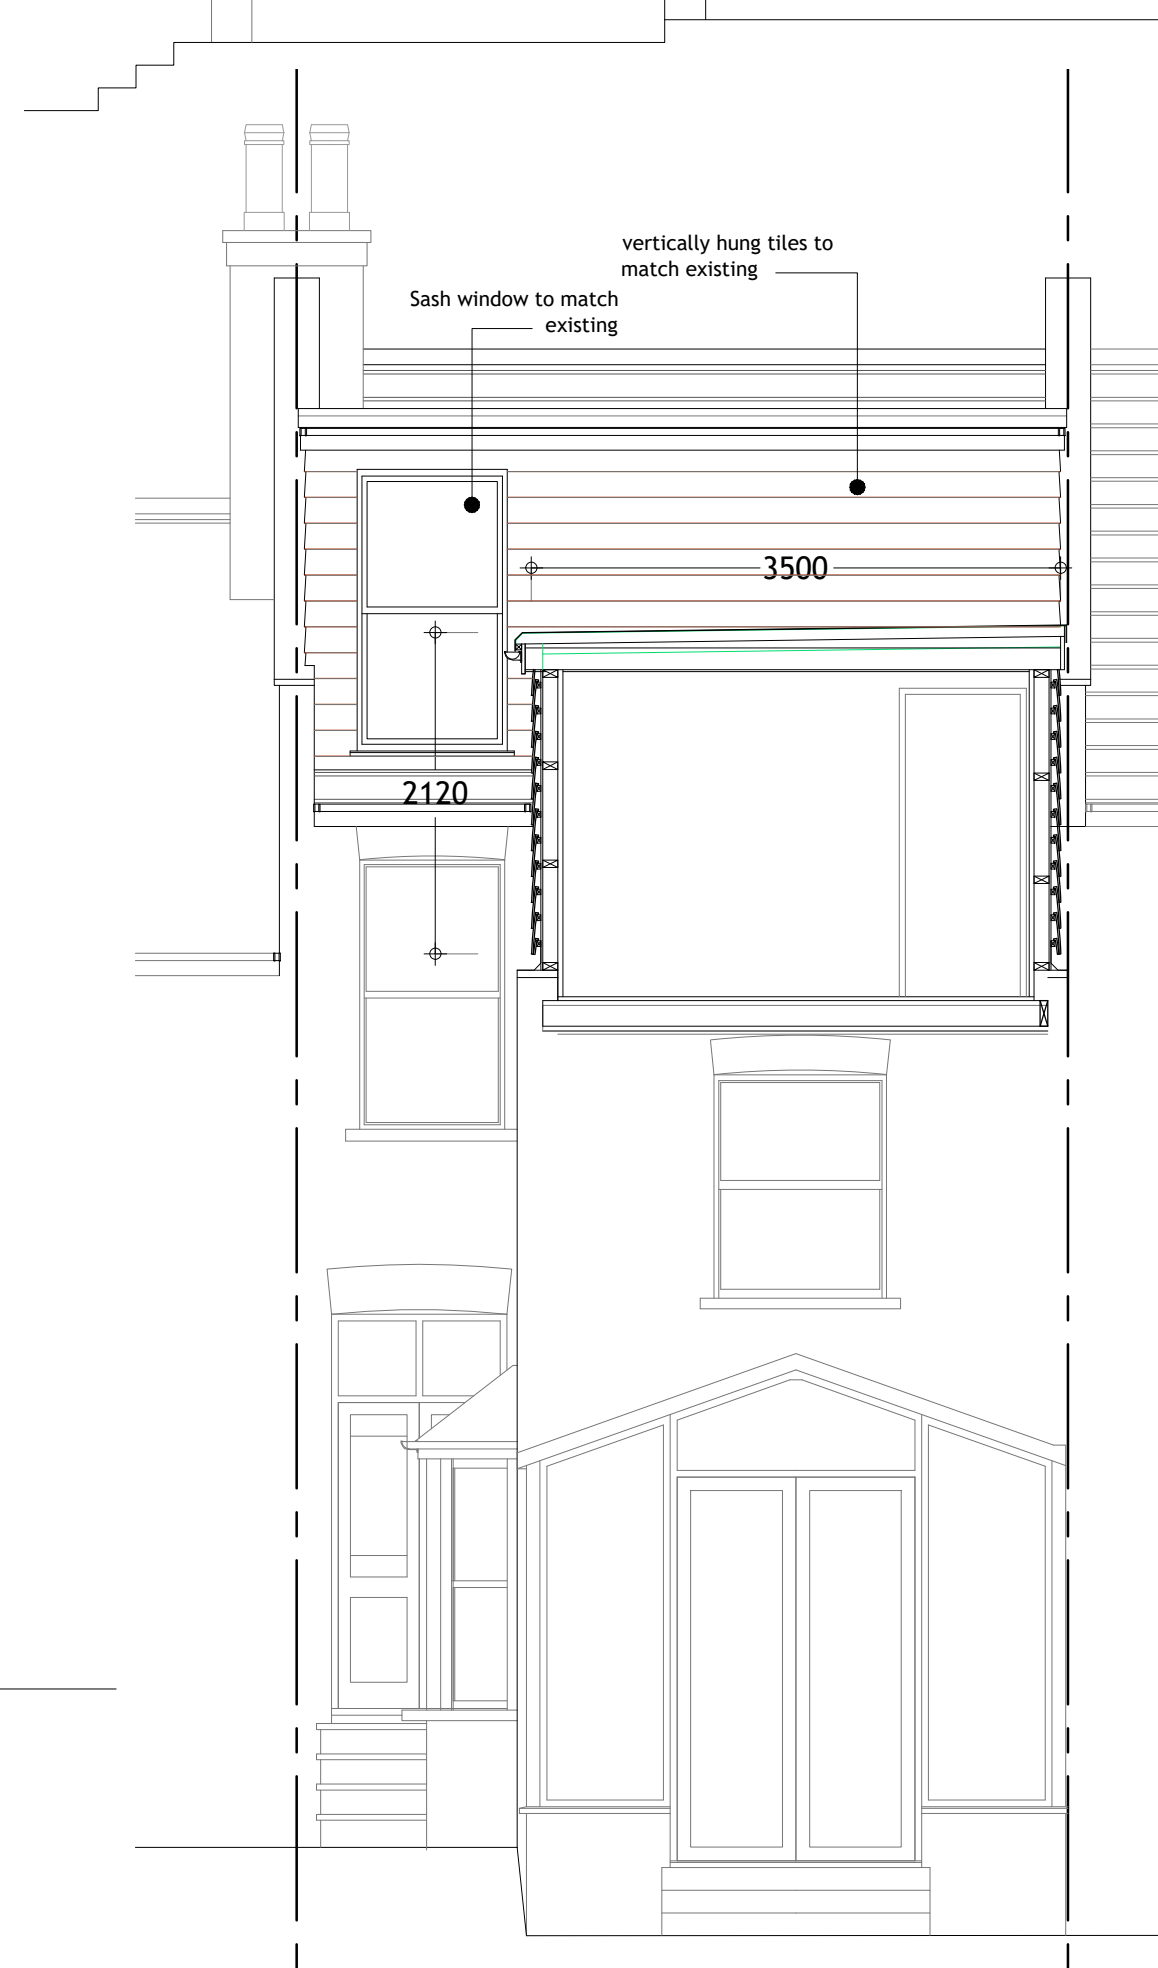

PROPOSED SECTION B-B THROUGH scale 1:50 at A1

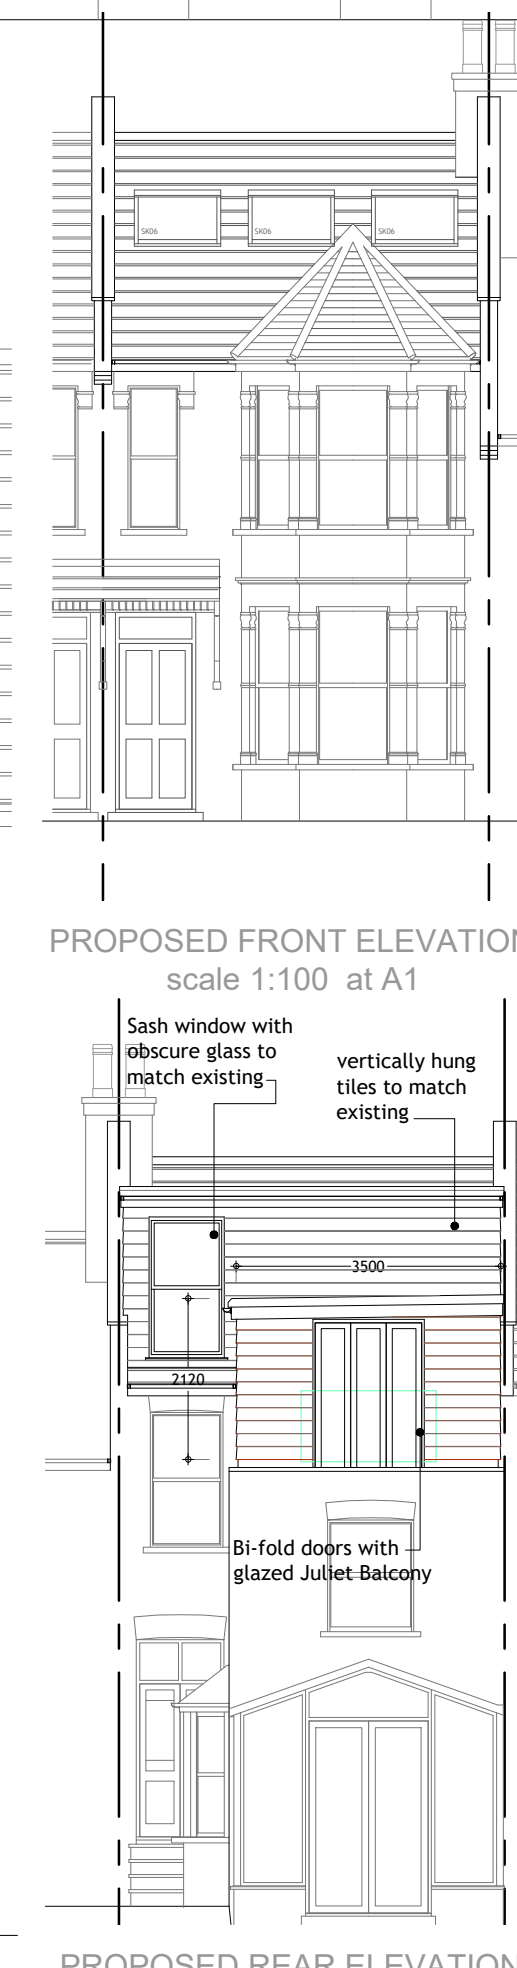

PROPOSED FRONT ELEVATION
scale 1:100 at A1




PROPOSED SIDE ELEVATION
scale 1:100 at A1



LOCATION PLAN scale 1:1250 at A1

Scale Bar

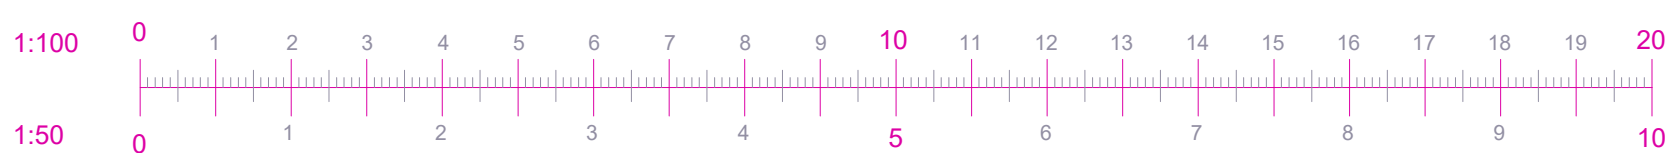

All dimensions to be confirmed on site before any work commences. Godden & Grimshaw Ltd. retain copyright of design, scheme & ownership of drawings. Drawing to be read in conjunction with the specification and all relevant drawings. We recommend approvals obtained from all statutory bodies prior to commencement of works. Any works undertaken without approval is done so at owners risk.

Address : 31 Allison Road, Haringey, London N8 0AN	Proposal : L-shaped Loft conversion including Dormer to rear of main roof and back addition and 3No. velux windows to front roof slope. Drawing : Proposed Plans, Sections & Elevations	scale: 1:50, 1:100 at A1 client : Mr Luke Fernando	Date: September 2022 Drawing Number : N8-0AN-31-02C Rev. C: Location plan added
---	--	---	---

