


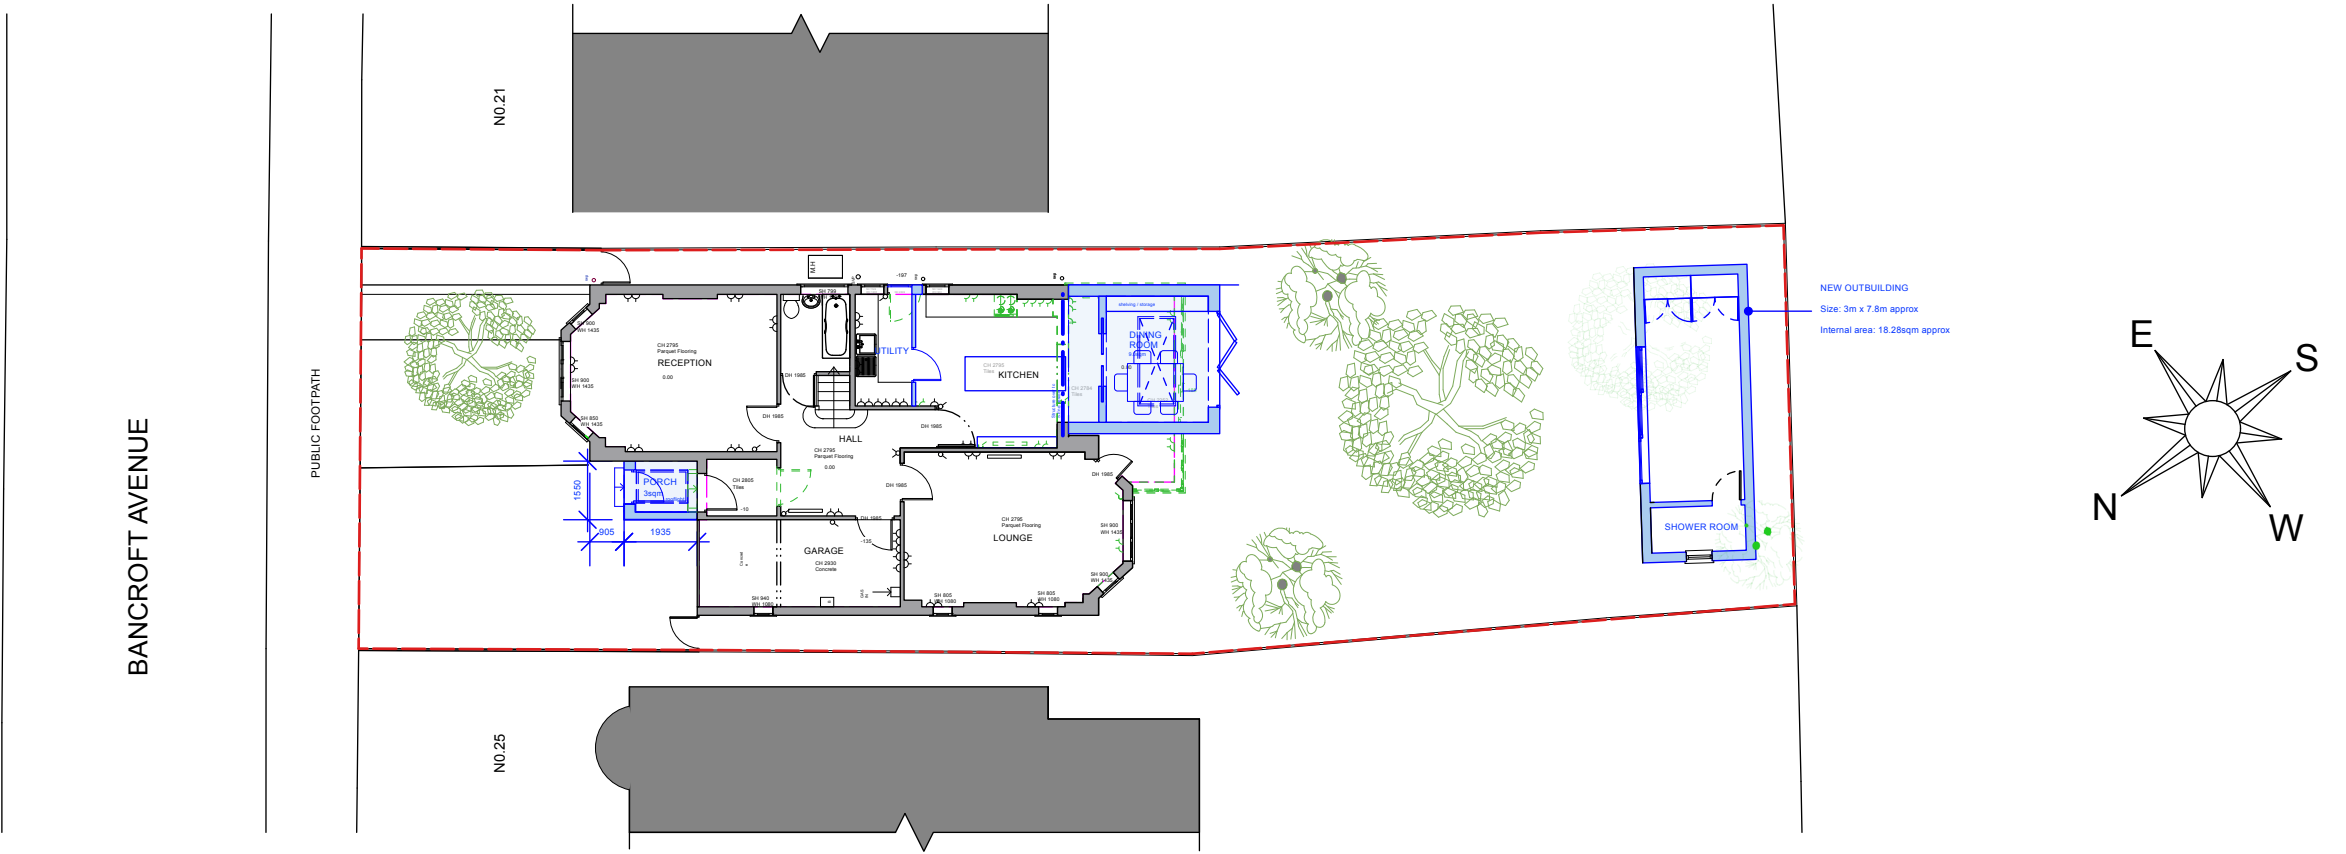

KEY	
	EXISTING
	TO BE REMOVED
	PROPOSED
	ASSUMED EXISTING BOUNDARY

PROPOSED SITE PLAN

REV.	DATE	DESCRIPTION	REV.	DATE	DESCRIPTION	REV.	DATE	DESCRIPTION	NOTE:	CLIENT:	PROJECT:	SIMON MILLER ARCHITECTS T+44 (0)20 8201 9875 info@simonmillerarchitects.com simonmillerarchitects 11 Portsdown Mews Temple Fortune London NW11 7HD	
A	20.10.22	REVISED AS PER CASE OFFICER COMMENTS							FOR THE PURPOSE OF PLANNING <u>ONLY</u> DRAWINGS CAN BE SCALED OFF.	A.C and A.M	GROUND AND LOFT EXTENSIONS AND INTERNAL ALTERATIONS		
									ALL DIMENSIONS ARE IN MILLIMETERS. INCONSISTENCIES ARE TO BE REPORTED TO THE ARCHITECT IMMEDIATELY.	SITE:	DRAWING TITLE:		
									COPYRIGHT IS HELD BY SIMON MILLER ARCHITECTS LTD.	23 BANCROFT AVENUE, LONDON, N2 0AR	PROPOSED SITE PLAN		
												FOR CERTIFICATE OF LAWFULNESS	
										DATE:	OCT 2022		
										DRAWN BY:	GS		
										SCALE:	1:200 @ A3		
										DRAWING NO.:	557 PD00	REVISION:	- A