


Gross internal area proposed
GF - 113.50sqm

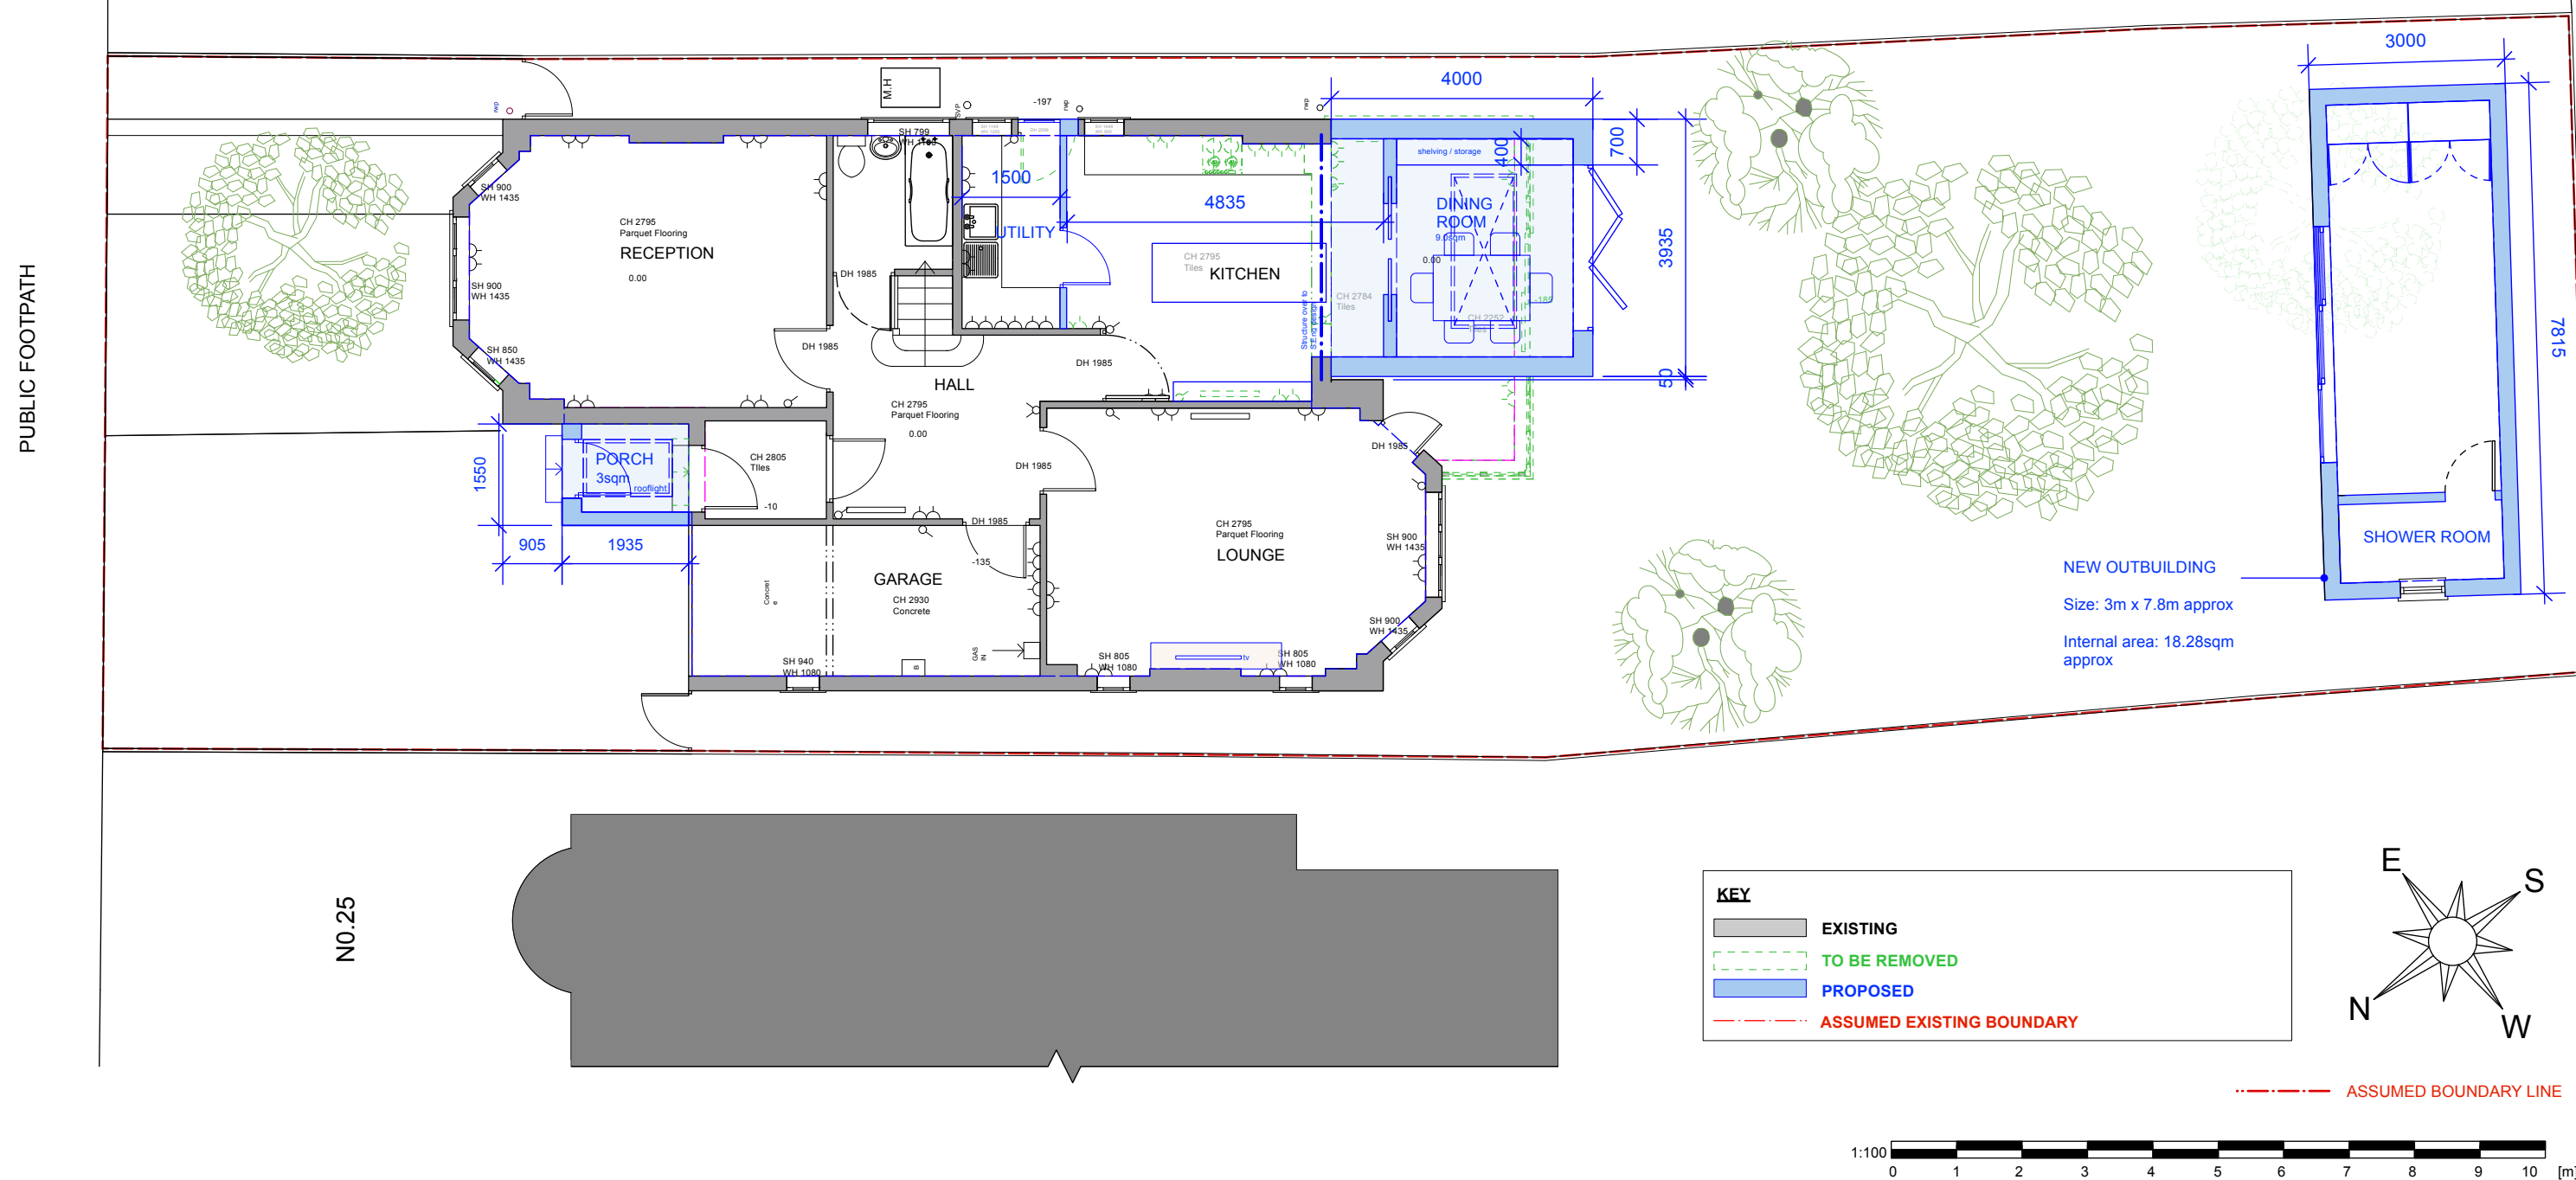

FOR CERTIFICATE OF LAWFULNESS

REV.	DATE	DESCRIPTION	REV.	DATE	DESCRIPTION	NOTE:	CLIENT:	PROJECT:
A	20.10.22	REVISED AS PER CASE OFFICER COMMENTS				FOR THE PURPOSE OF PLANNING <u>ONLY</u> DRAWINGS CAN BE SCALED OFF.	A.C and A.M	GROUND AND LOFT EXTENSIONS AND INTERNAL ALTERATIONS
						ALL DIMENSIONS ARE IN MILLIMETERS. INCONSISTENCIES ARE TO BE REPORTED TO THE ARCHITECT IMMEDIATELY.	SITE:	DRAWING TITLE:
						COPYRIGHT IS HELD BY SIMON MILLER ARCHITECTS LTD.	23 BANCROFT AVENUE, LONDON, N2 0AR	PROPOSED GROUND FLOOR PLAN

**SIMON MILLER
ARCHITECTS**

T+44 (0)20 8201 9875

info@simonmillerarchitects.com
simonmillerarchitects

11 Portsdown Mews
Temple Fortune
London NW11 7HD

DATE:	OCT 2022
DRAWN BY:	GS
SCALE:	1:100 @ A3
DRAWING NO.:	REVISION:
557 PD01	- A