


PUBLIC FOOTPATH


N0.21

N0.25

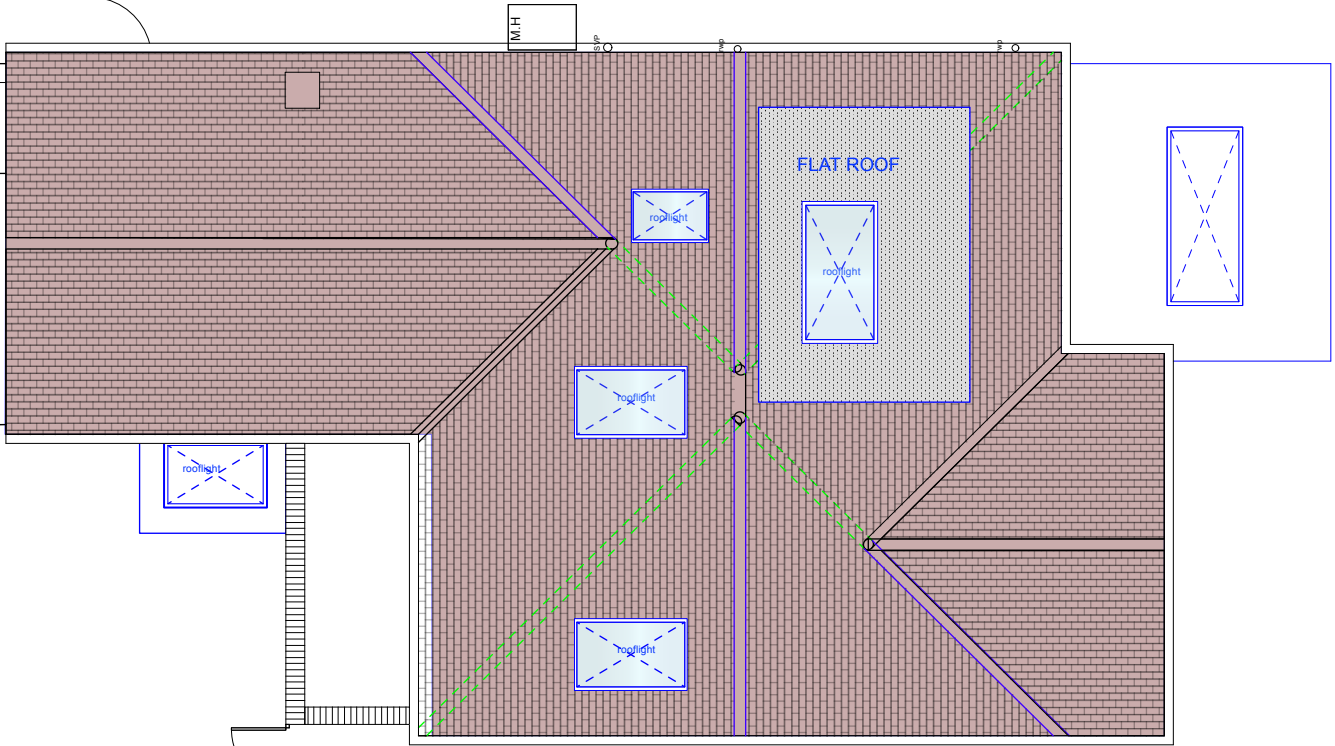

KEY

- TO BE REMOVED
- PROPOSED
- ASSUMED EXISTING BOUNDARY

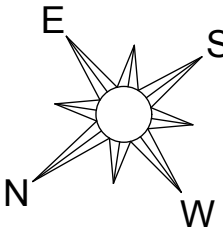

PROPOSED ROOF PLAN

REV.	DATE	DESCRIPTION	REV.	DATE	DESCRIPTION	REV.	DATE	DESCRIPTION	NOTE:	CLIENT:	PROJECT:	FOR CERTIFICATE OF LAWFULNESS  SIMON MILLER ARCHITECTS T+44 (0)20 8201 9875 info@simonmillerarchitects.com simonmillerarchitects 11 Portsdown Mews Temple Fortune London NW11 7HD	
A	20.10.22	REVISED AS PER CASE OFFICER COMMENTS							FOR THE PURPOSE OF PLANNING <u>ONLY</u> DRAWINGS CAN BE SCALED OFF.	A.C and A.M	GROUND FLOOR AND LOFT EXTENSIONS AND INTERNAL ALTERATIONS		
									ALL DIMENSIONS ARE IN MILLIMETERS. INCONSISTENCIES ARE TO BE REPORTED TO THE ARCHITECT IMMEDIATELY.	SITE:	DRAWING TITLE:		
									COPYRIGHT IS HELD BY SIMON MILLER ARCHITECTS LTD.	23 BANCROFT AVENUE, LONDON, N2 0AR	PROPOSED ROOF PLAN		
												DATE: OCT 2022	
												DRAWN BY: GS	
												SCALE: 1:100 @ A3	
												DRAWING NO.: 557 PD04	REVISION: - A