



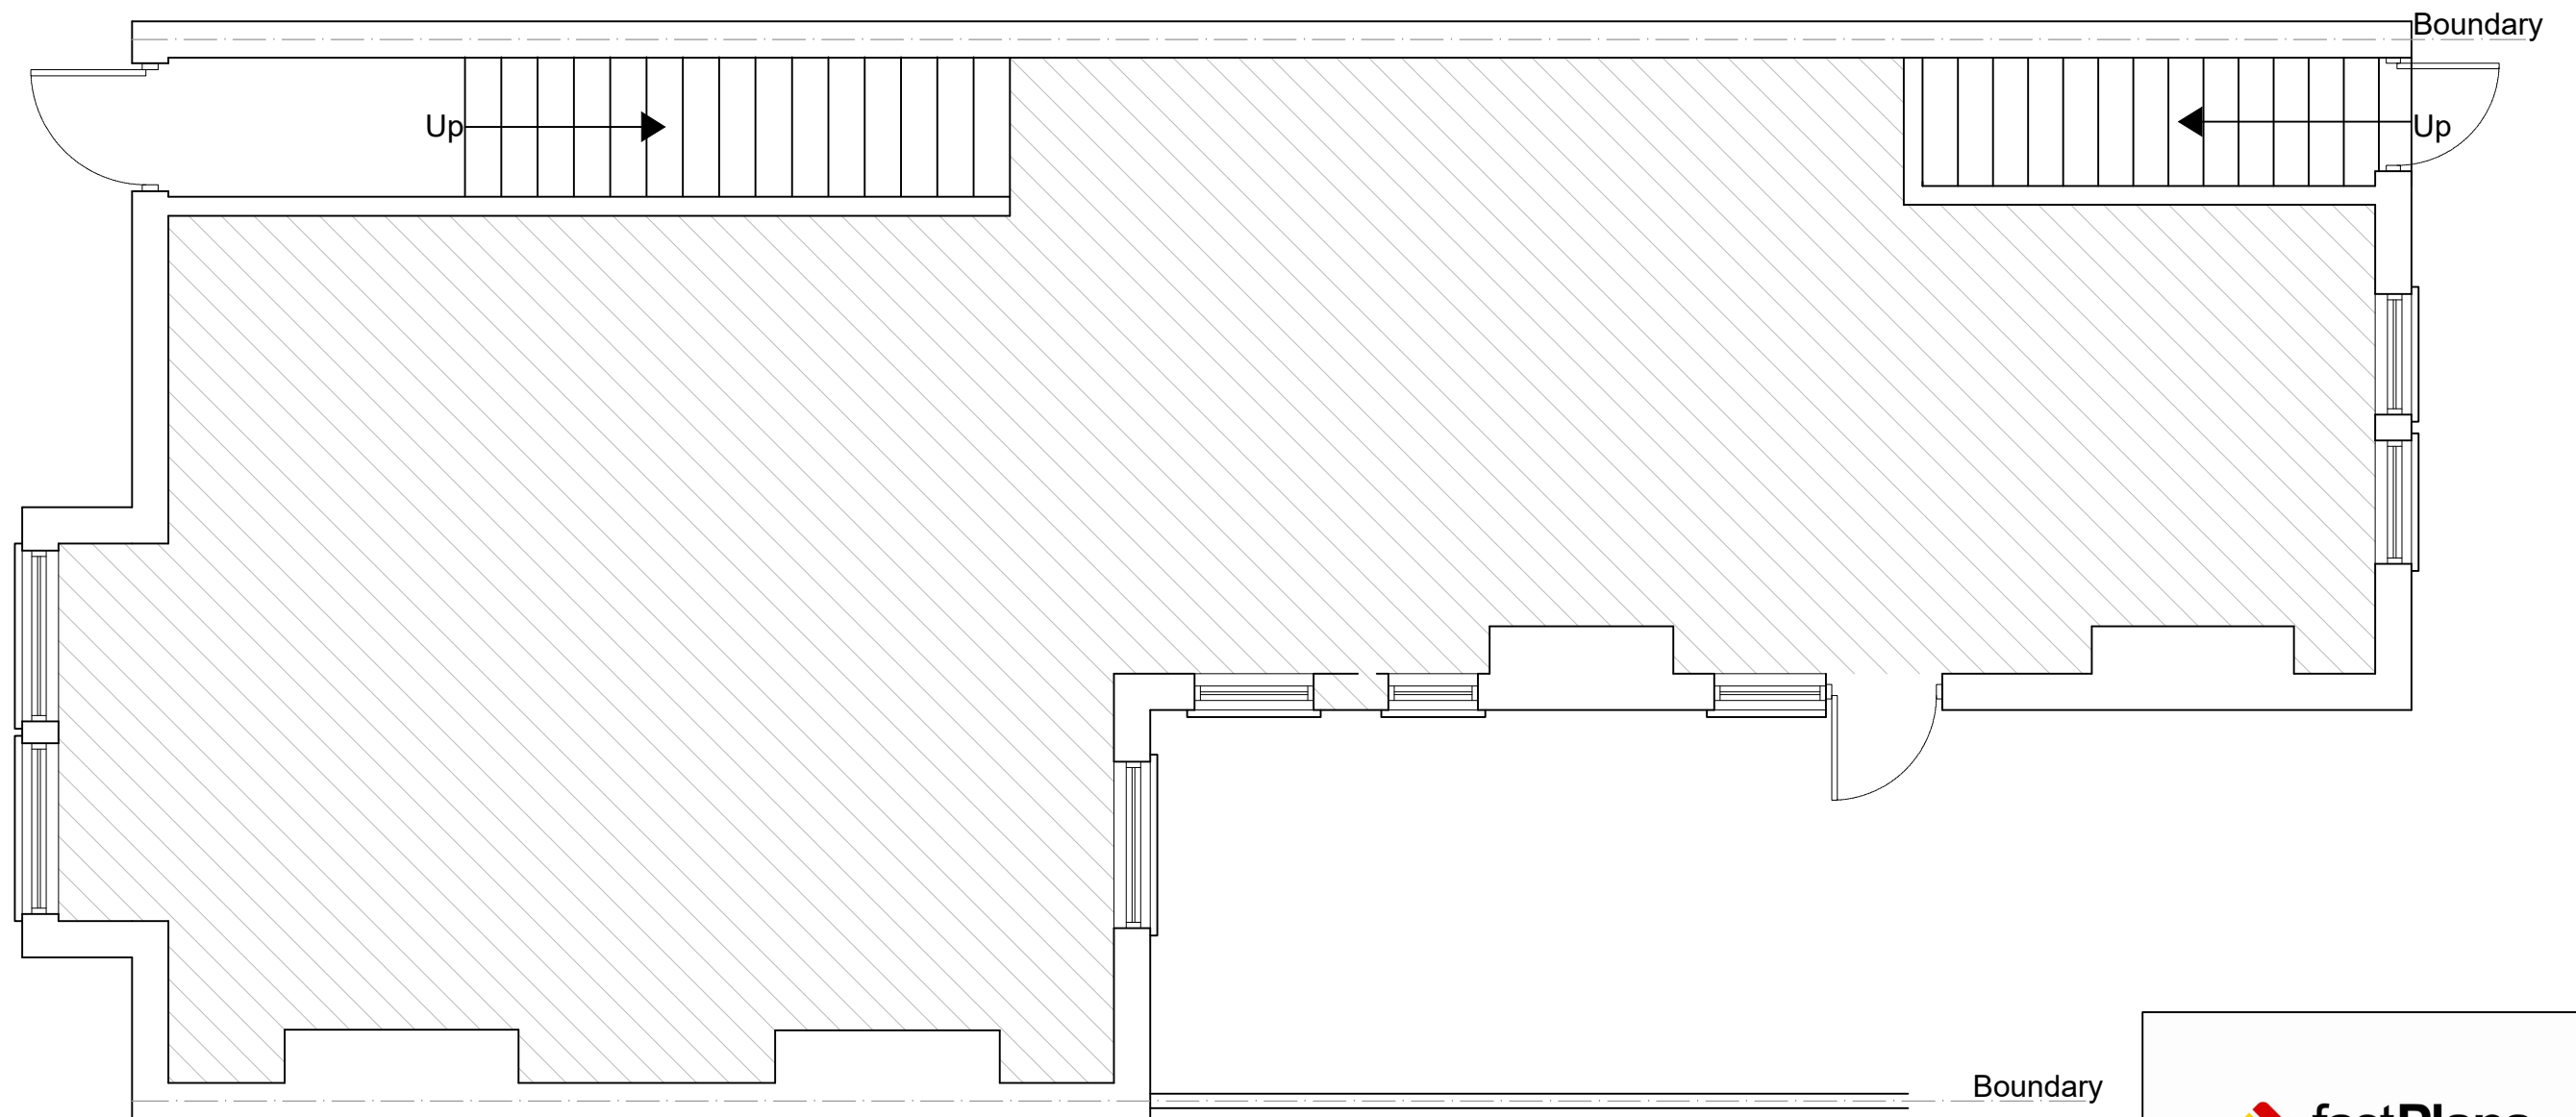

EXISTING GROUND FLOOR PLAN
SCALE 1:50

 

www.FastPlansUK.co.uk

Project: Loft Conversion with
Dormer to Rear.


Address:
89 PRINCES AVENUE N22 7SB

Scale: 1:50 @ A3 Dwg. no: A01


Drawn by: O.B.S Date Drawn: 04-MAY-2022

For Drawings Tel: 020 3542 1777

E-mail: plans@FastPlansUK.co.uk

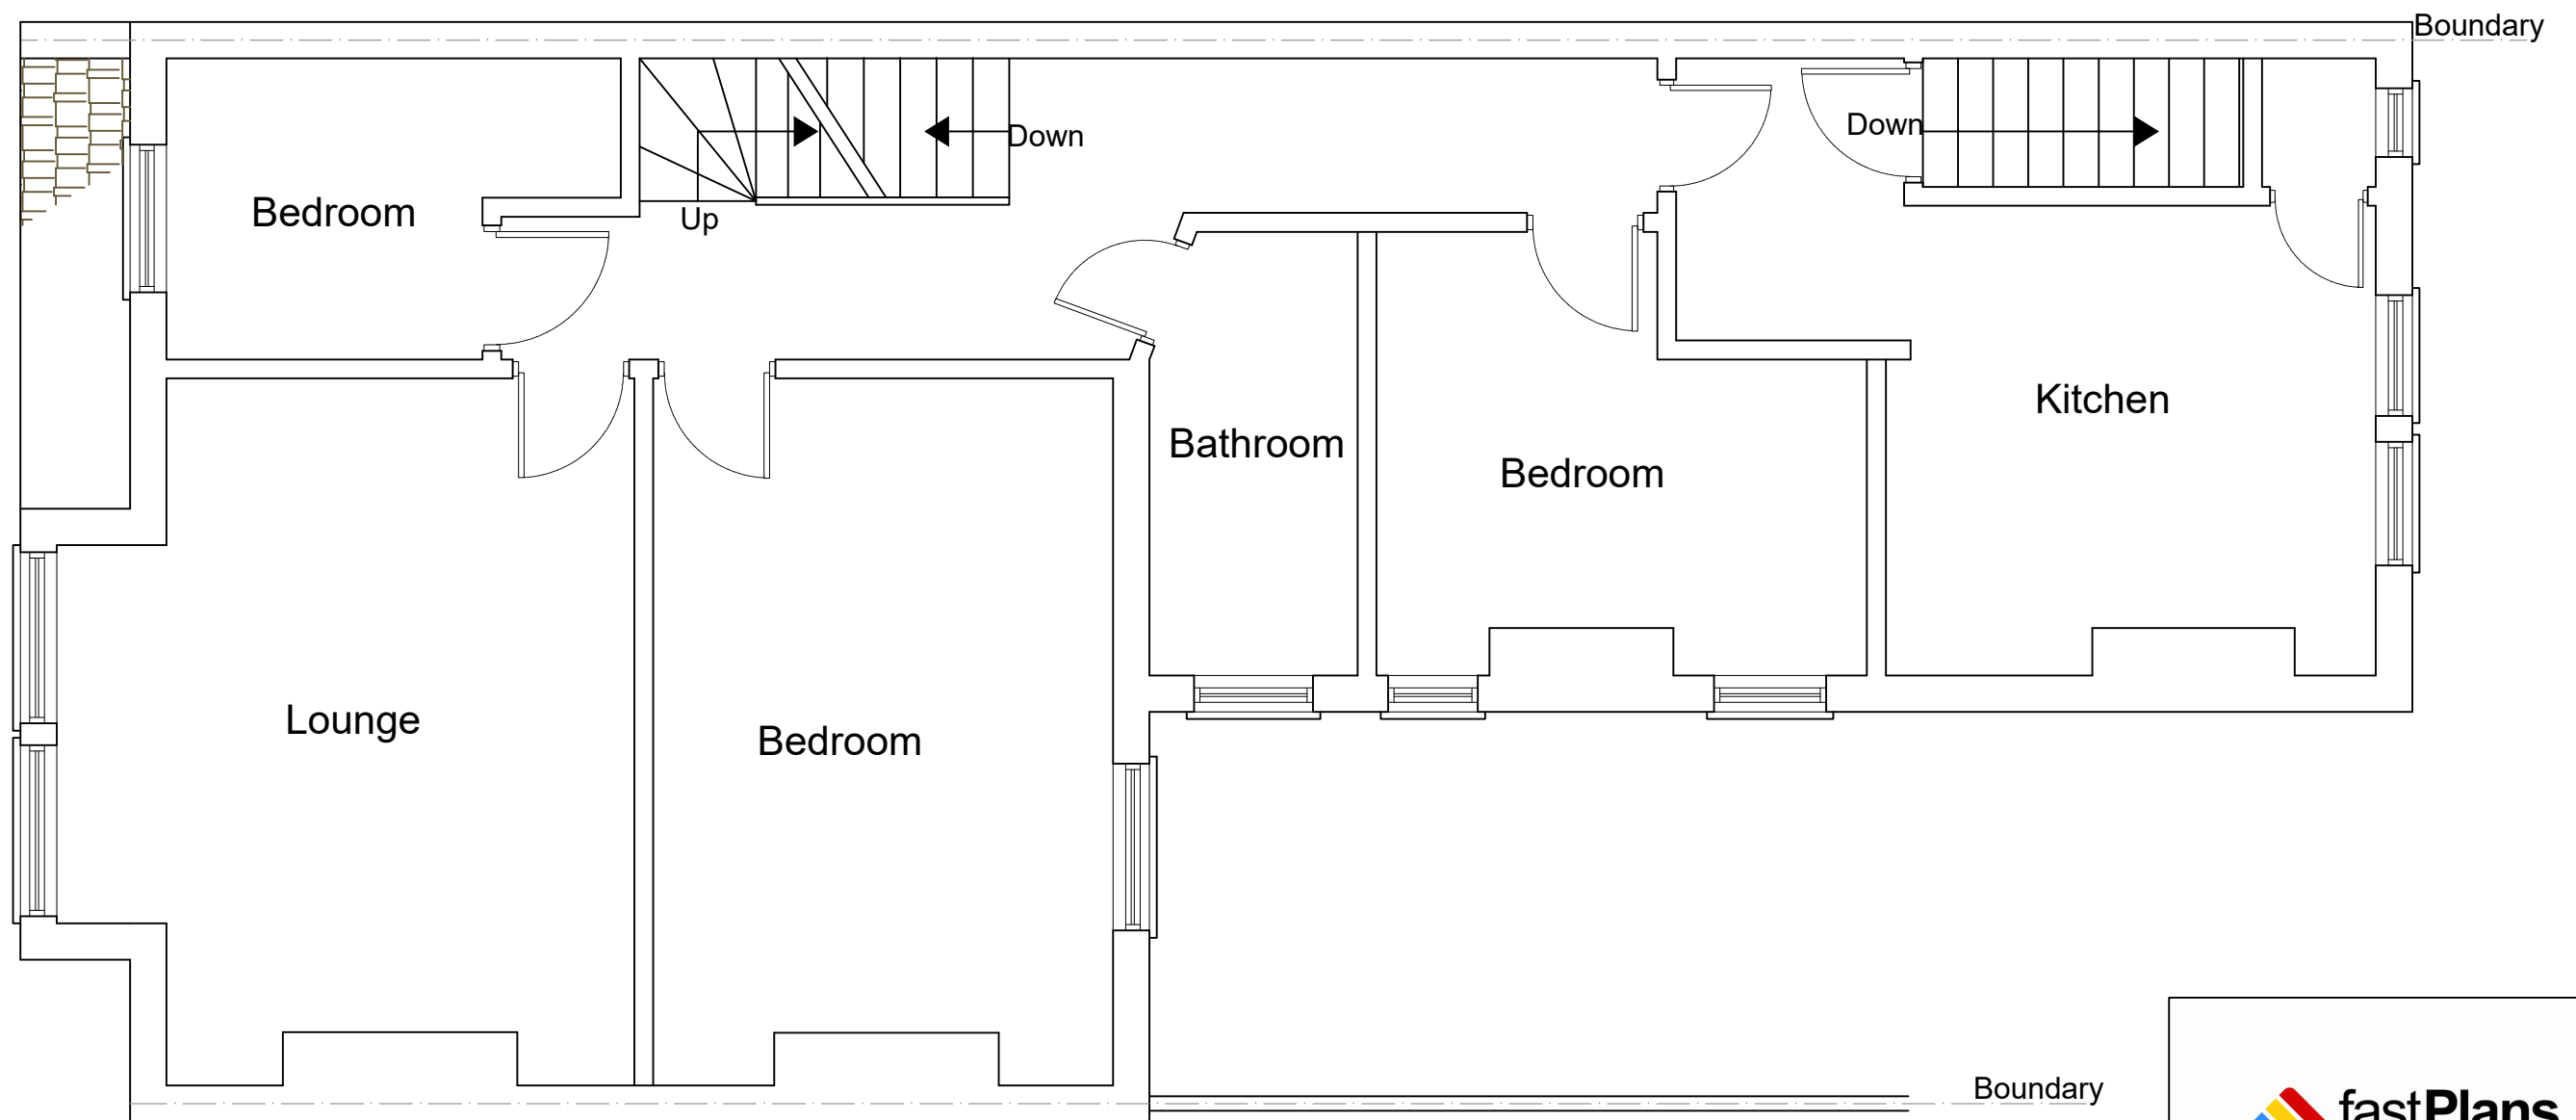

EXISTING FIRST FLOOR PLAN
SCALE 1:50

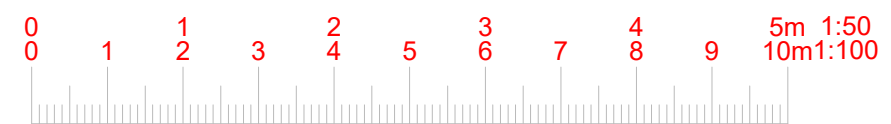

www.FastPlansUK.co.uk

Project: Loft Conversion with
Dormer to Rear.


Address:
89 PRINCES AVENUE N22 7SB

Scale: 1:50 @ A3	Dwg. no: A02
---------------------	-----------------


Drawn by: O.B.S	Date Drawn: 04-MAY-2022
--------------------	----------------------------

For Drawings Tel: 020 3542 1777

E-mail: plans@FastPlansUK.co.uk

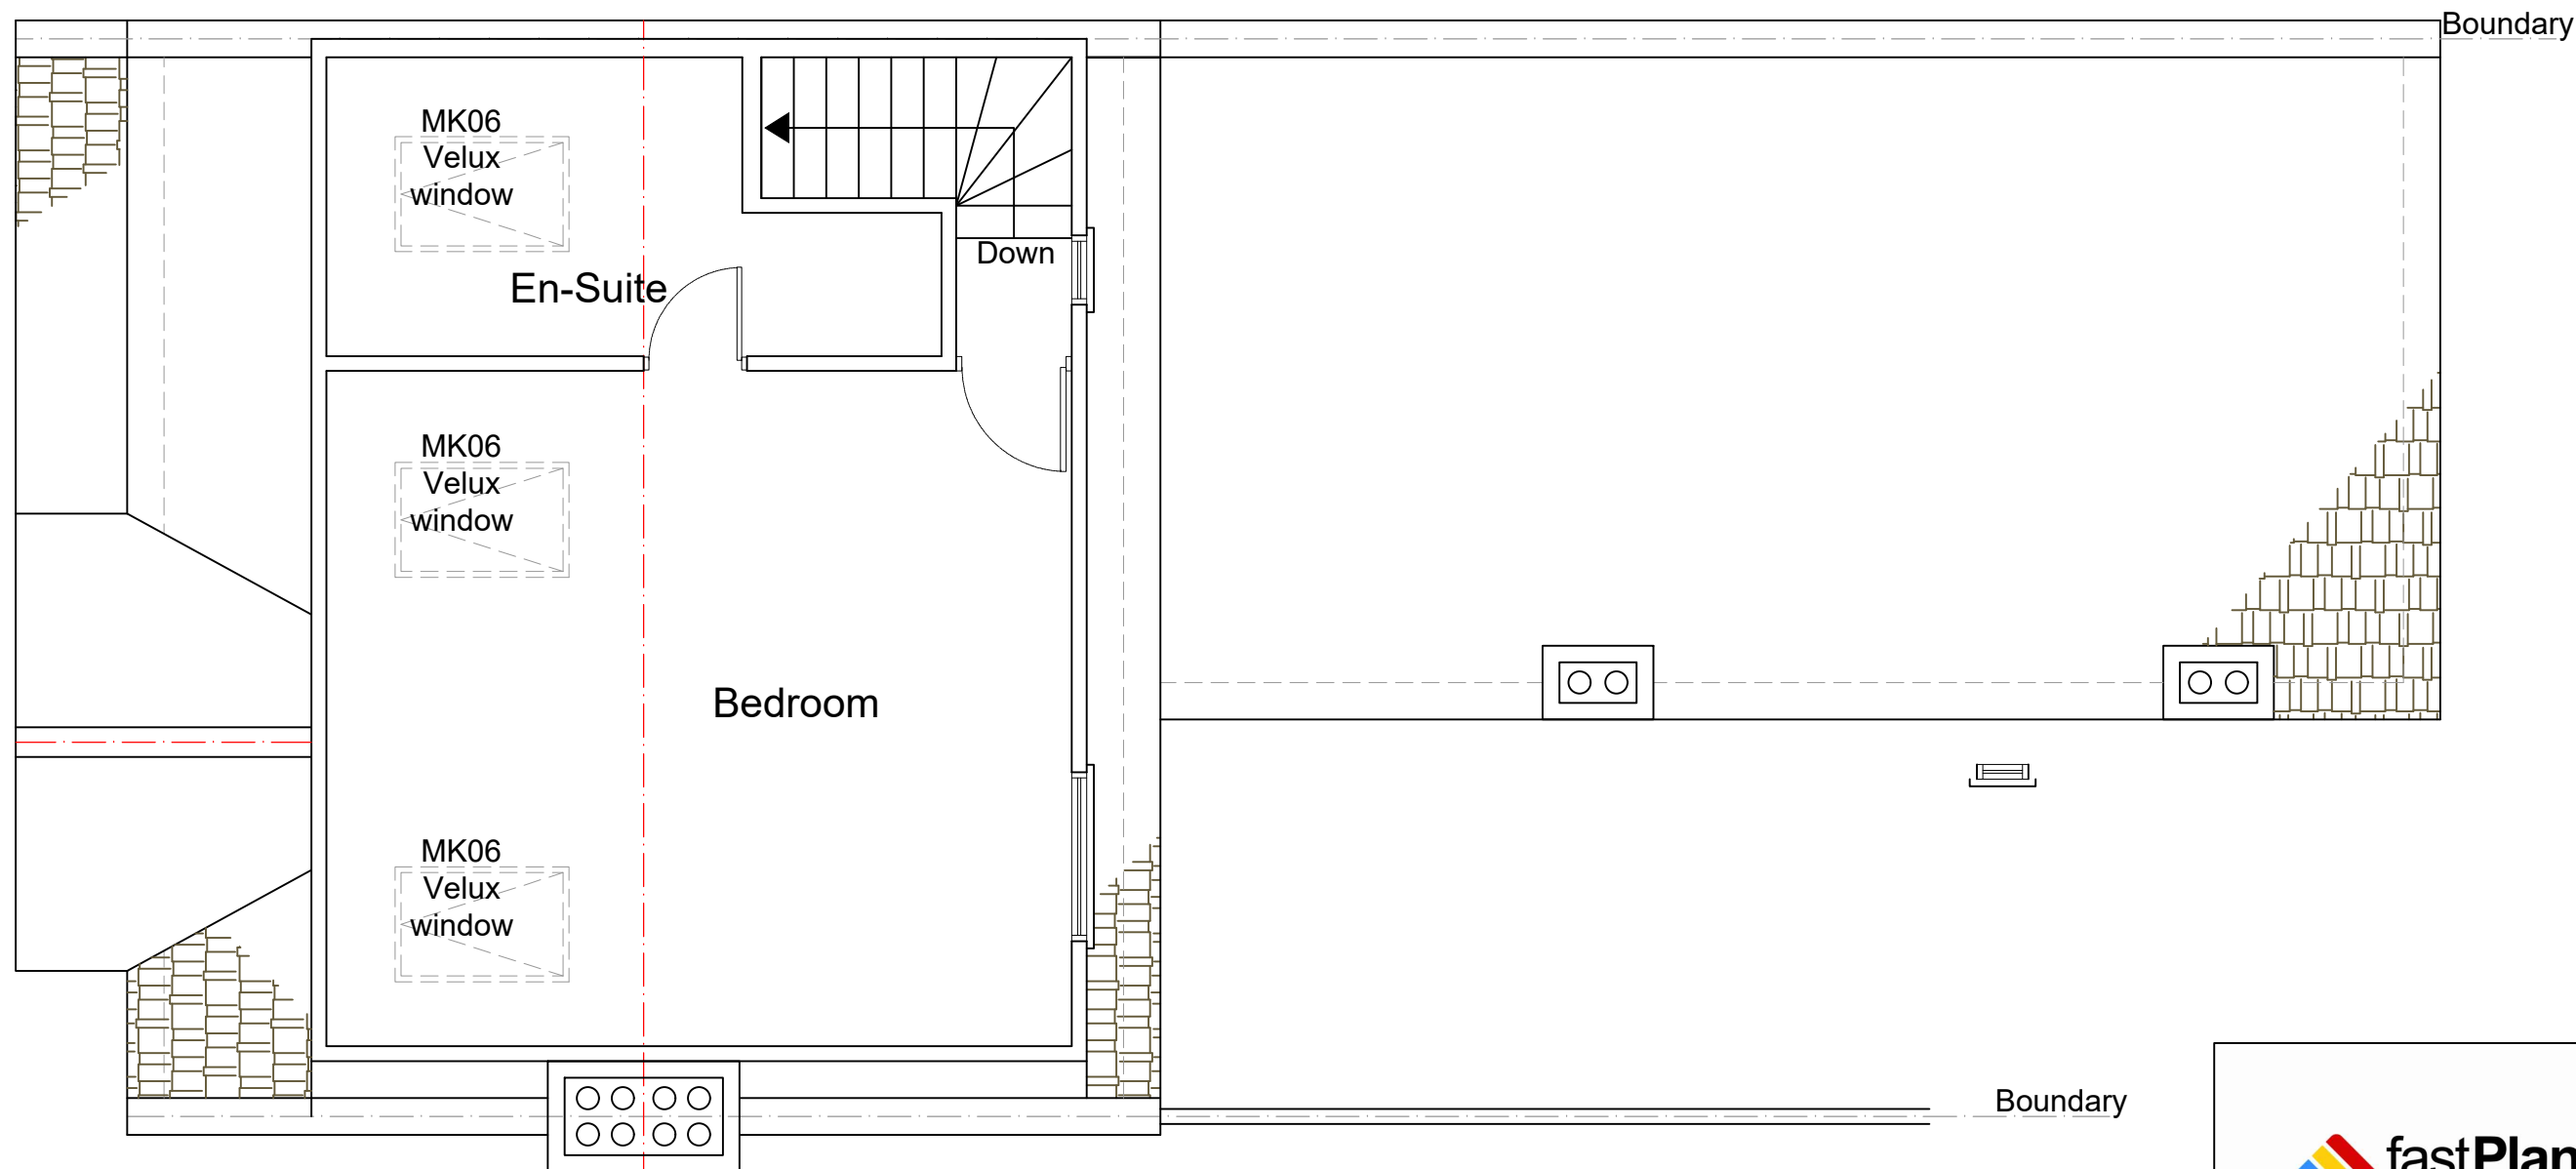

EXISTING LOFT FLOOR PLAN
SCALE 1:50

 

www.FastPlansUK.co.uk

Project: Loft Conversion with
Dormer to Rear.


Address:
89 PRINCES AVENUE N22 7SB

Scale: 1:50 @ A3 Dwg. no: A03


Drawn by: O.B.S Date Drawn: 04-MAY-2022

For Drawings Tel: 020 3542 1777

E-mail: plans@FastPlansUK.co.uk

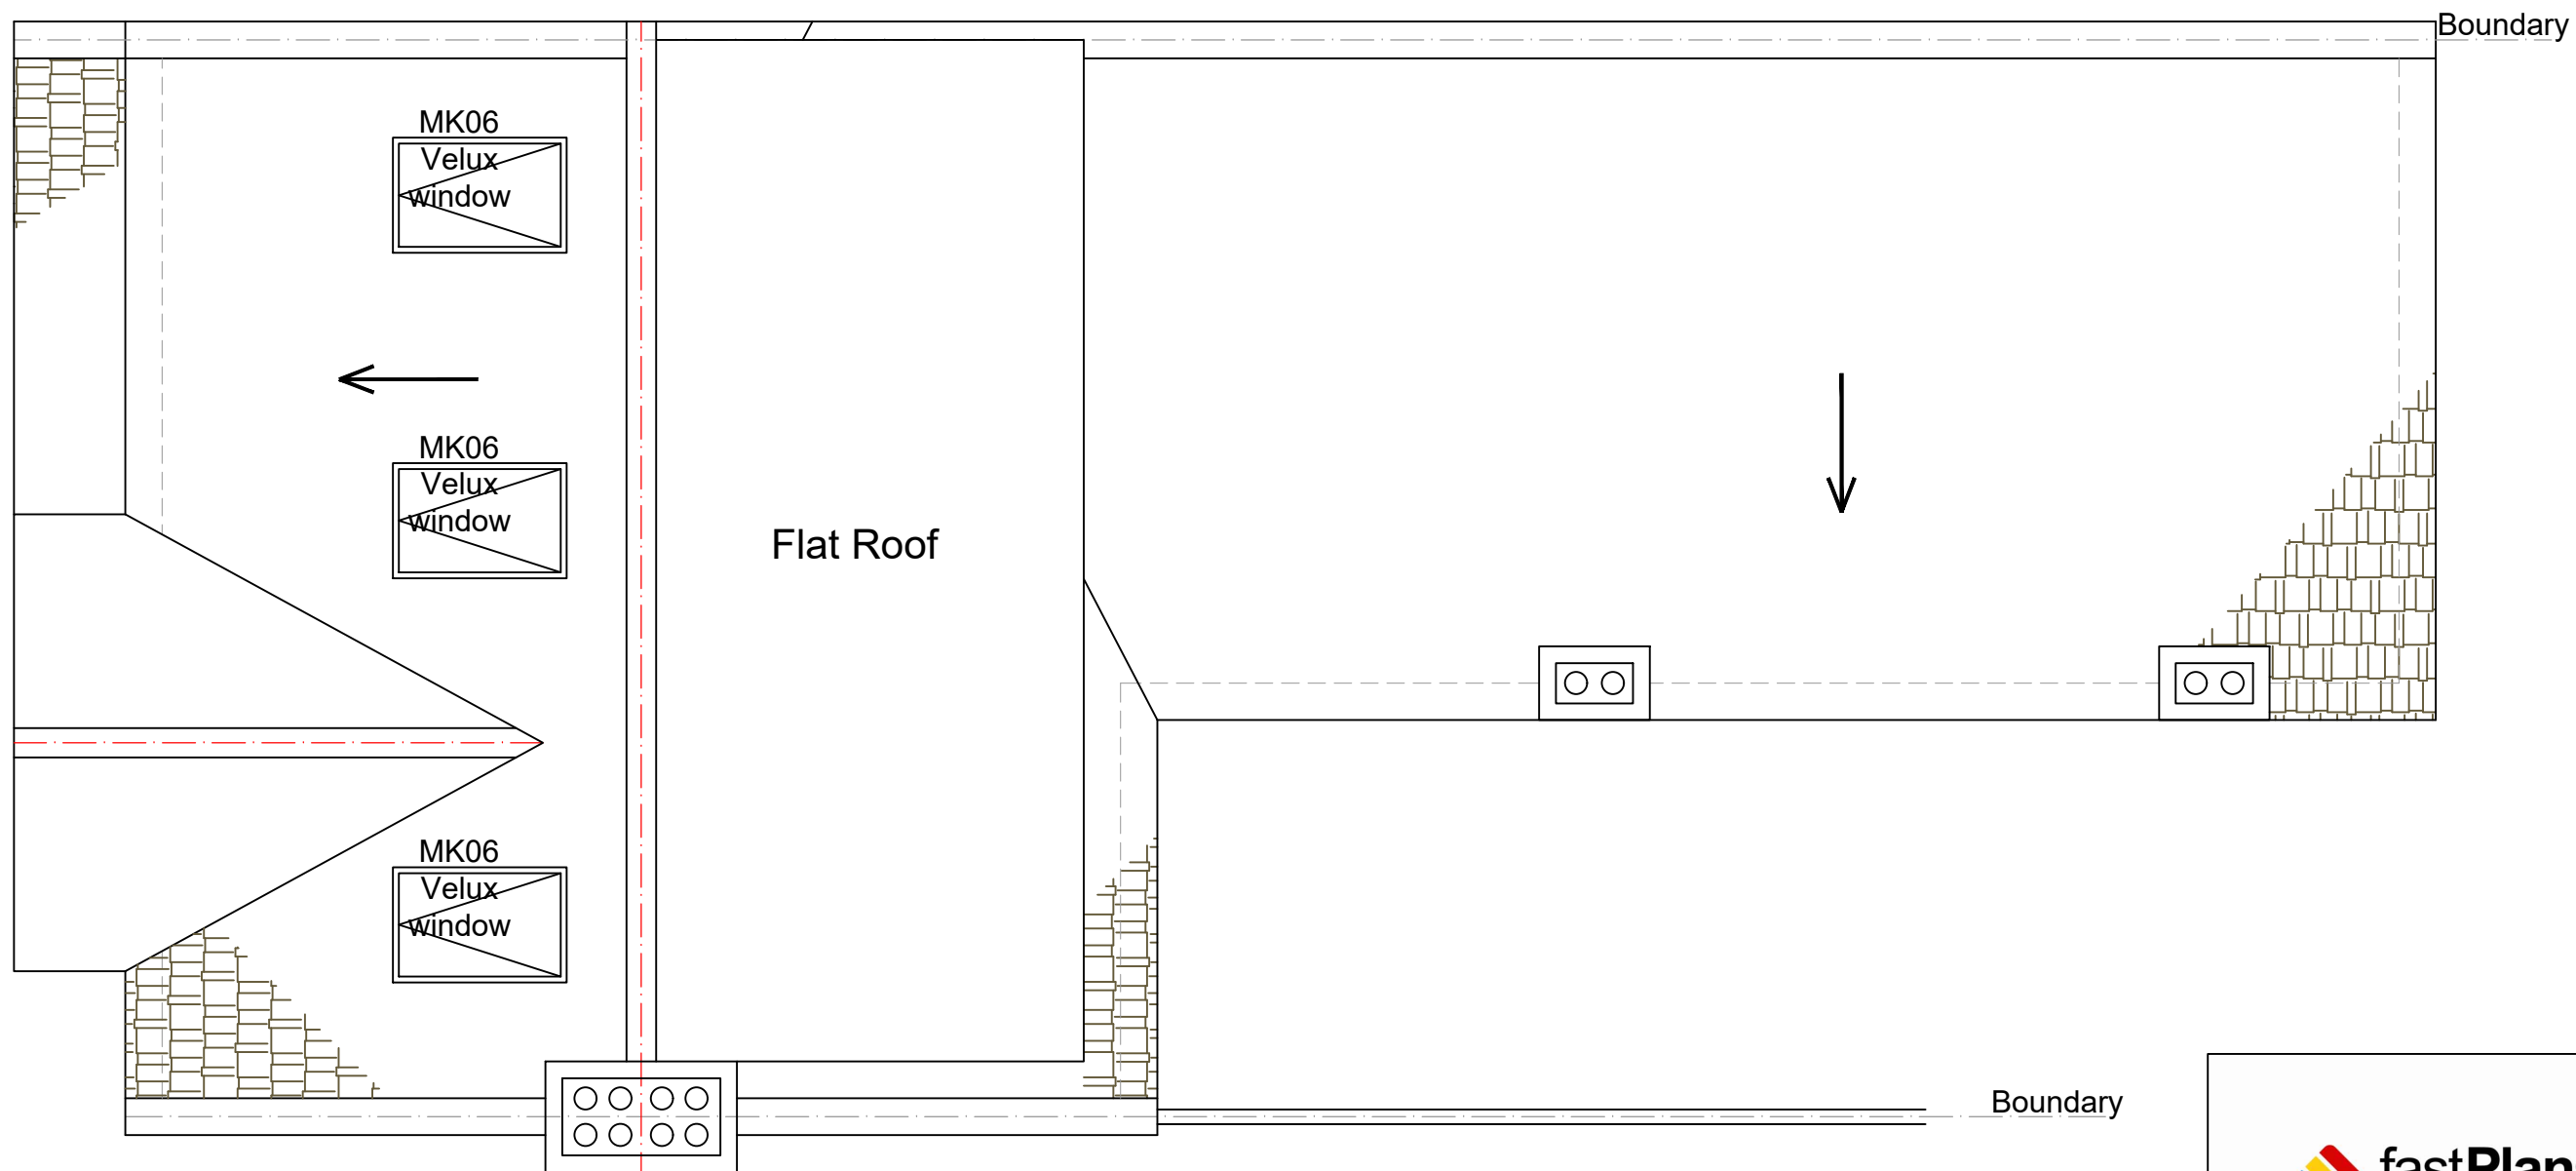

EXISTING ROOF PLAN
SCALE 1:50

 

www.FastPlansUK.co.uk

Project: Loft Conversion with
Dormer to Rear.

Address:
89 PRINCES AVENUE N22 7SB

Scale:
1:50 @ A3


Dwg. no:
A04

Drawn by:
O.B.S


Date Drawn:
04-MAY-2022

For Drawings Tel: 020 3542 1777

E-mail: plans@FastPlansUK.co.uk

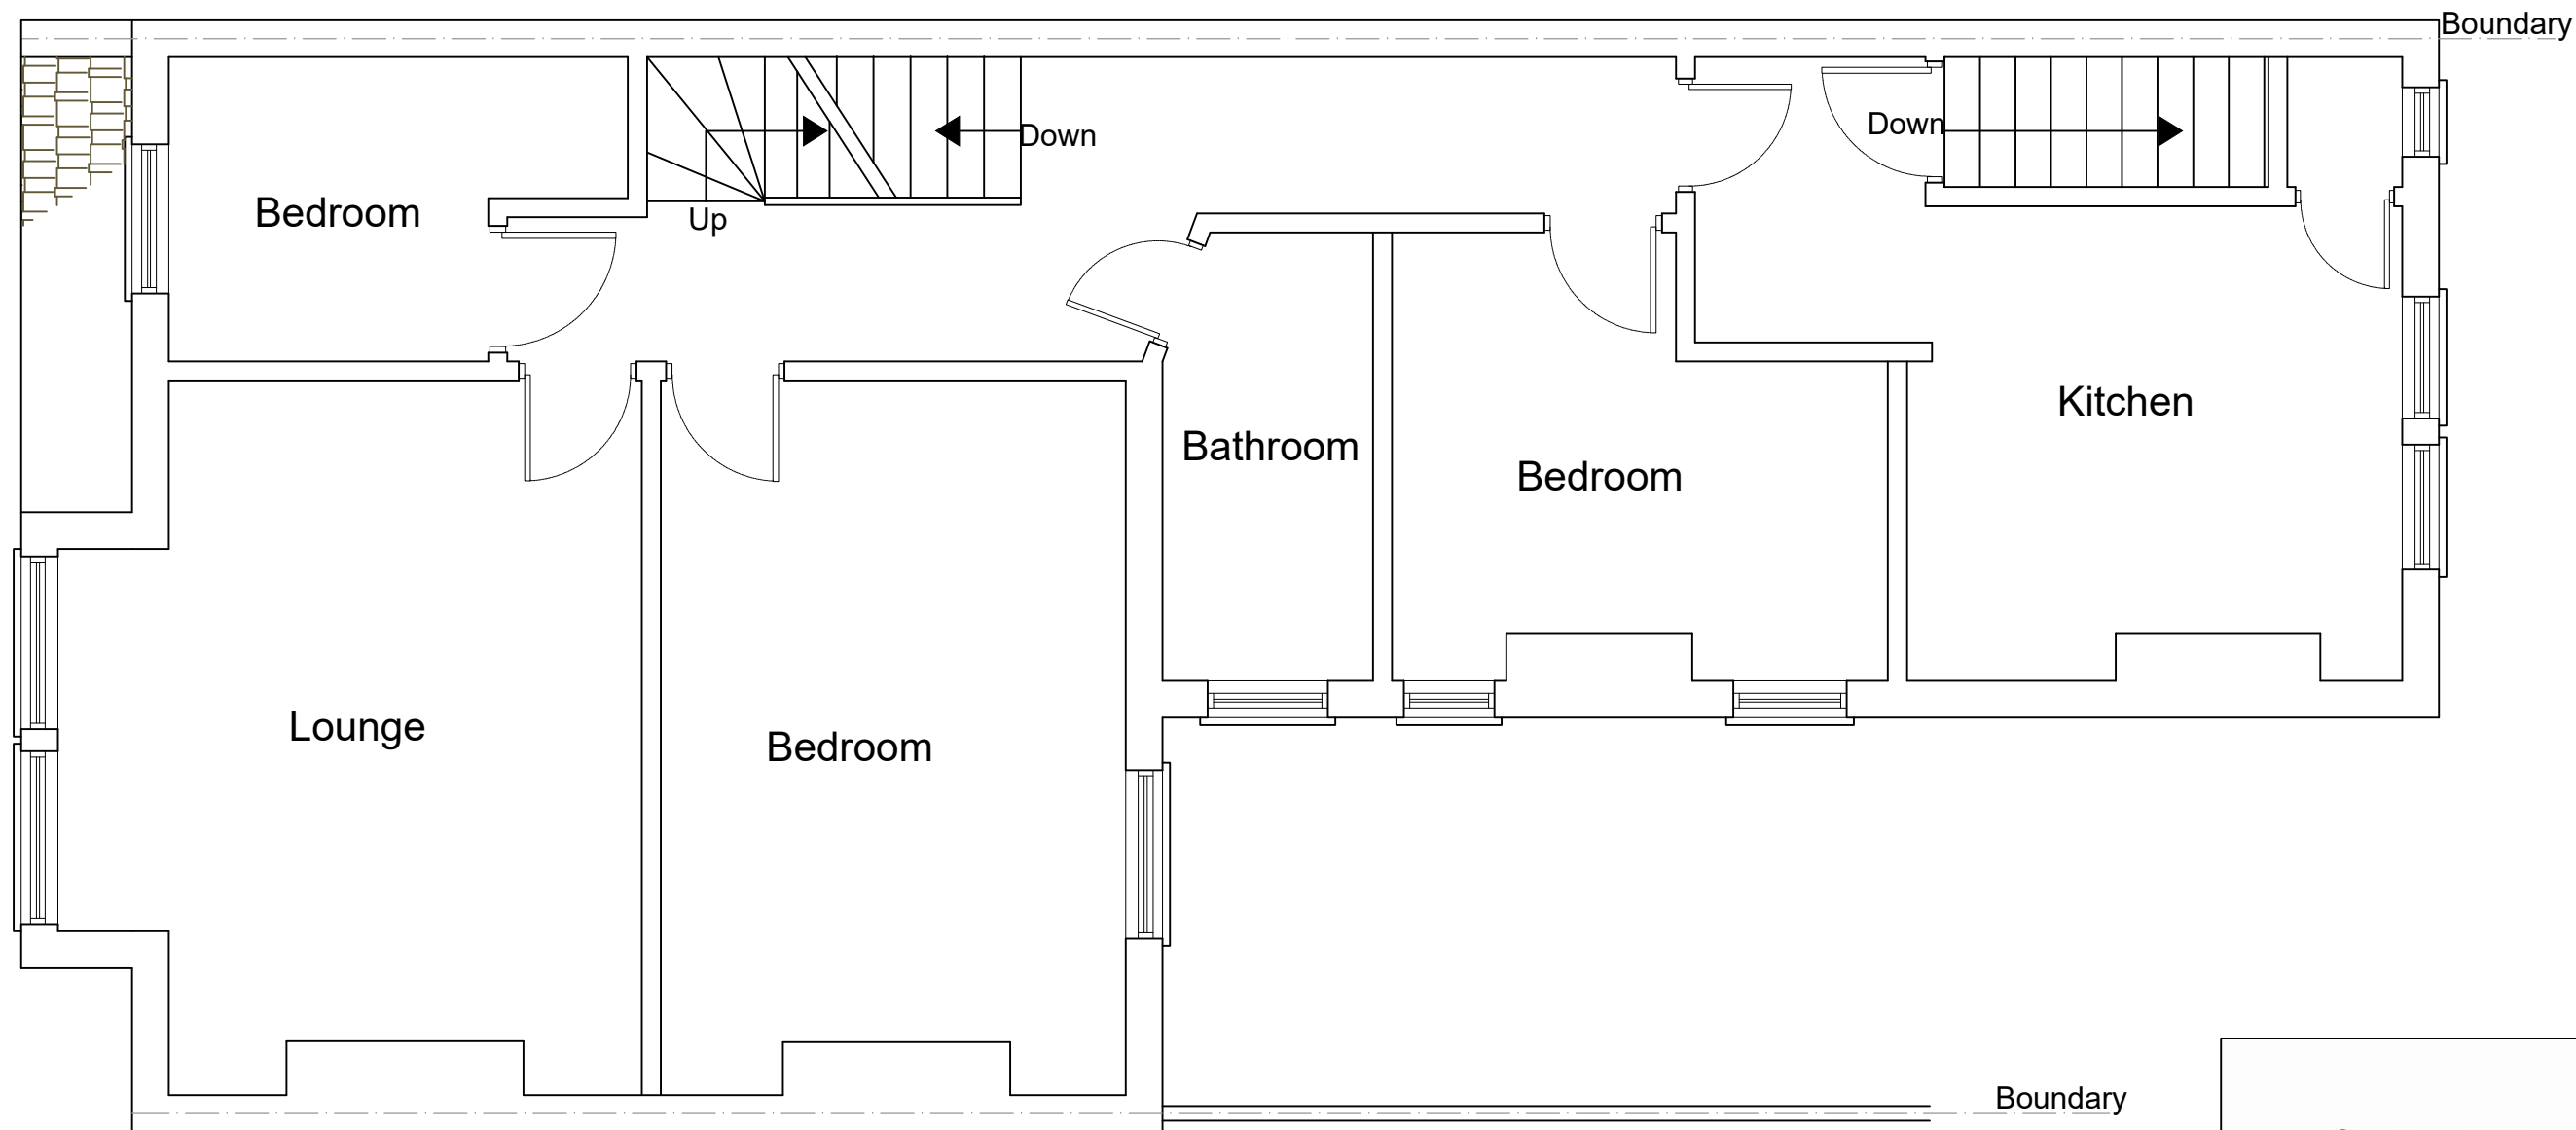

PROPOSED FIRST FLOOR PLAN
SCALE 1:50

 

www.FastPlansUK.co.uk

Project: Loft Conversion with
Dormer to Rear.

Address:
89 PRINCES AVENUE N22 7SB

Scale:
1:50 @ A3


Dwg. no:
A05

Drawn by:
O.B.S


Date Drawn:
04-MAY-2022

For Drawings Tel: 020 3542 1777

E-mail: plans@FastPlansUK.co.uk

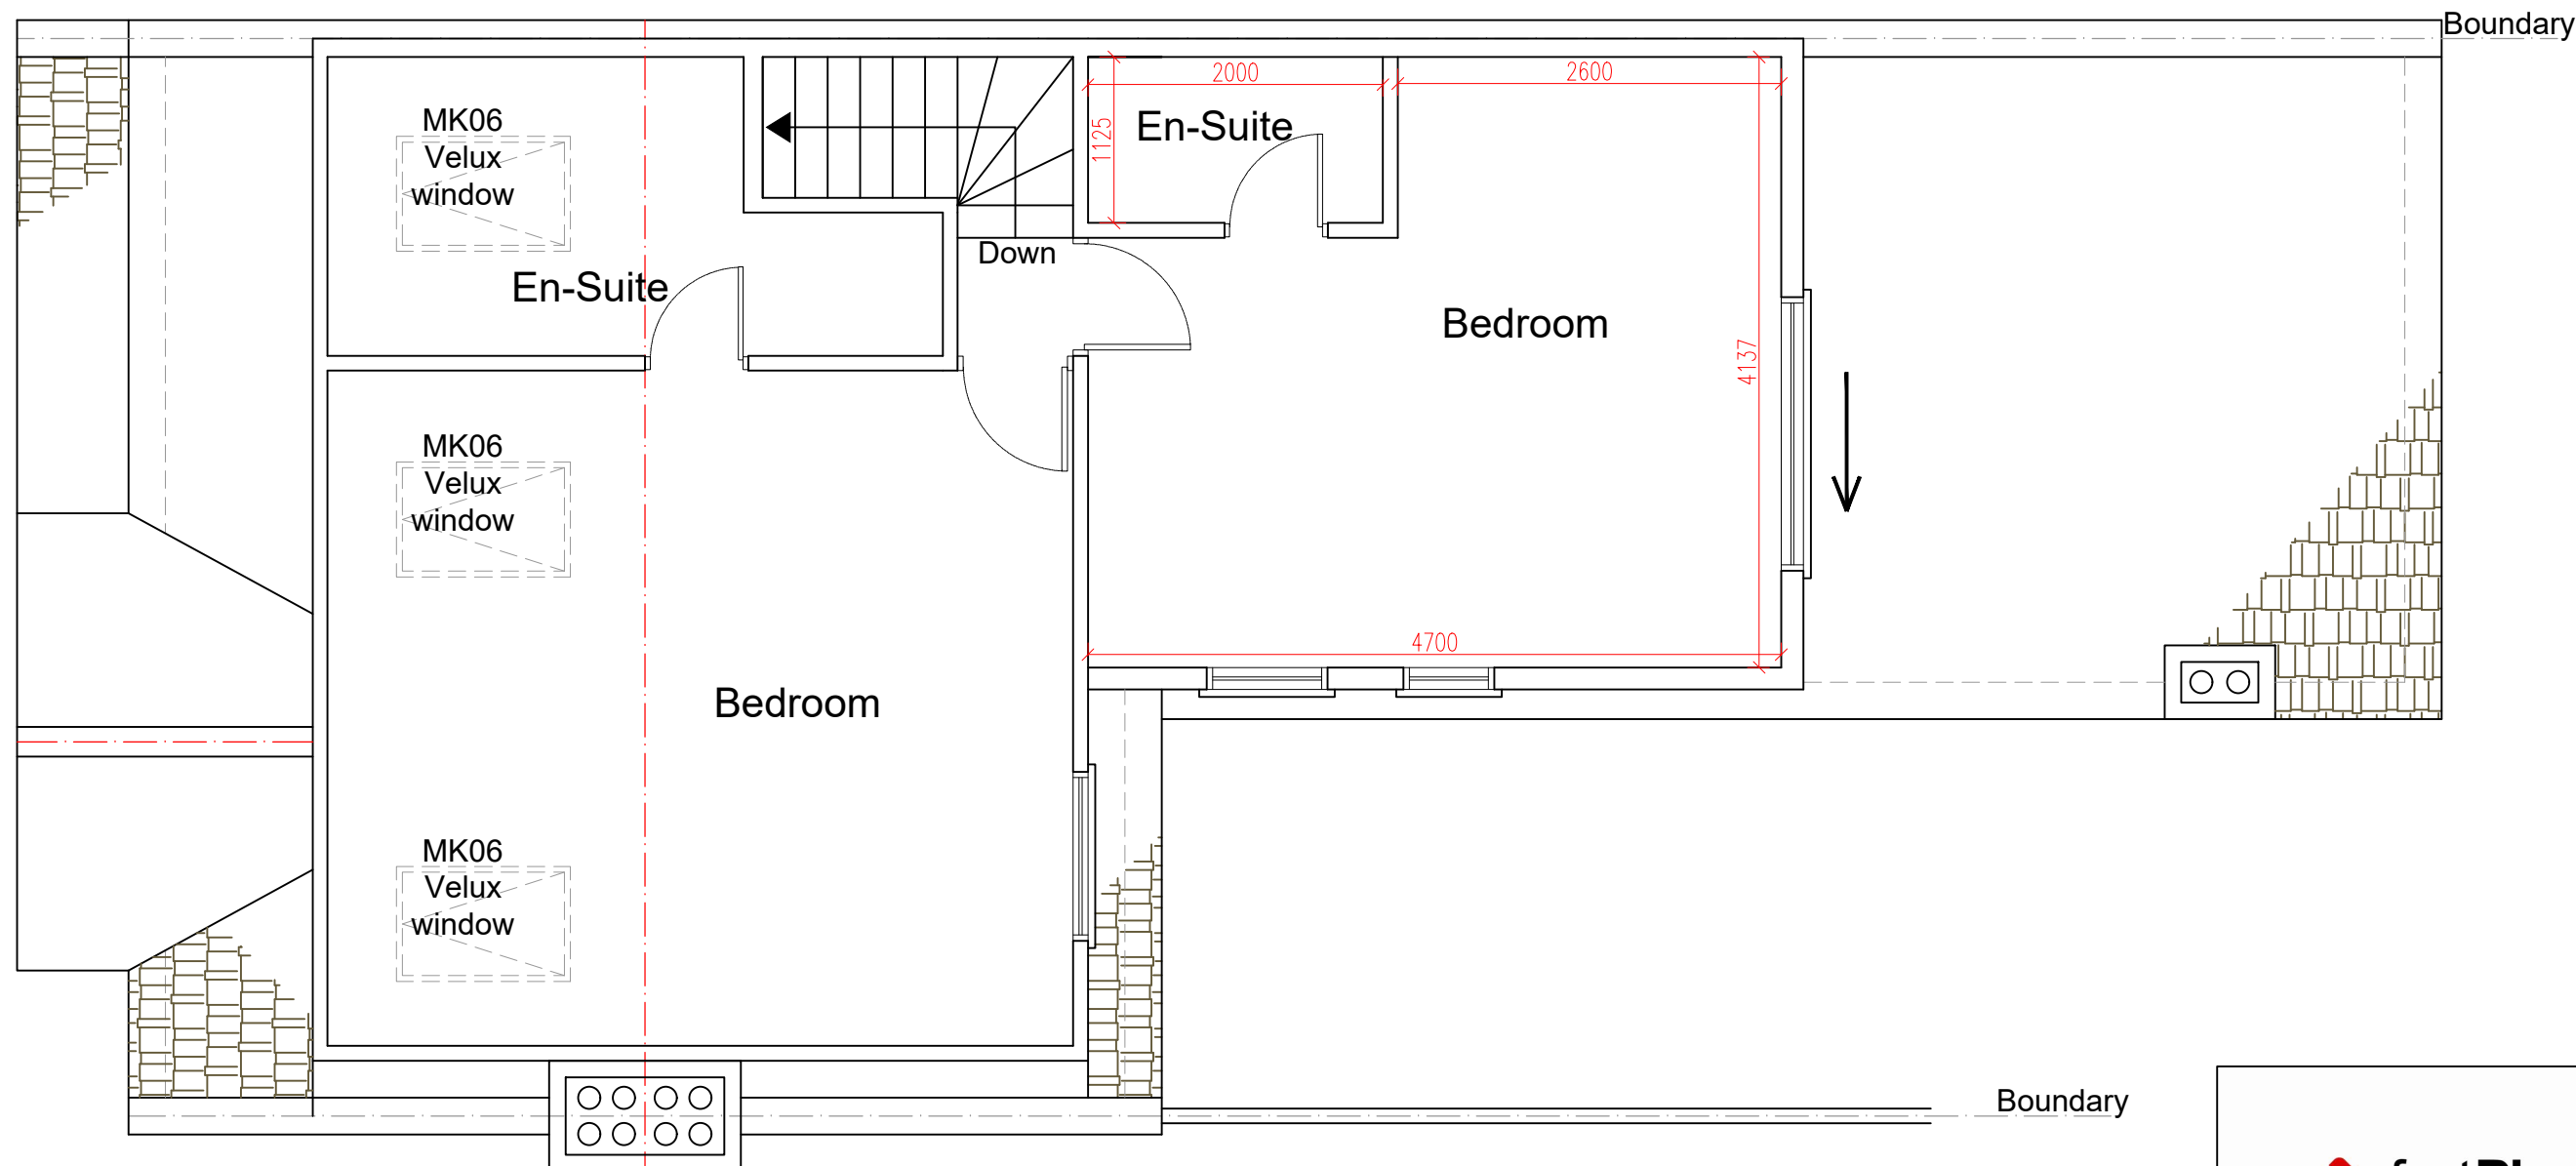

PROPOSED LOFT PLAN
SCALE 1:50

 

www.FastPlansUK.co.uk

Project: Loft Conversion with
Dormer to Rear.

Address:
89 PRINCES AVENUE N22 7SB

Scale:
1:50 @ A3


Dwg. no:
A06

Drawn by:
O.B.S


Date Drawn:
04-MAY-2022

For Drawings Tel: 020 3542 1777

E-mail: plans@FastPlansUK.co.uk

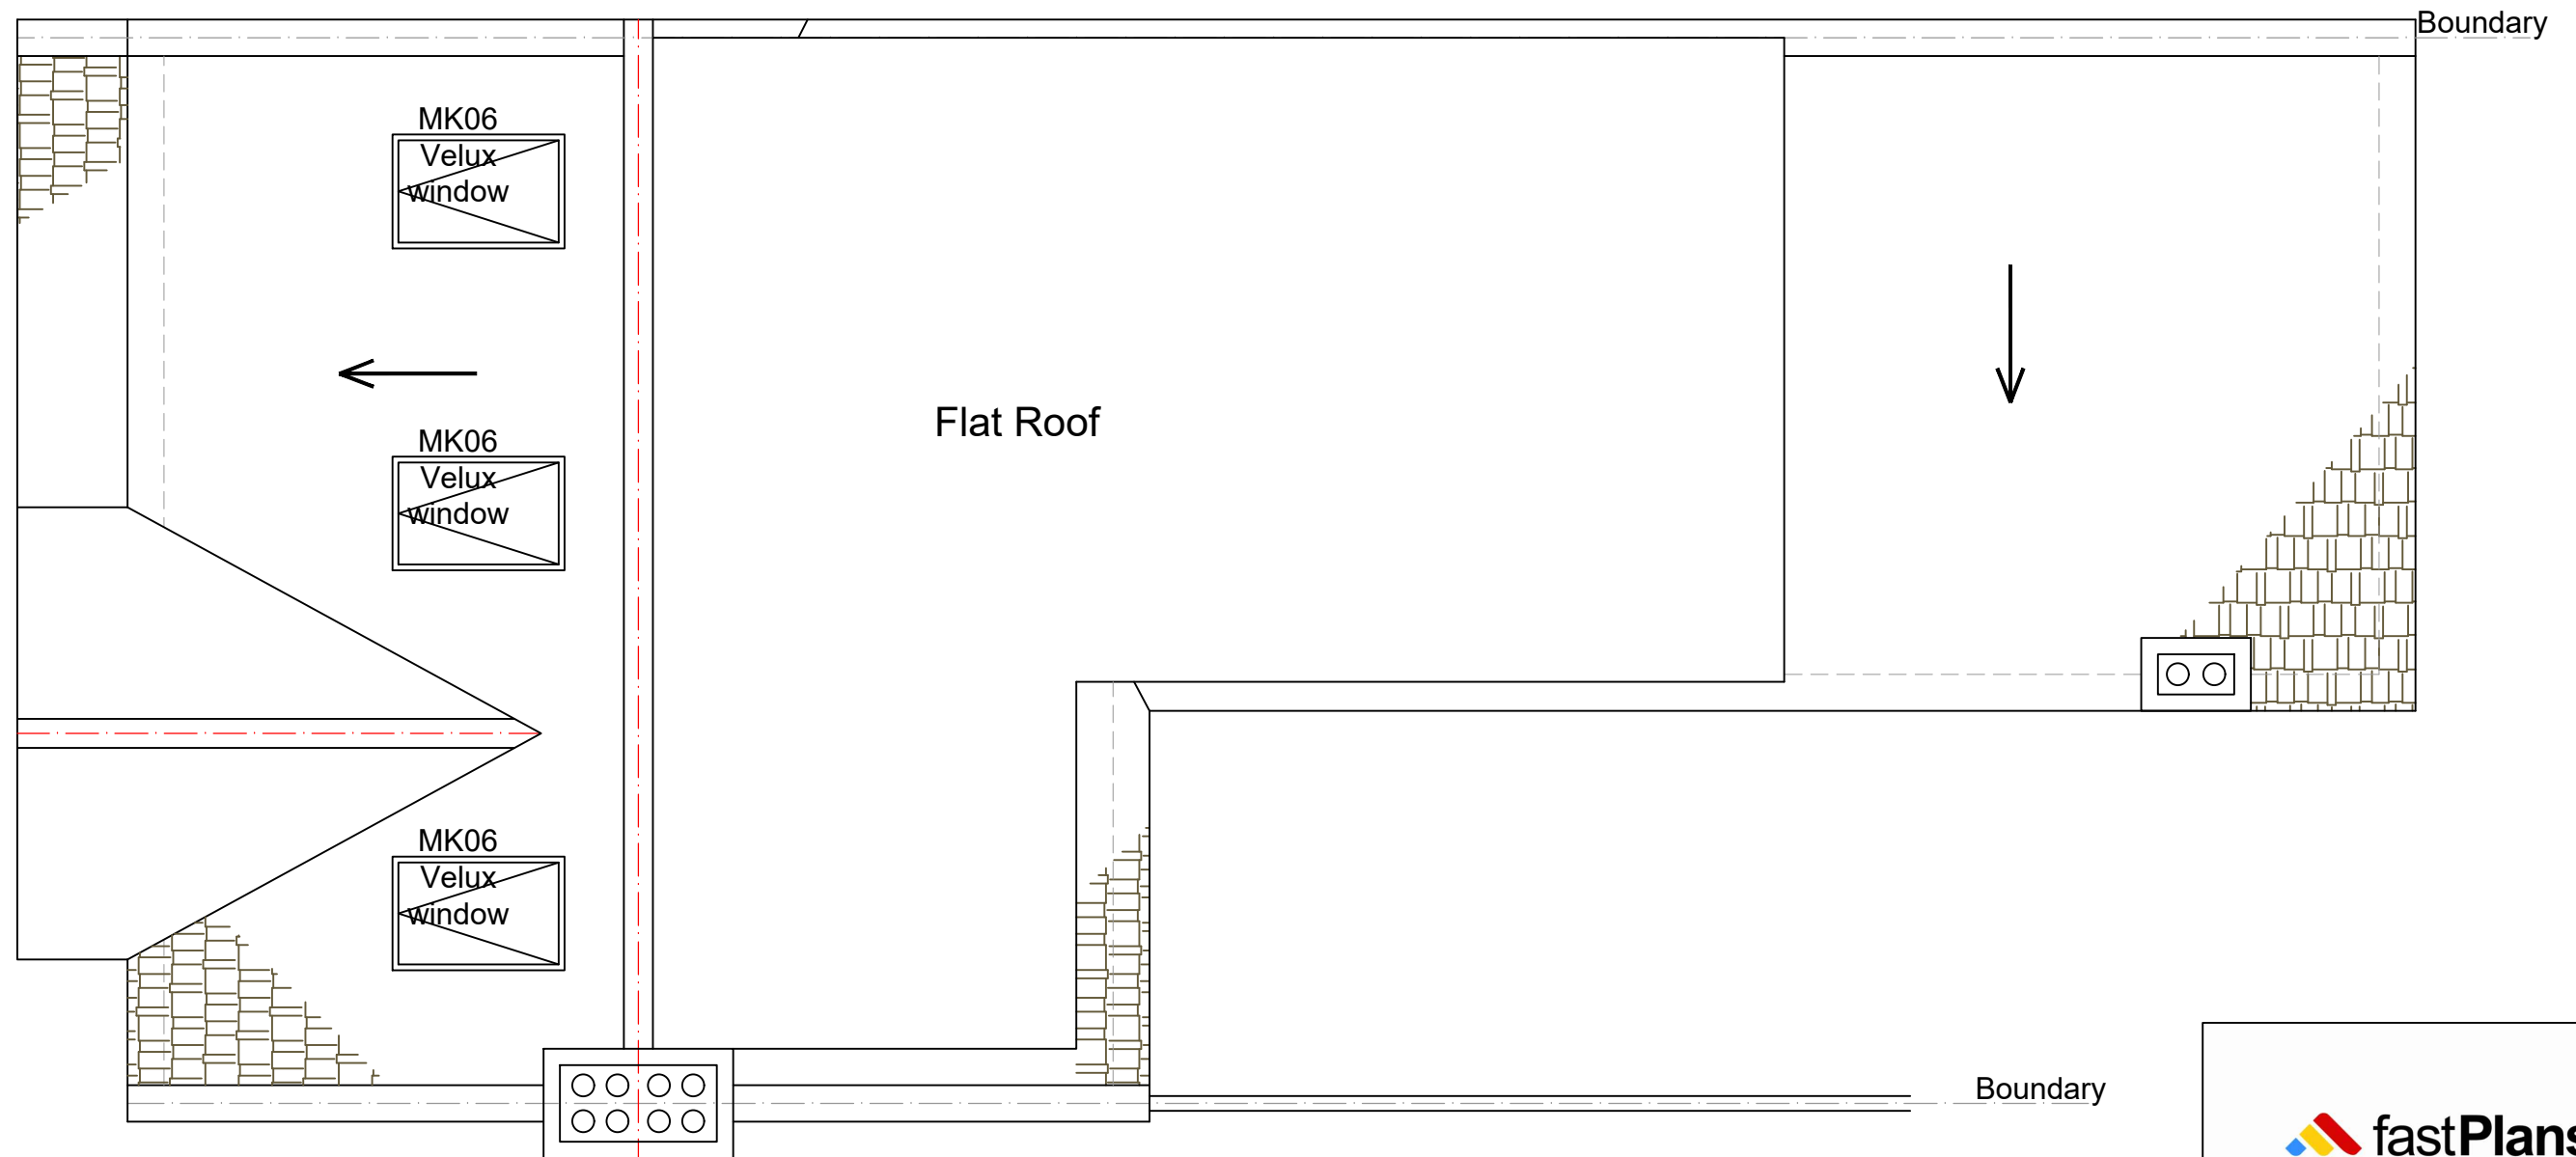

PROPOSED ROOF PLAN
SCALE 1:50

 

www.FastPlansUK.co.uk

Project: Loft Conversion with
Dormer to Rear.

Address:
89 PRINCES AVENUE N22 7SB

Scale:
1:50 @ A3

Dwg. no:
A07

Drawn by:
O.B.S

Date Drawn:
04-MAY-2022

For Drawings Tel: 020 3542 1777


E-mail: plans@FastPlansUK.co.uk




EXISTING FRONT ELEVATION
SCALE 1:100




EXISTING ELEVATION SIDE A
SCALE 1:100

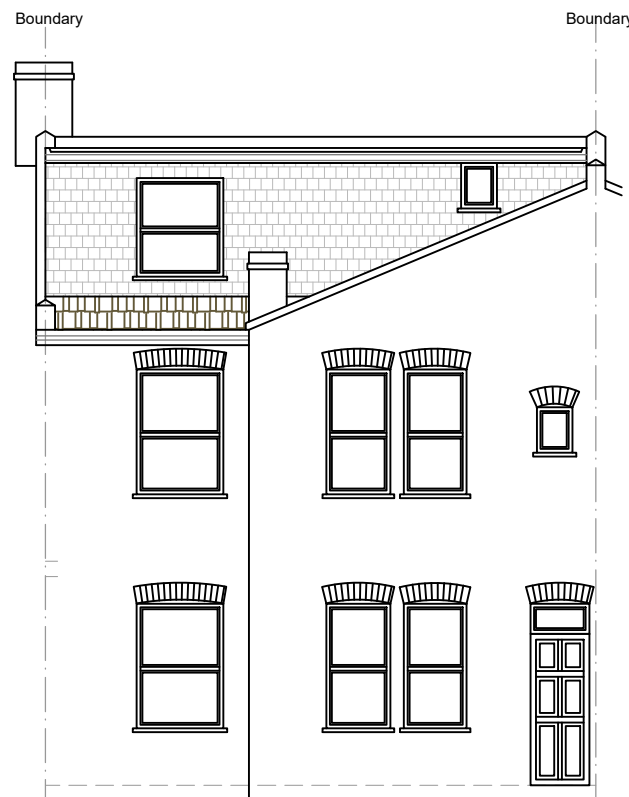

EXISTING REAR ELEVATION
SCALE 1:100

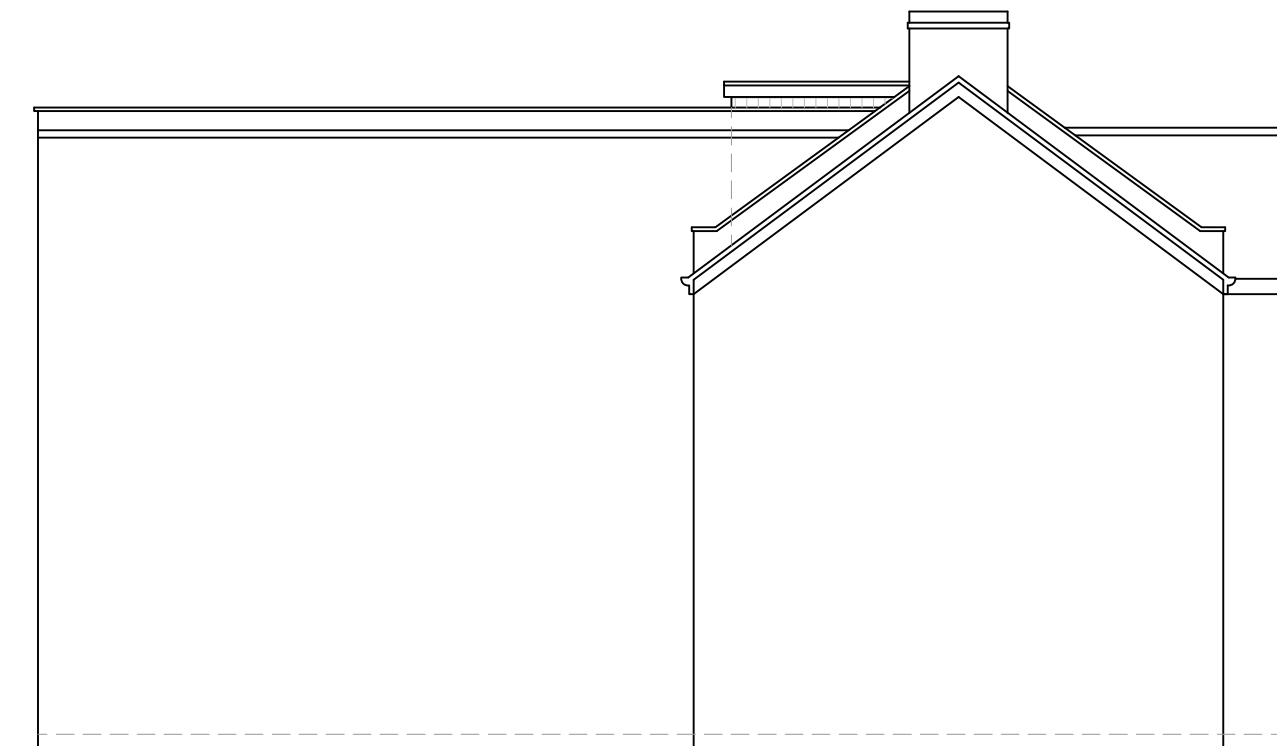

EXISTING ELEVATION SIDE B
SCALE 1:100

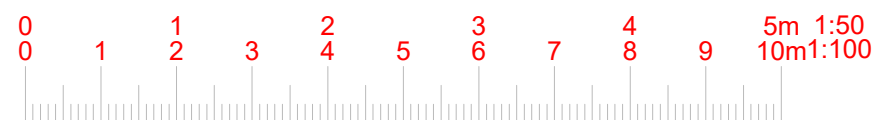

www.FastPlansUK.co.uk

Project: Loft Conversion with
Dormer to Rear.

Address:
89 PRINCES AVENUE N22 7SB

Scale: 1:100 @ A3 Dwg. no: A08

Drawn by: O.B.S Date Drawn: 04-MAY-2022

For Drawings Tel: 020 3542 1777


E-mail: plans@FastPlansUK.co.uk




PROPOSED FRONT ELEVATION
SCALE 1:100




PROPOSED ELEVATION SIDE A
SCALE 1:100

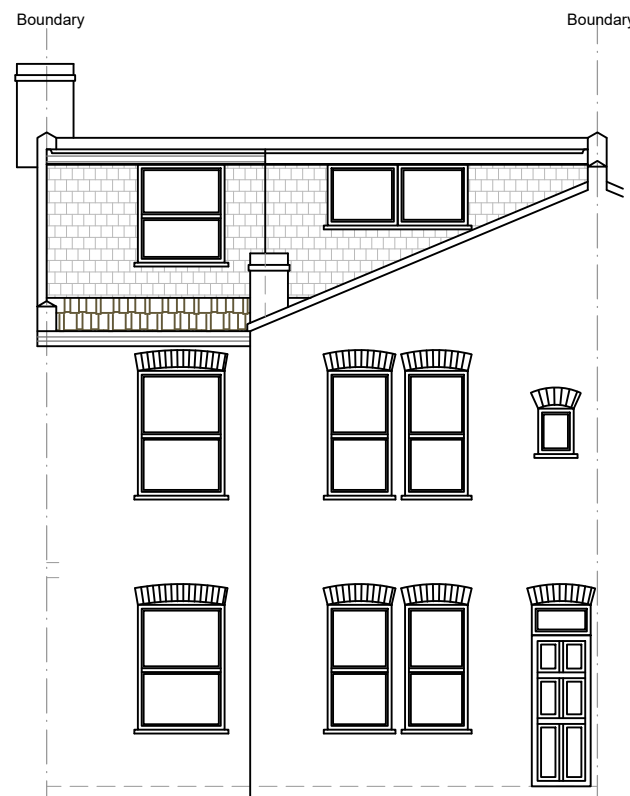

PROPOSED REAR ELEVATION
SCALE 1:100

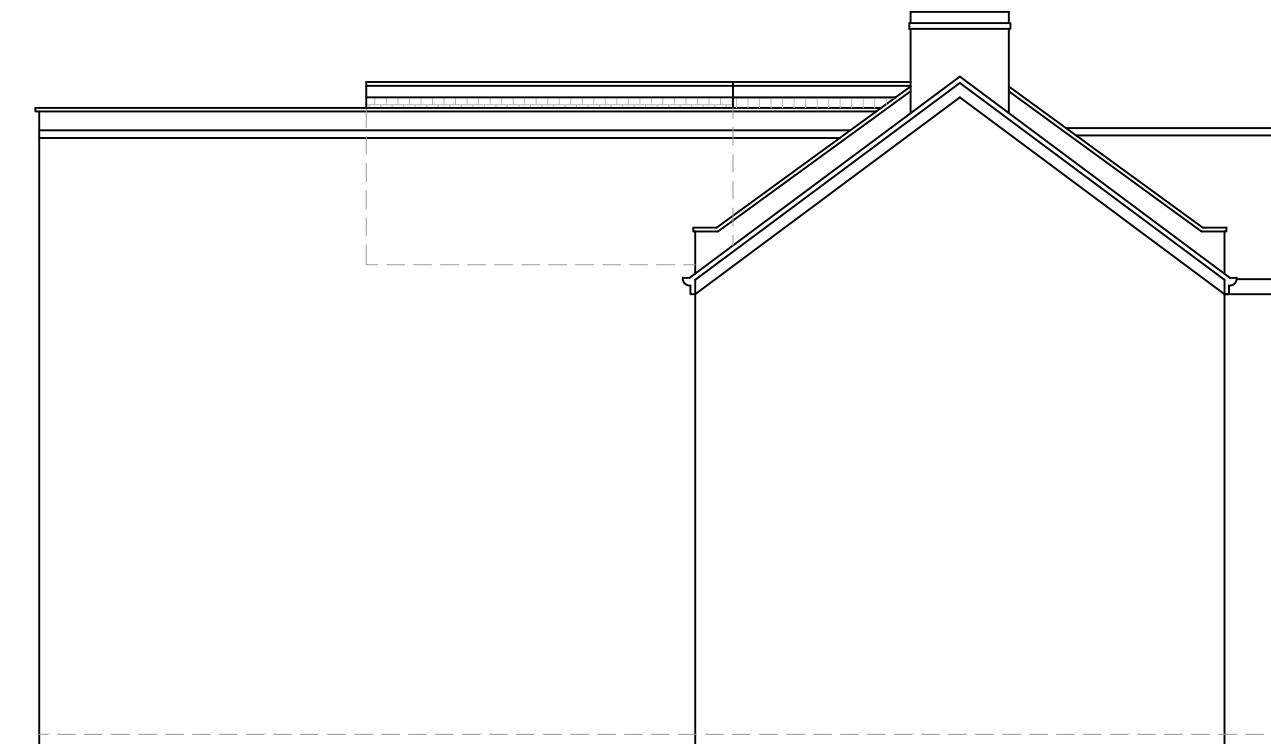

PROPOSED ELEVATION SIDE B
SCALE 1:100

 

www.FastPlansUK.co.uk



Project: Loft Conversion with
Dormer to Rear.

Address:
89 PRINCES AVENUE N22 7SB

Scale: 1:100 @ A3	Dwg. no: A09
Drawn by: O.B.S	Date Drawn: 04-MAY-2022

For Drawings Tel: 020 3542 1777

E-mail: plans@FastPlansUK.co.uk

 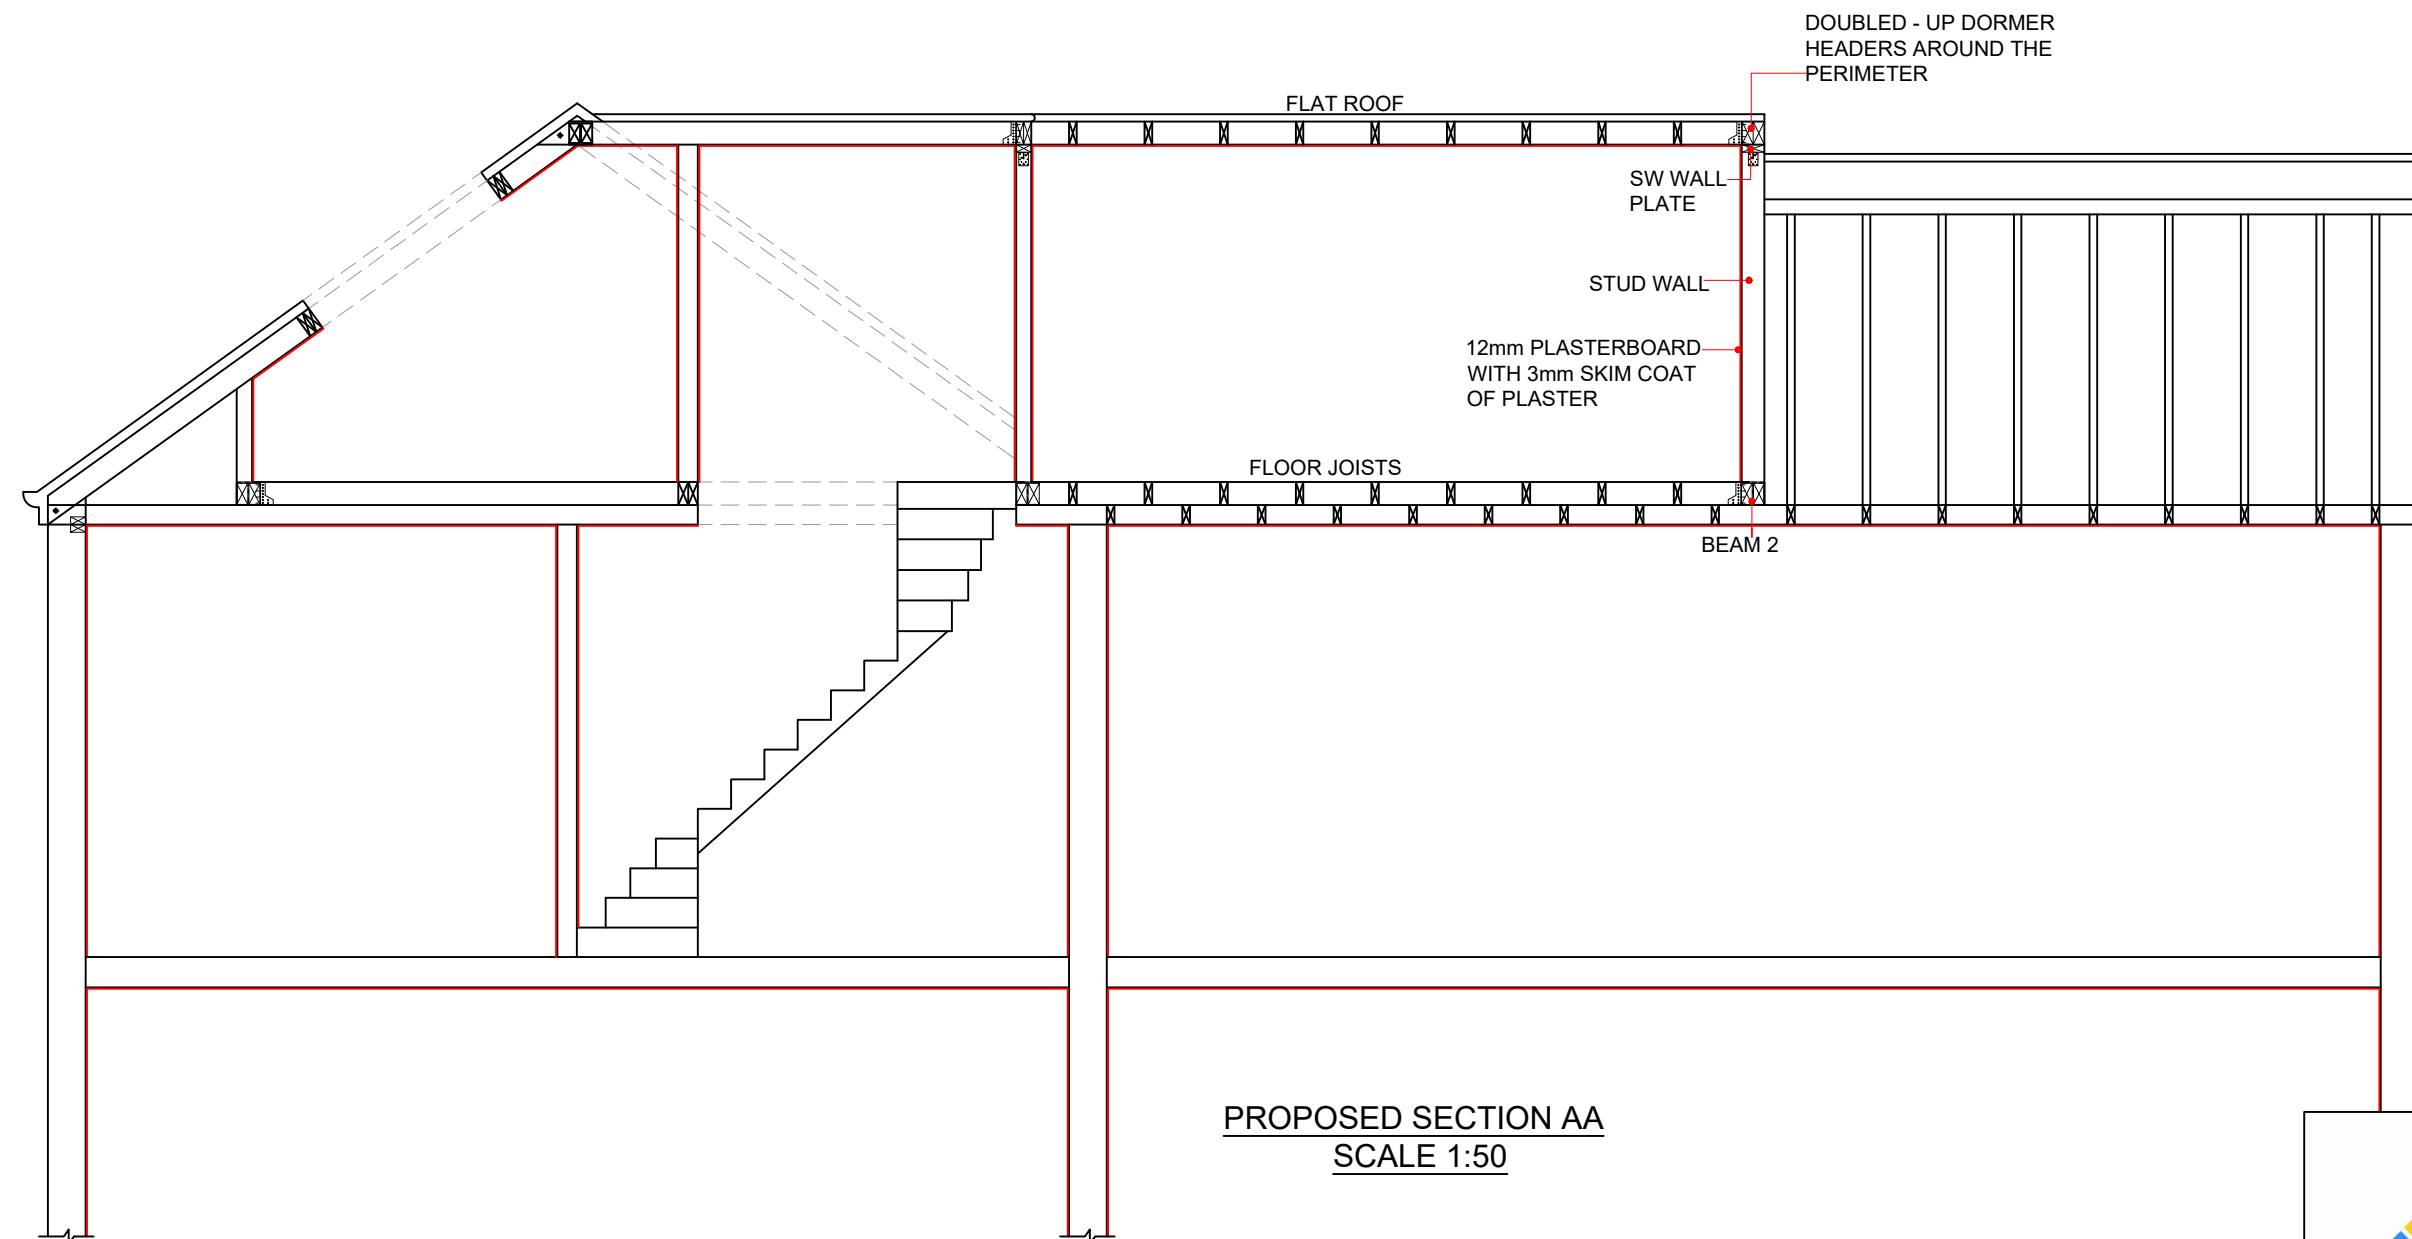

www.FastPlansUK.co.uk

Project: Loft Conversion with
Dormer to Rear.

Address:
89 PRINCES AVENUE N22 7SB

Scale:
1:50 @ A3


Dwg. no:
A10

Drawn by:
O.B.S

Date Drawn:
04-MAY-2022

For Drawings Tel: 020 3542 1777


E-mail: plans@FastPlansUK.co.uk

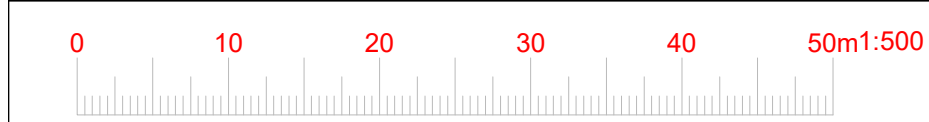

BLOCK PLAN
SCALE 1:500



LOCATION PLAN
SCALE 1:1250

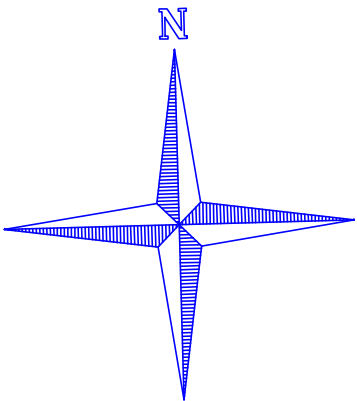

www.FastPlansUK.co.uk

Project: Loft Conversion with
Dormer to Rear.

Address:
89 PRINCES AVENUE N22 7SB

Scale: 1:500 @ A3	Dwg. no: A11
----------------------	-----------------

Drawn by: O.B.S	Date Drawn: 04-MAY-2022
--------------------	----------------------------

For Drawings Tel: 020 3542 1777

E-mail: plans@FastPlansUK.co.uk