




NOTES:
CONTRACTORS MUST VERIFY ALL DIMENSIONS AT THE SITE BEFORE COMENCING ANY WORK.
NO CONSTRUCTION WORK BEFORE BUILDING CONTROL APPROVAL AND STRUCTURAL ENGINEER CONFIRMATION.
ANY DISCREPANCIES TO BE REPORTED TO GRIDKUNE.
ALL DRAWINGS ARE TO BE READ IN CONJUNCTION WITH ALL RELEVANT DRAWINGS AND SPECIFICATIONS.

Rev	Description	Date

PROJECT TITLE		
56 Park View Road. London N17 9AX		
Date	Project number	DRWAING NUMBER
28/07/22	6001	PEX - E001

DRAWING TITLE	
Pre Existing Front and Rear Elevations	
CLIENT	
Mr Nigel Forde	
Scale (@ A3)	Drawn by
1 : 100	Cheski






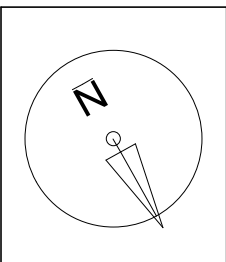 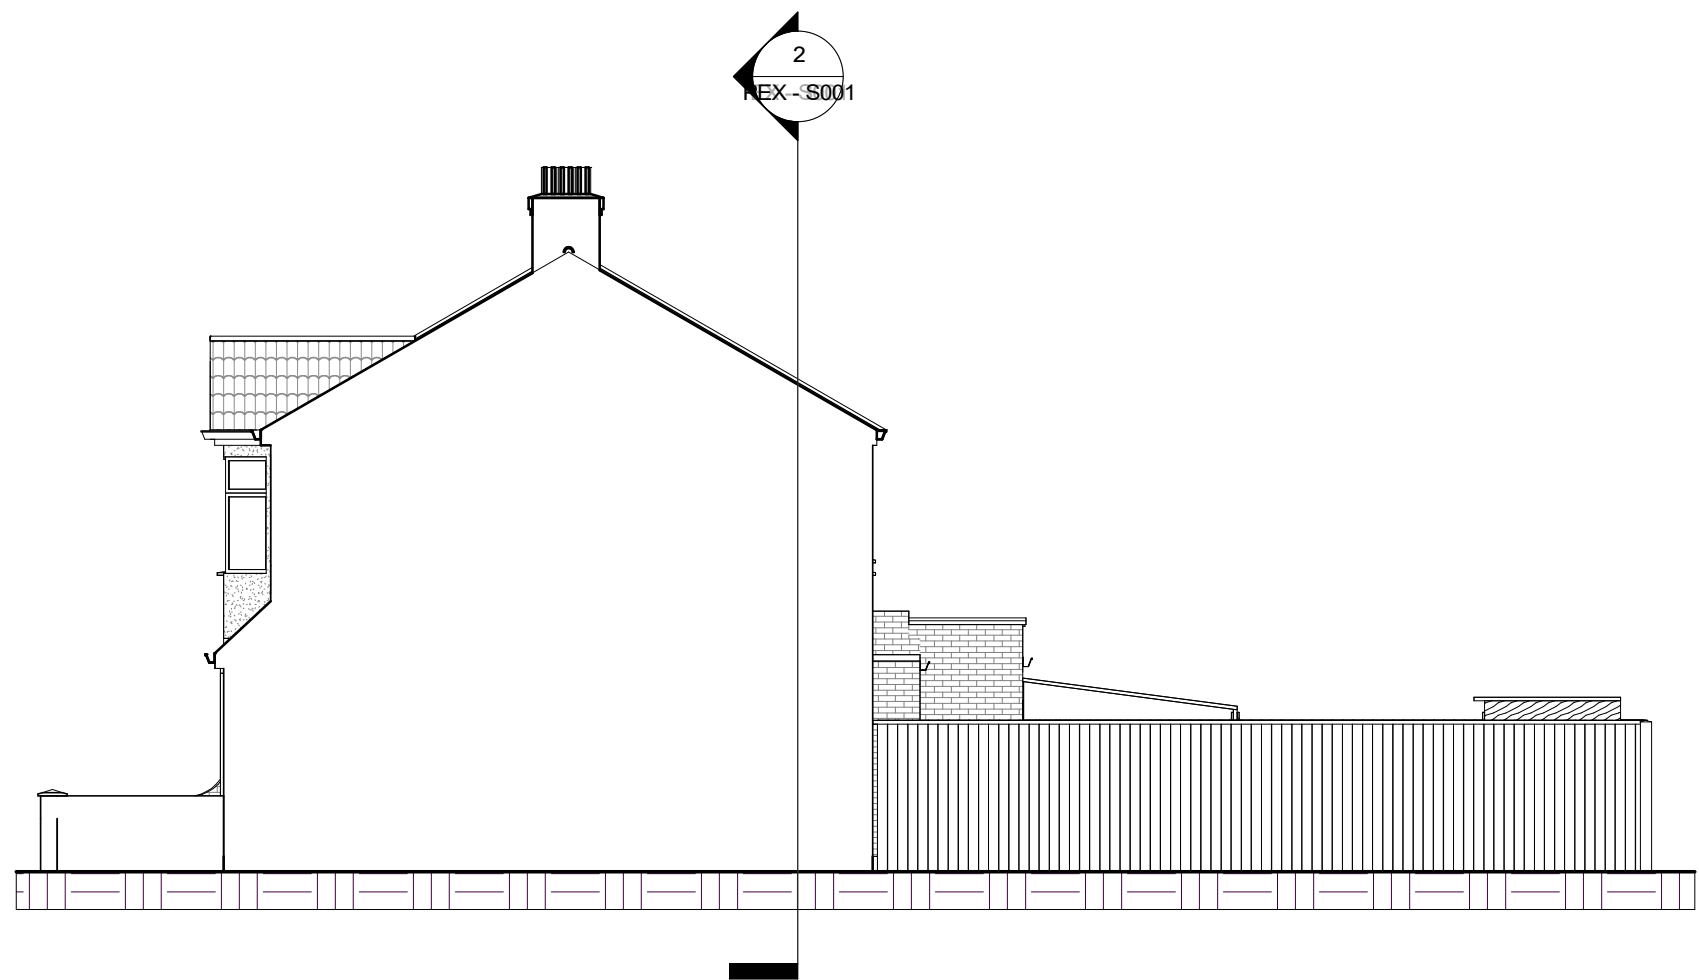

NOTES:
CONTRACTORS MUST VERIFY ALL DIMENSIONS
AT THE
SITE BEFORE COMENCING ANY WORK.
NO CONSTRUCTION WORK BEFORE BUILDING
CONTROL APPROVAL AND STRUCTURAL ENGINEER
CONFIRMATION.
ANY DISCREPANCIES TO BE REPORTED TO
GRIDKUNE.
ALL DRAWINGS ARE TO BE READ IN
CONJUNCTION WITH
ALL RELEVANT DRAWINGS AND
SPECIFICATIONS.

Rev	Description	Date

PROJECT TITLE 56 Park View Road. London N17 9AX			DRAWING TITLE Pre Existing Elevation 1		 PLANNING SERVICES
			CLIENT Mr Nigel Forde		
Date 28/07/22	Project number 6001	DRWAING NUMBER PEX - E002	Scale (@ A3) 1 : 100	Drawn by Cheski	

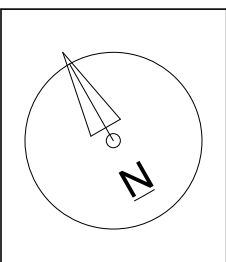 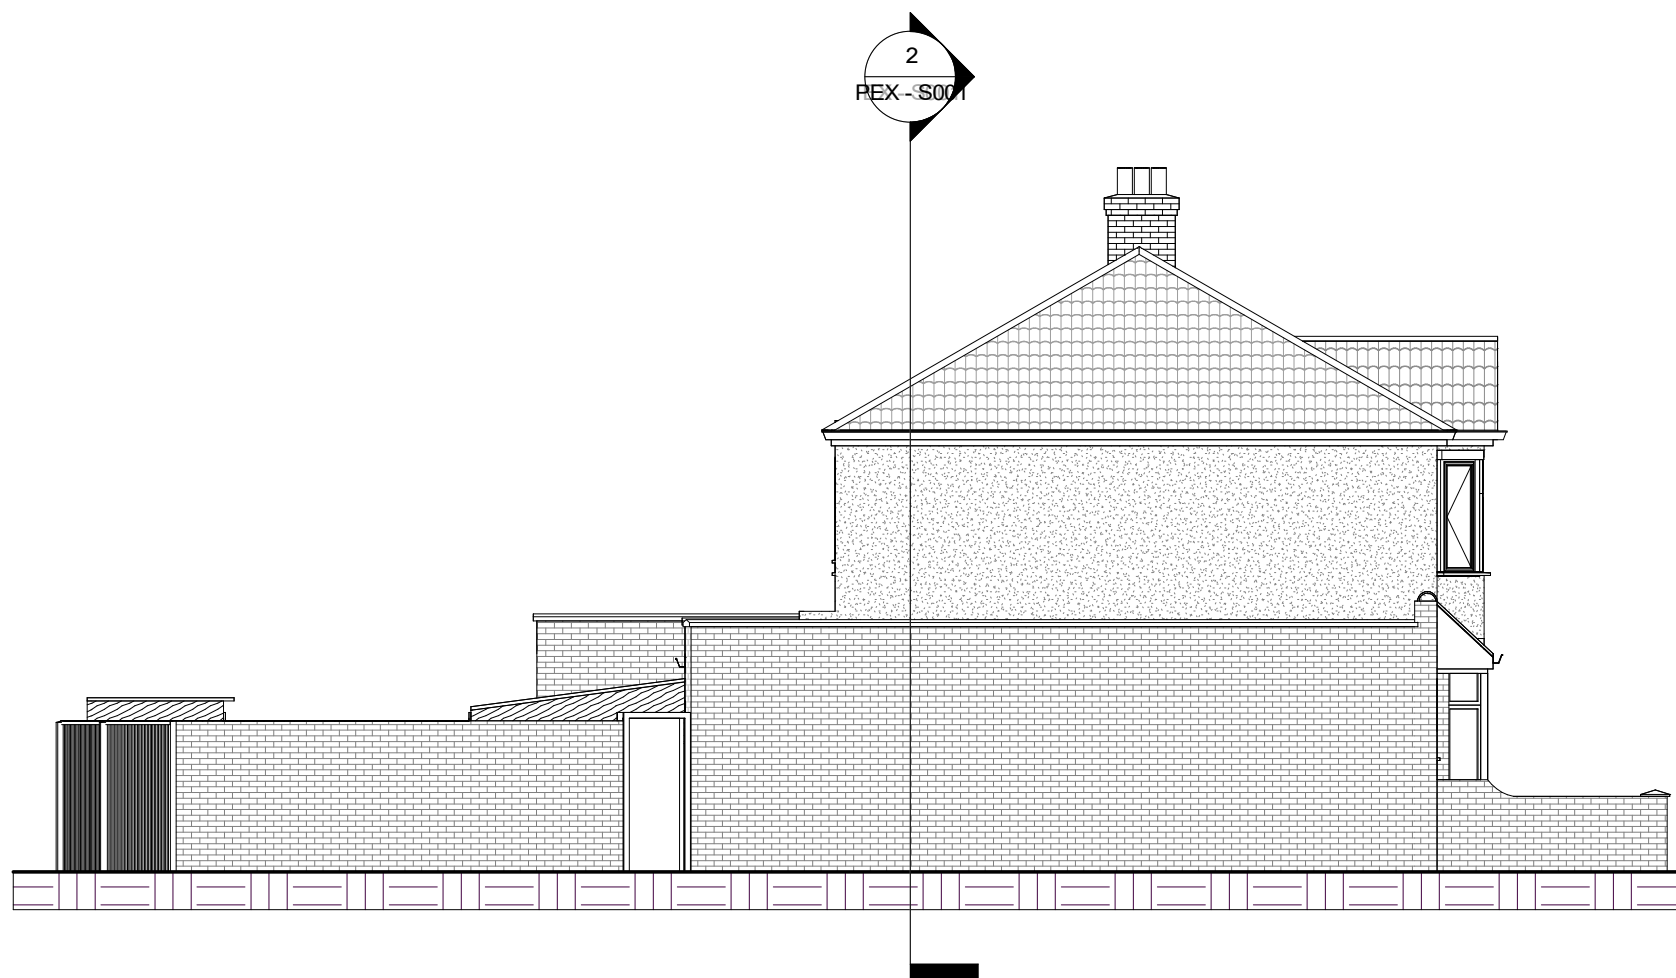

NOTES:
CONTRACTORS MUST VERIFY ALL DIMENSIONS
AT THE
SITE BEFORE COMENCING ANY WORK.


NO CONSTRUCTION WORK BEFORE BUILDING
CONTROL
APPROVAL AND STRUCTURAL ENGINEER
CONFIRMATION.

ANY DISCREPANCIES TO BE REPORTED TO
GRIDKUNE.
ALL DRAWINGS ARE TO BE READ IN
CONJUNCTION WITH
ALL RELEVANT DRAWINGS AND
SPECIFICATIONS.

Rev	Description	Date

PROJECT TITLE 56 Park View Road. London N17 9AX			DRAWING TITLE Pre Existing Elevation 2		 PLANNING SERVICES
			CLIENT Mr Nigel Forde		
Date 28/07/22	Project number 6001	DRWAING NUMBER PEX - E003	Scale (@ A3) 1 : 100	Drawn by Cheski	



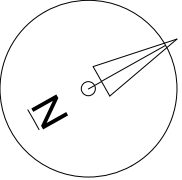

NOTES:
CONTRACTORS MUST VERIFY ALL DIMENSIONS AT THE SITE BEFORE COMENCING ANY WORK.

NO CONSTRUCTION WORK BEFORE BUILDING CONTROL APPROVAL AND STRUCTURAL ENGINEER CONFIRMATION.

ANY DISCREPANCIES TO BE REPORTED TO GRIDKUNE.
ALL DRAWINGS ARE TO BE READ IN CONJUNCTION WITH ALL RELEVANT DRAWINGS AND SPECIFICATIONS.

Rev	Description	Date

PROJECT TITLE

56 Park View Road. London N17 9AX

Date

28/07/22

Project number

6001

DRWAING NUMBER

PEX - P001

DRAWING TITLE

Pre Existing Ground Floor

CLIENT

Mr Nigel Forde

Scale (@ A3)

1 : 100


Drawn by

Cheski



PLANNING SERVICES



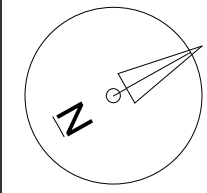

NOTES:
CONTRACTORS MUST VERIFY ALL DIMENSIONS AT THE SITE BEFORE COMENCING ANY WORK.

NO CONSTRUCTION WORK BEFORE BUILDING CONTROL APPROVAL AND STRUCTURAL ENGINEER CONFIRMATION.

ANY DISCREPANCIES TO BE REPORTED TO GRIDKUNE.



ALL DRAWINGS ARE TO BE READ IN CONJUNCTION WITH ALL RELEVANT DRAWINGS AND SPECIFICATIONS.

Rev	Description	Date

PROJECT TITLE			DRAWING TITLE	
56 Park View Road. London N17 9AX			Pre Existing First Floor	
			CLIENT Mr Nigel Forde	
Date 28/07/22	Project number 6001	DRWAING NUMBER PEX - P002	Scale (@ A3) 1 : 100	Drawn by Cheski



PLANNING SERVICES

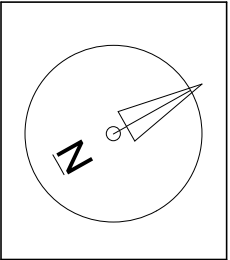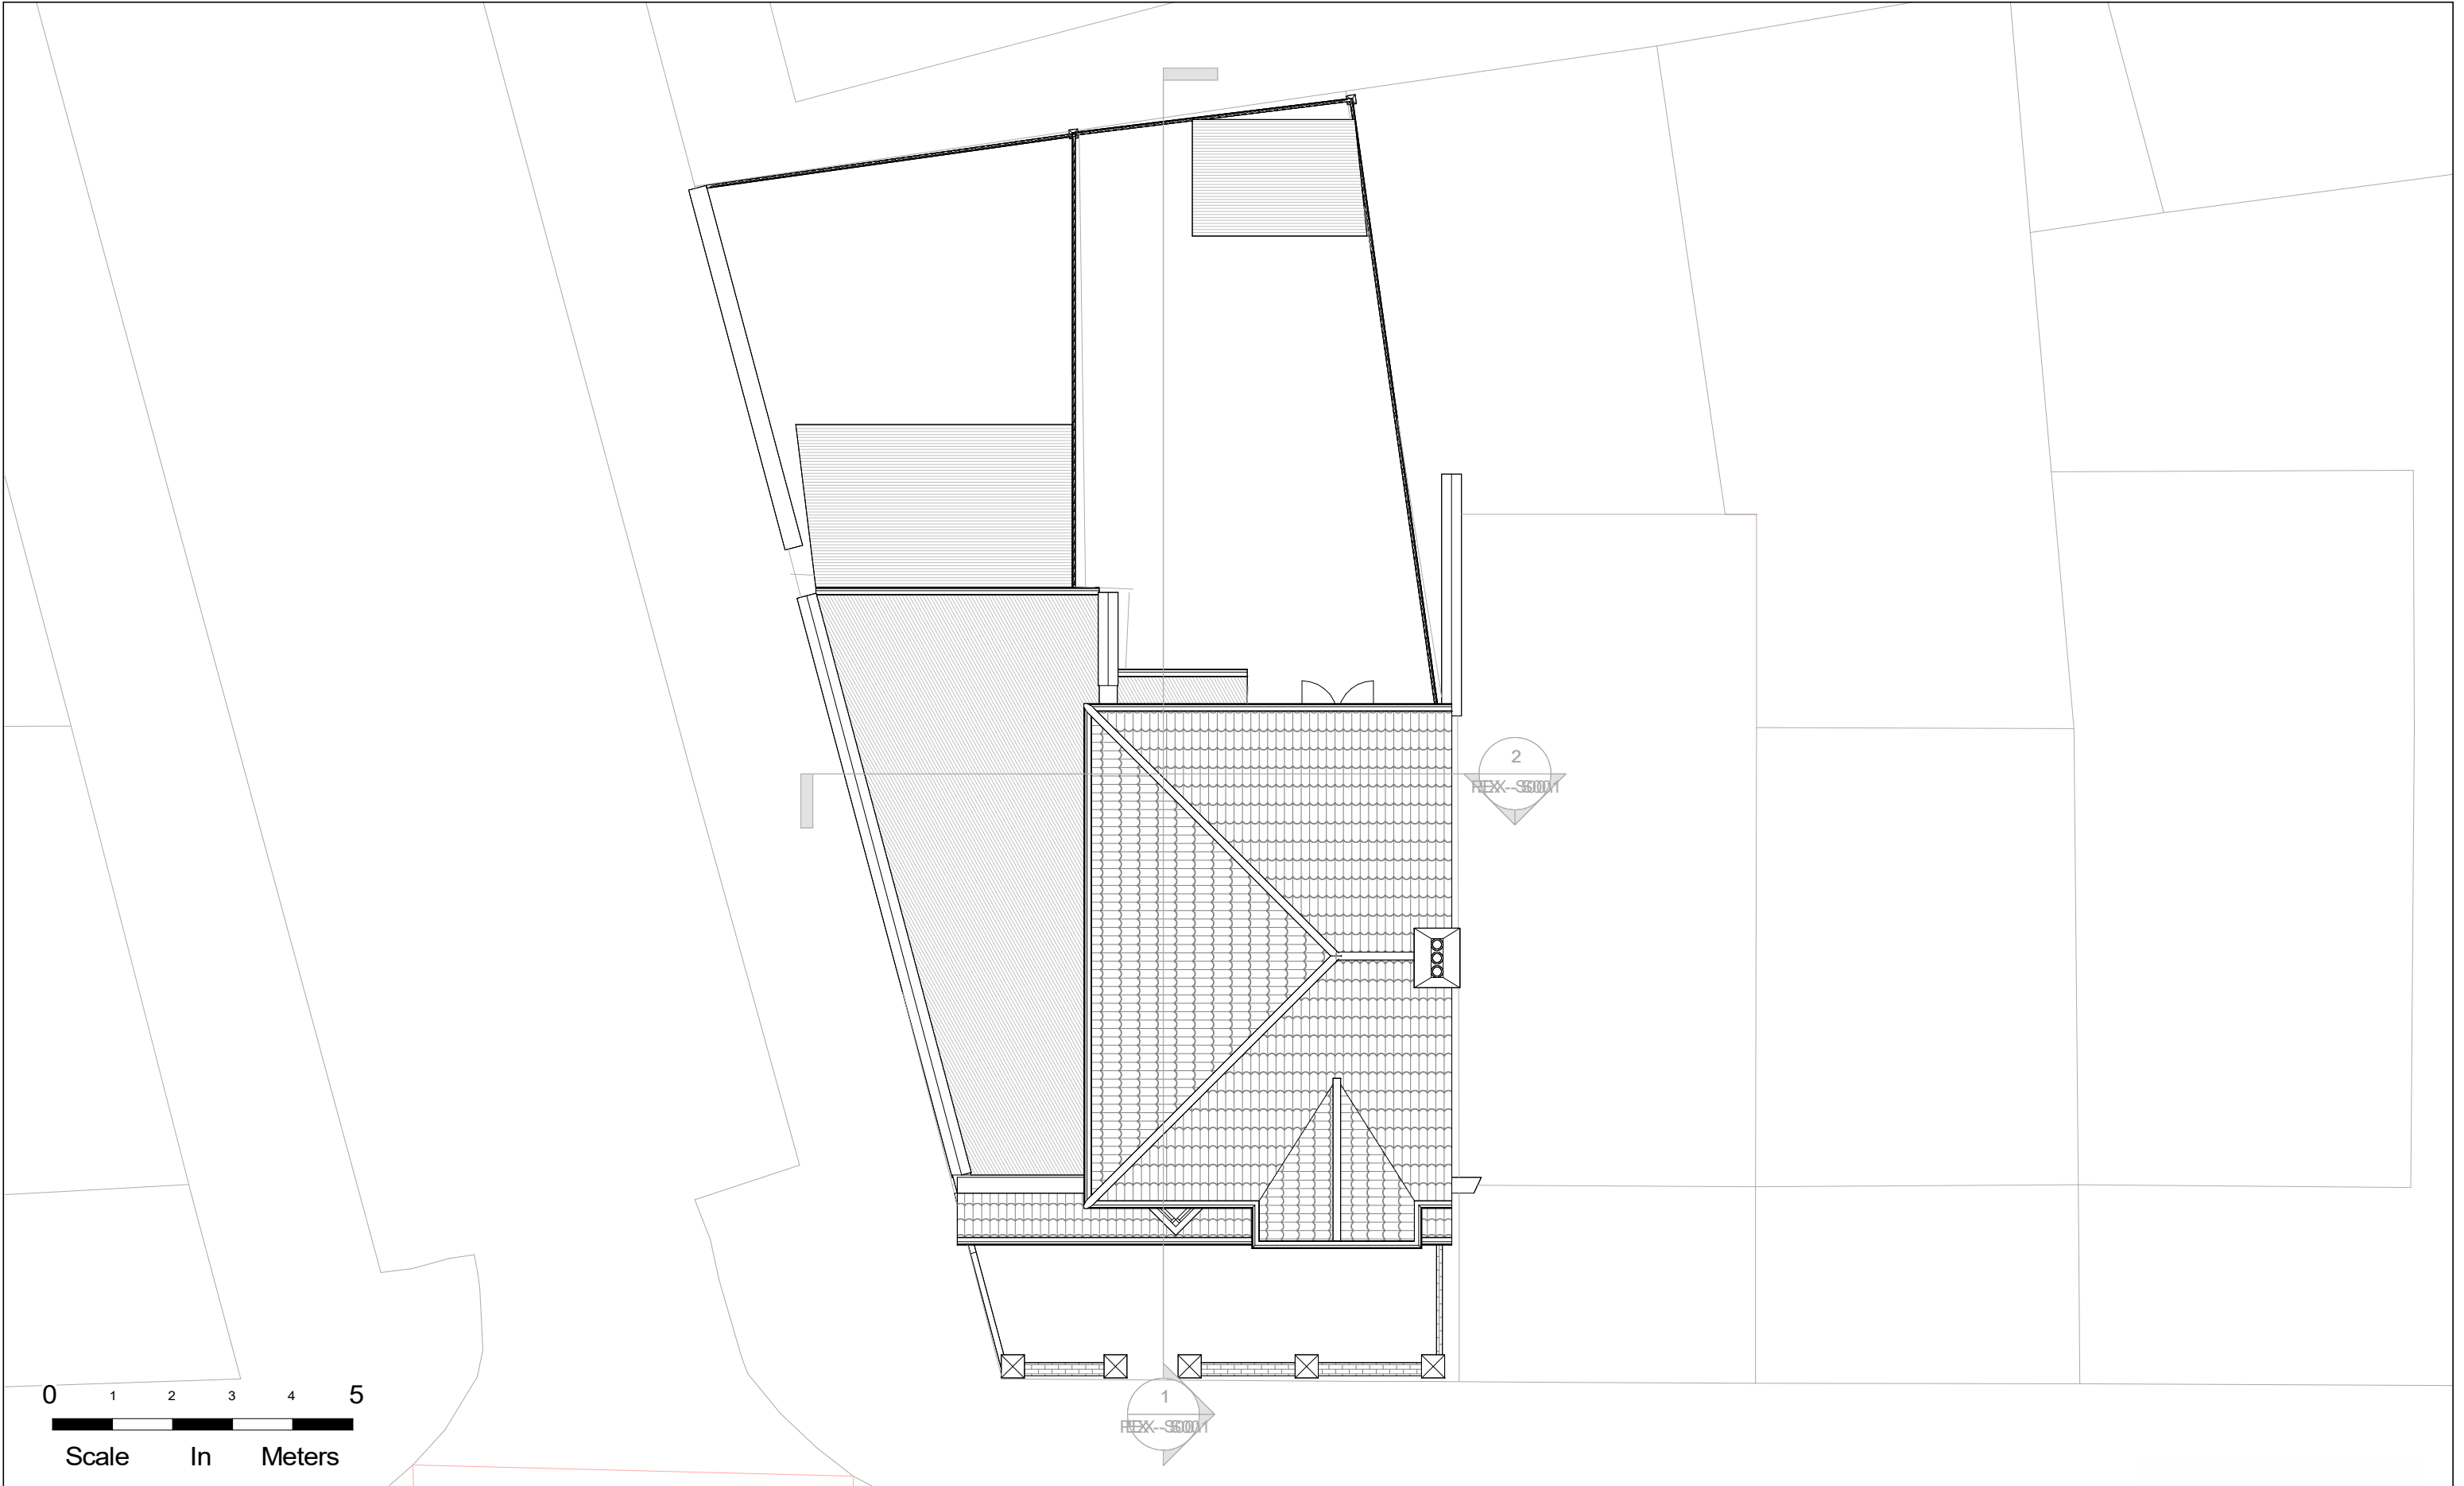

NOTES:
CONTRACTORS MUST VERIFY ALL DIMENSIONS
AT THE
SITE BEFORE COMENCING ANY WORK.

NO CONSTRUCTION WORK BEFORE BUILDING
CONTROL
APPROVAL AND STRUCTURAL ENGINEER
CONFIRMATION.


ANY DISCREPANCIES TO BE REPORTED TO
GRIDKUNE.
ALL DRAWINGS ARE TO BE READ IN
CONJUNCTION WITH
ALL RELEVANT DRAWINGS AND
SPECIFICATIONS.

Rev	Description	Date

PROJECT TITLE		
56 Park View Road. London N17 9AX		
Date	Project number	DRWAING NUMBER
28/07/22	6001	PEX - P003

DRAWING TITLE	
Pre Existing Roof Level	
CLIENT	
Mr Nigel Forde	
Scale (@ A3)	Drawn by
1 : 100	Cheski



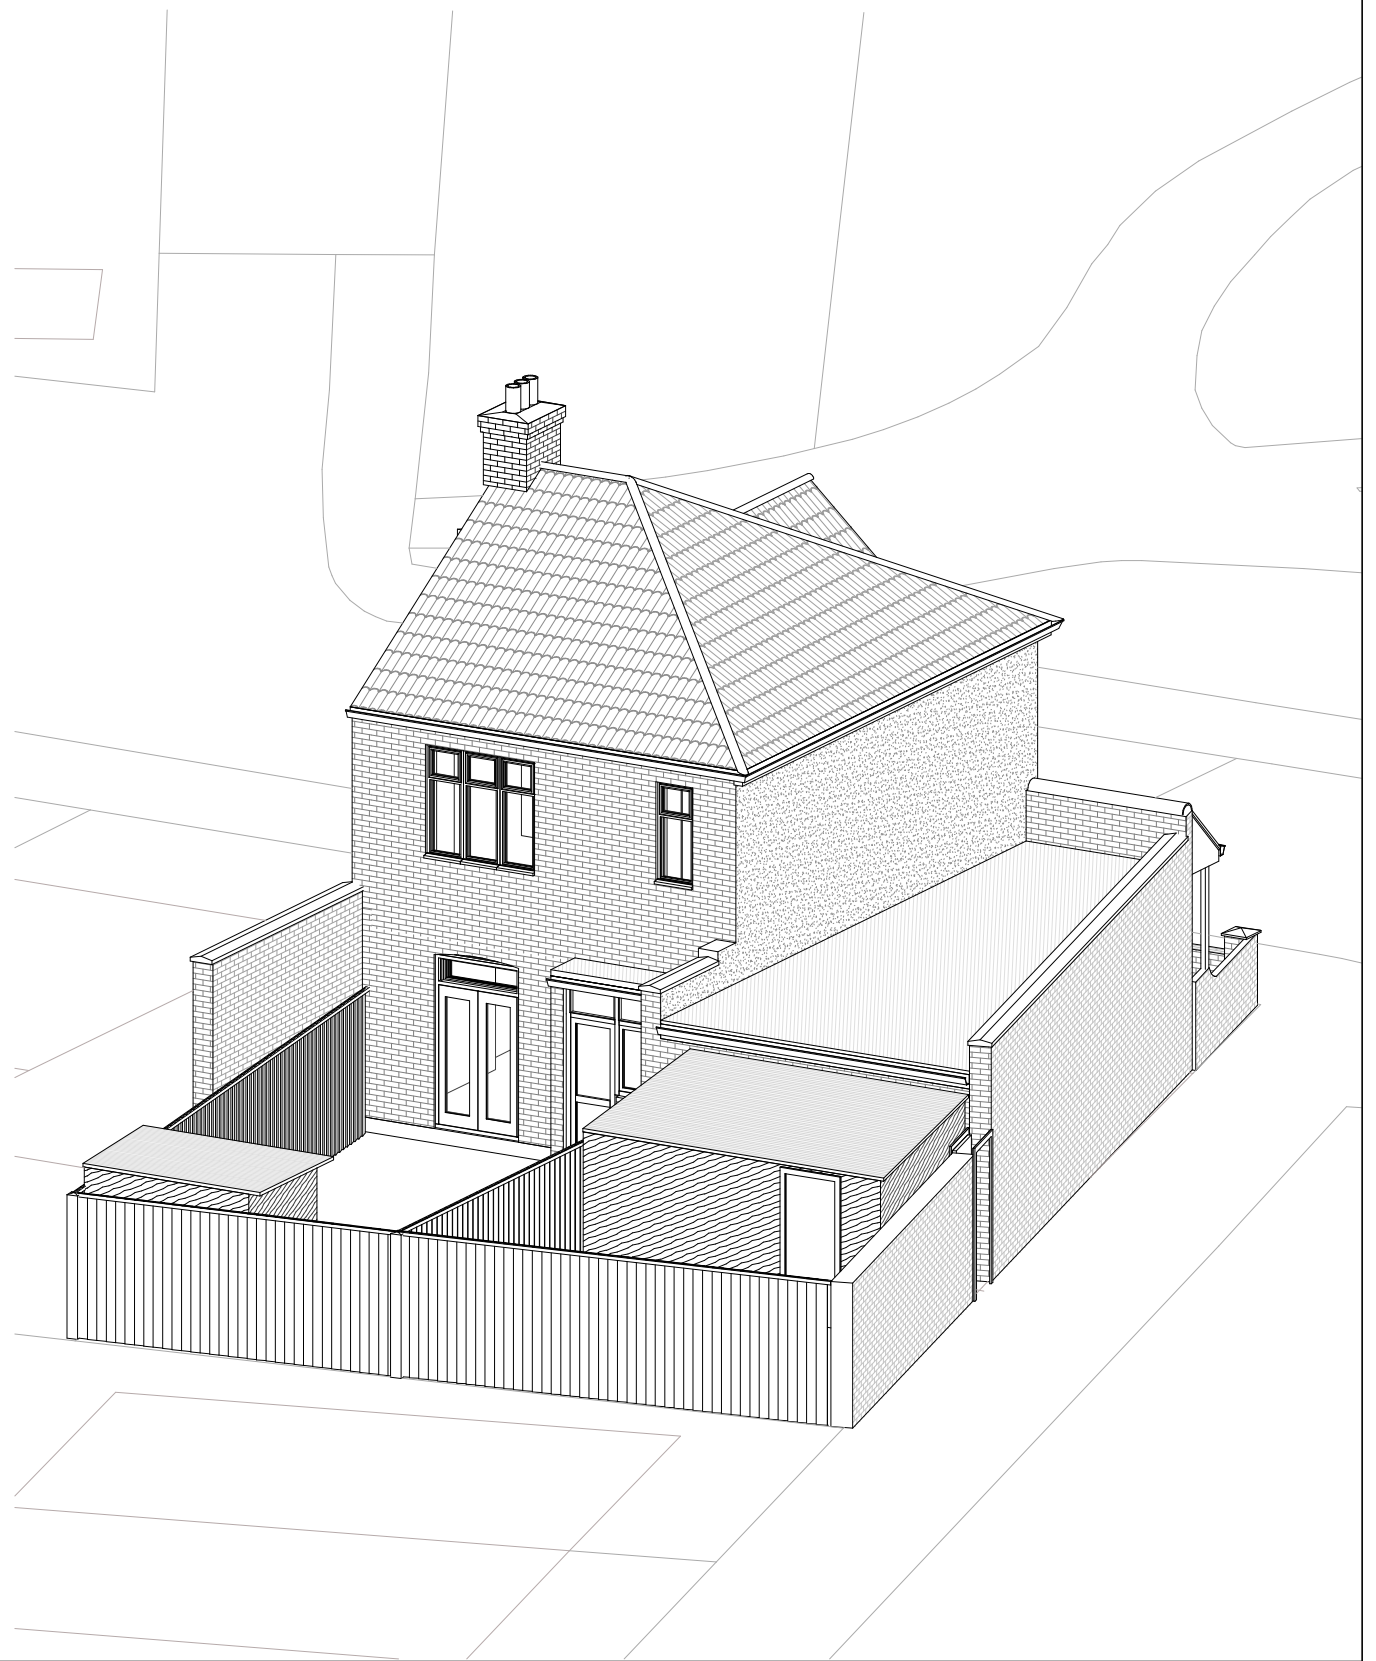


NOTES:
CONTRACTORS MUST VERIFY ALL DIMENSIONS
AT THE
SITE BEFORE COMMENCING ANY WORK.
NO CONSTRUCTION WORK BEFORE BUILDING
CONTROL
APPROVAL AND STRUCTURAL ENGINEER
CONFIRMATION.
ANY DISCREPANCIES TO BE REPORTED TO
GRIDKUNE.
ALL DRAWINGS ARE TO BE READ IN
CONJUNCTION WITH
ALL RELEVANT DRAWINGS AND
SPECIFICATIONS.

Rev	Description	Date


PROJECT TITLE		
56 Park View Road. London N17 9AX		
Date	Project number	DRWAING NUMBER
28/07/22	6001	PEX - PR001

DRAWING TITLE	
Pre Existing Perspective Views	
CLIENT	
Mr Nigel Forde	
Scale (@ A3)	Drawn by
	Cheski




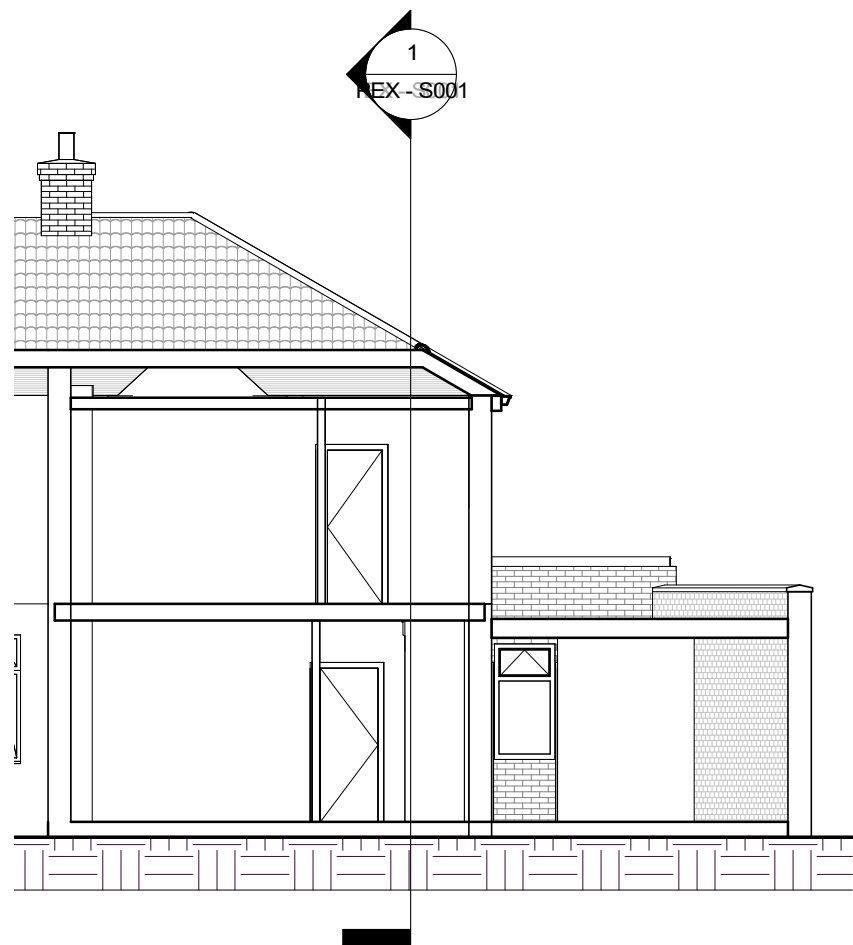

Section 2

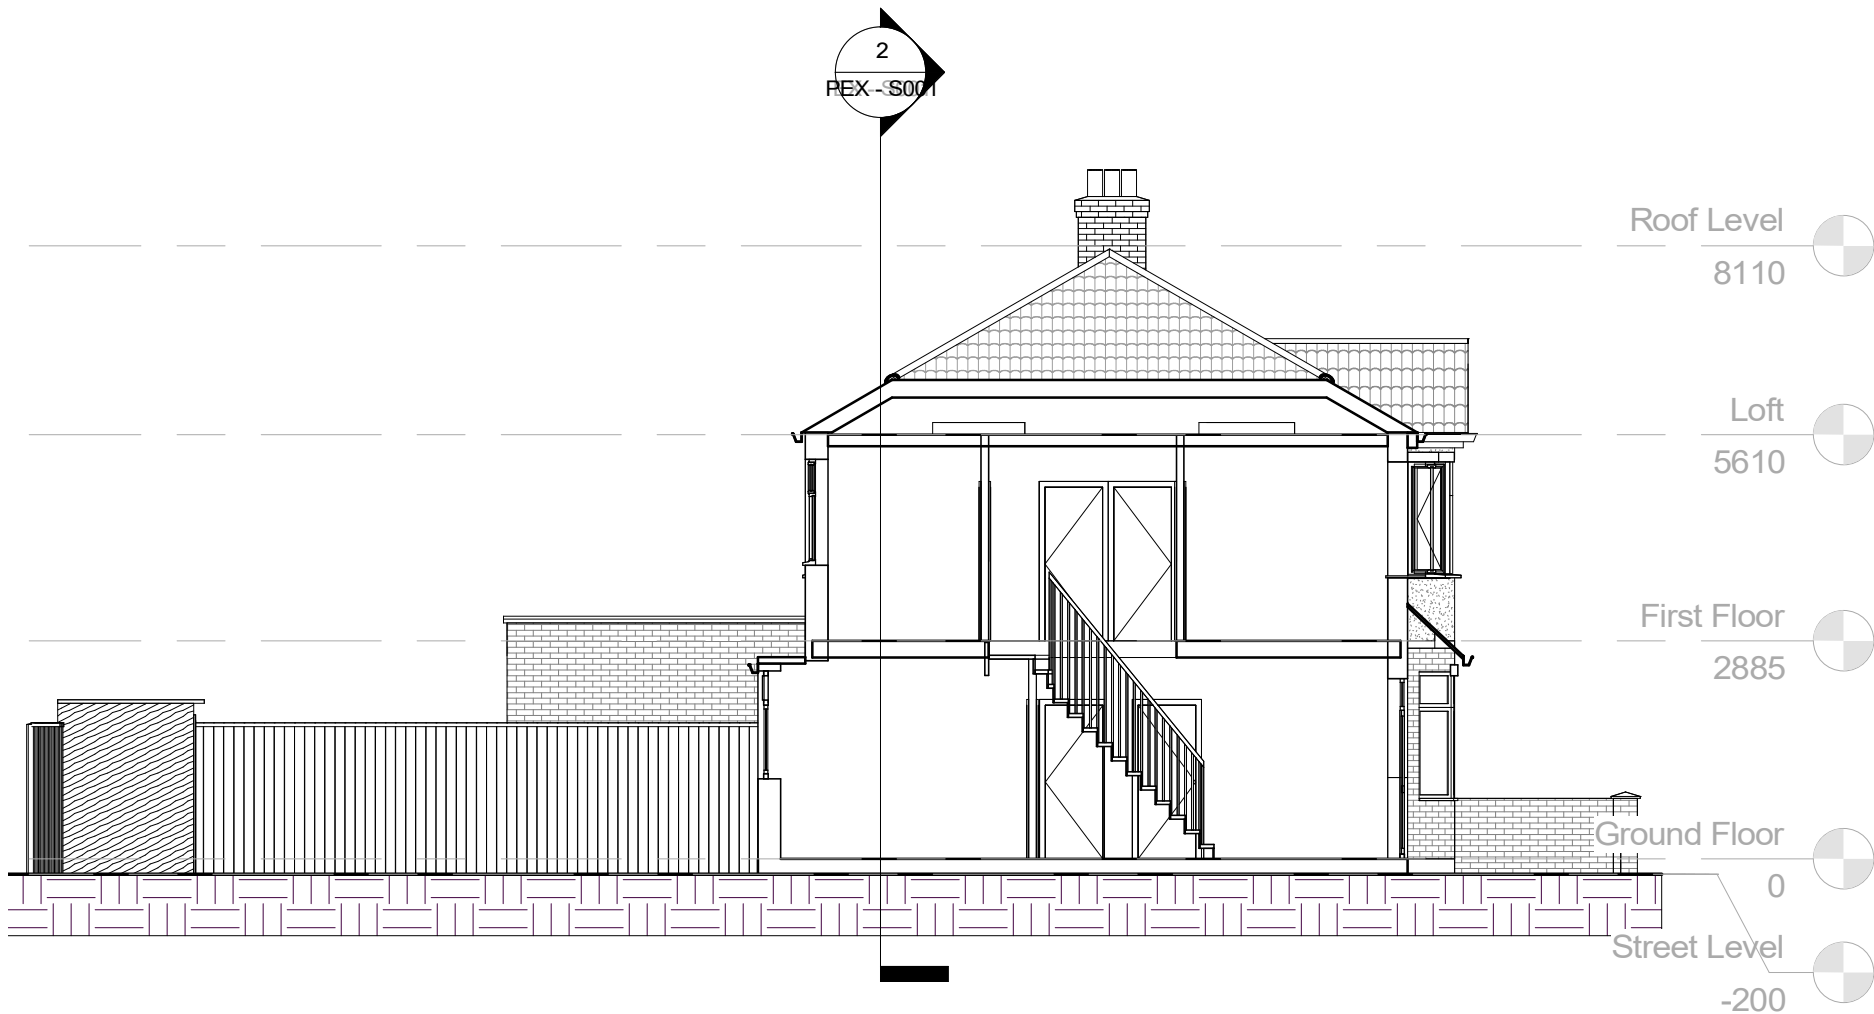

Section 1

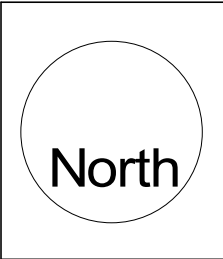


NOTES:
CONTRACTORS MUST VERIFY ALL DIMENSIONS AT THE SITE BEFORE COMENCING ANY WORK.
NO CONSTRUCTION WORK BEFORE BUILDING CONTROL APPROVAL AND STRUCTURAL ENGINEER CONFIRMATION.
ANY DISCREPANCIES TO BE REPORTED TO GRIDKUNE.
ALL DRAWINGS ARE TO BE READ IN CONJUNCTION WITH ALL RELEVANT DRAWINGS AND SPECIFICATIONS.

Rev	Description	Date

PROJECT TITLE		
56 Park View Road. London N17 9AX		
Date	Project number	DRWAING NUMBER
28/07/22	6001	PEX - S001



DRAWING TITLE	
Pre Existing Sections	
CLIENT	
Mr Nigel Forde	
Scale (@ A3)	Drawn by
1 : 100	Cheski



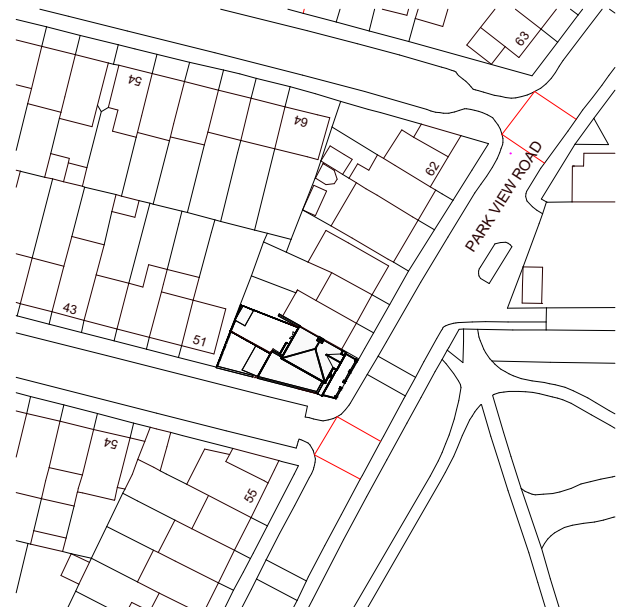

Property Boundary

Property Area 198m²

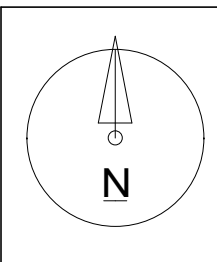 

NOTES:
CONTRACTORS MUST VERIFY ALL DIMENSIONS
AT THE
SITE BEFORE COMMENCING ANY WORK.

NO CONSTRUCTION WORK BEFORE BUILDING
CONTROL
APPROVAL AND STRUCTURAL ENGINEER
CONFIRMATION.

ANY DISCREPANCIES TO BE REPORTED TO
GRIDKUNE.
ALL DRAWINGS ARE TO BE READ IN
CONJUNCTION WITH
ALL RELEVANT DRAWINGS AND
SPECIFICATIONS.

Rev	Description	Date

PROJECT TITLE

56 Park View Road. London N17 9AX

Date
28/07/22

Project number
6001

DRWAING NUMBER
PEX- L001

DRAWING TITLE

Pre Existing Os Map and Location Plan

CLIENT

Mr Nigel Forde

Scale (@ A3)
As indicated

Drawn by
Cheski

