

GENERAL NOTES:
DO NOT SCALE FROM THIS DRAWING
ALL DIMENSIONS TO BE CHECKED ON SITE
ANY OMISSIONS OR DISCREPANCIES TO BE
REPORTED TO THE ARCHITECT IMMEDIATELY
IF IN DOUBT ASK

P1 14.10.22 FOR PLANNING

RK

REV	DATE	NOTES	DR
DRAWING STATUS			

PLANNING

CLIENT
Kyle Ferguson

ARCHITECT

FINKERNAGEL ROSS


Third Floor
Unicom House
221-222 Shoreditch High Street
London E1 6PJ
Tel: 020 7977 5114
info@finkernagelross.com
www.finkernagelross.com

PROJECT
THIRSK COTTAGE
STANHOPE ROAD
HIGHGATE
N6 5DE

DRAWING TITLE

EXISTING FIRST FLOOR PLAN

DRAWN	DR. DATE	CHECKED	CH. DATE
RK	04.10.22	TH	13.10.22
SCALE		SHEET SIZE	
1:100		A3	
DRAWING NO			REVISION

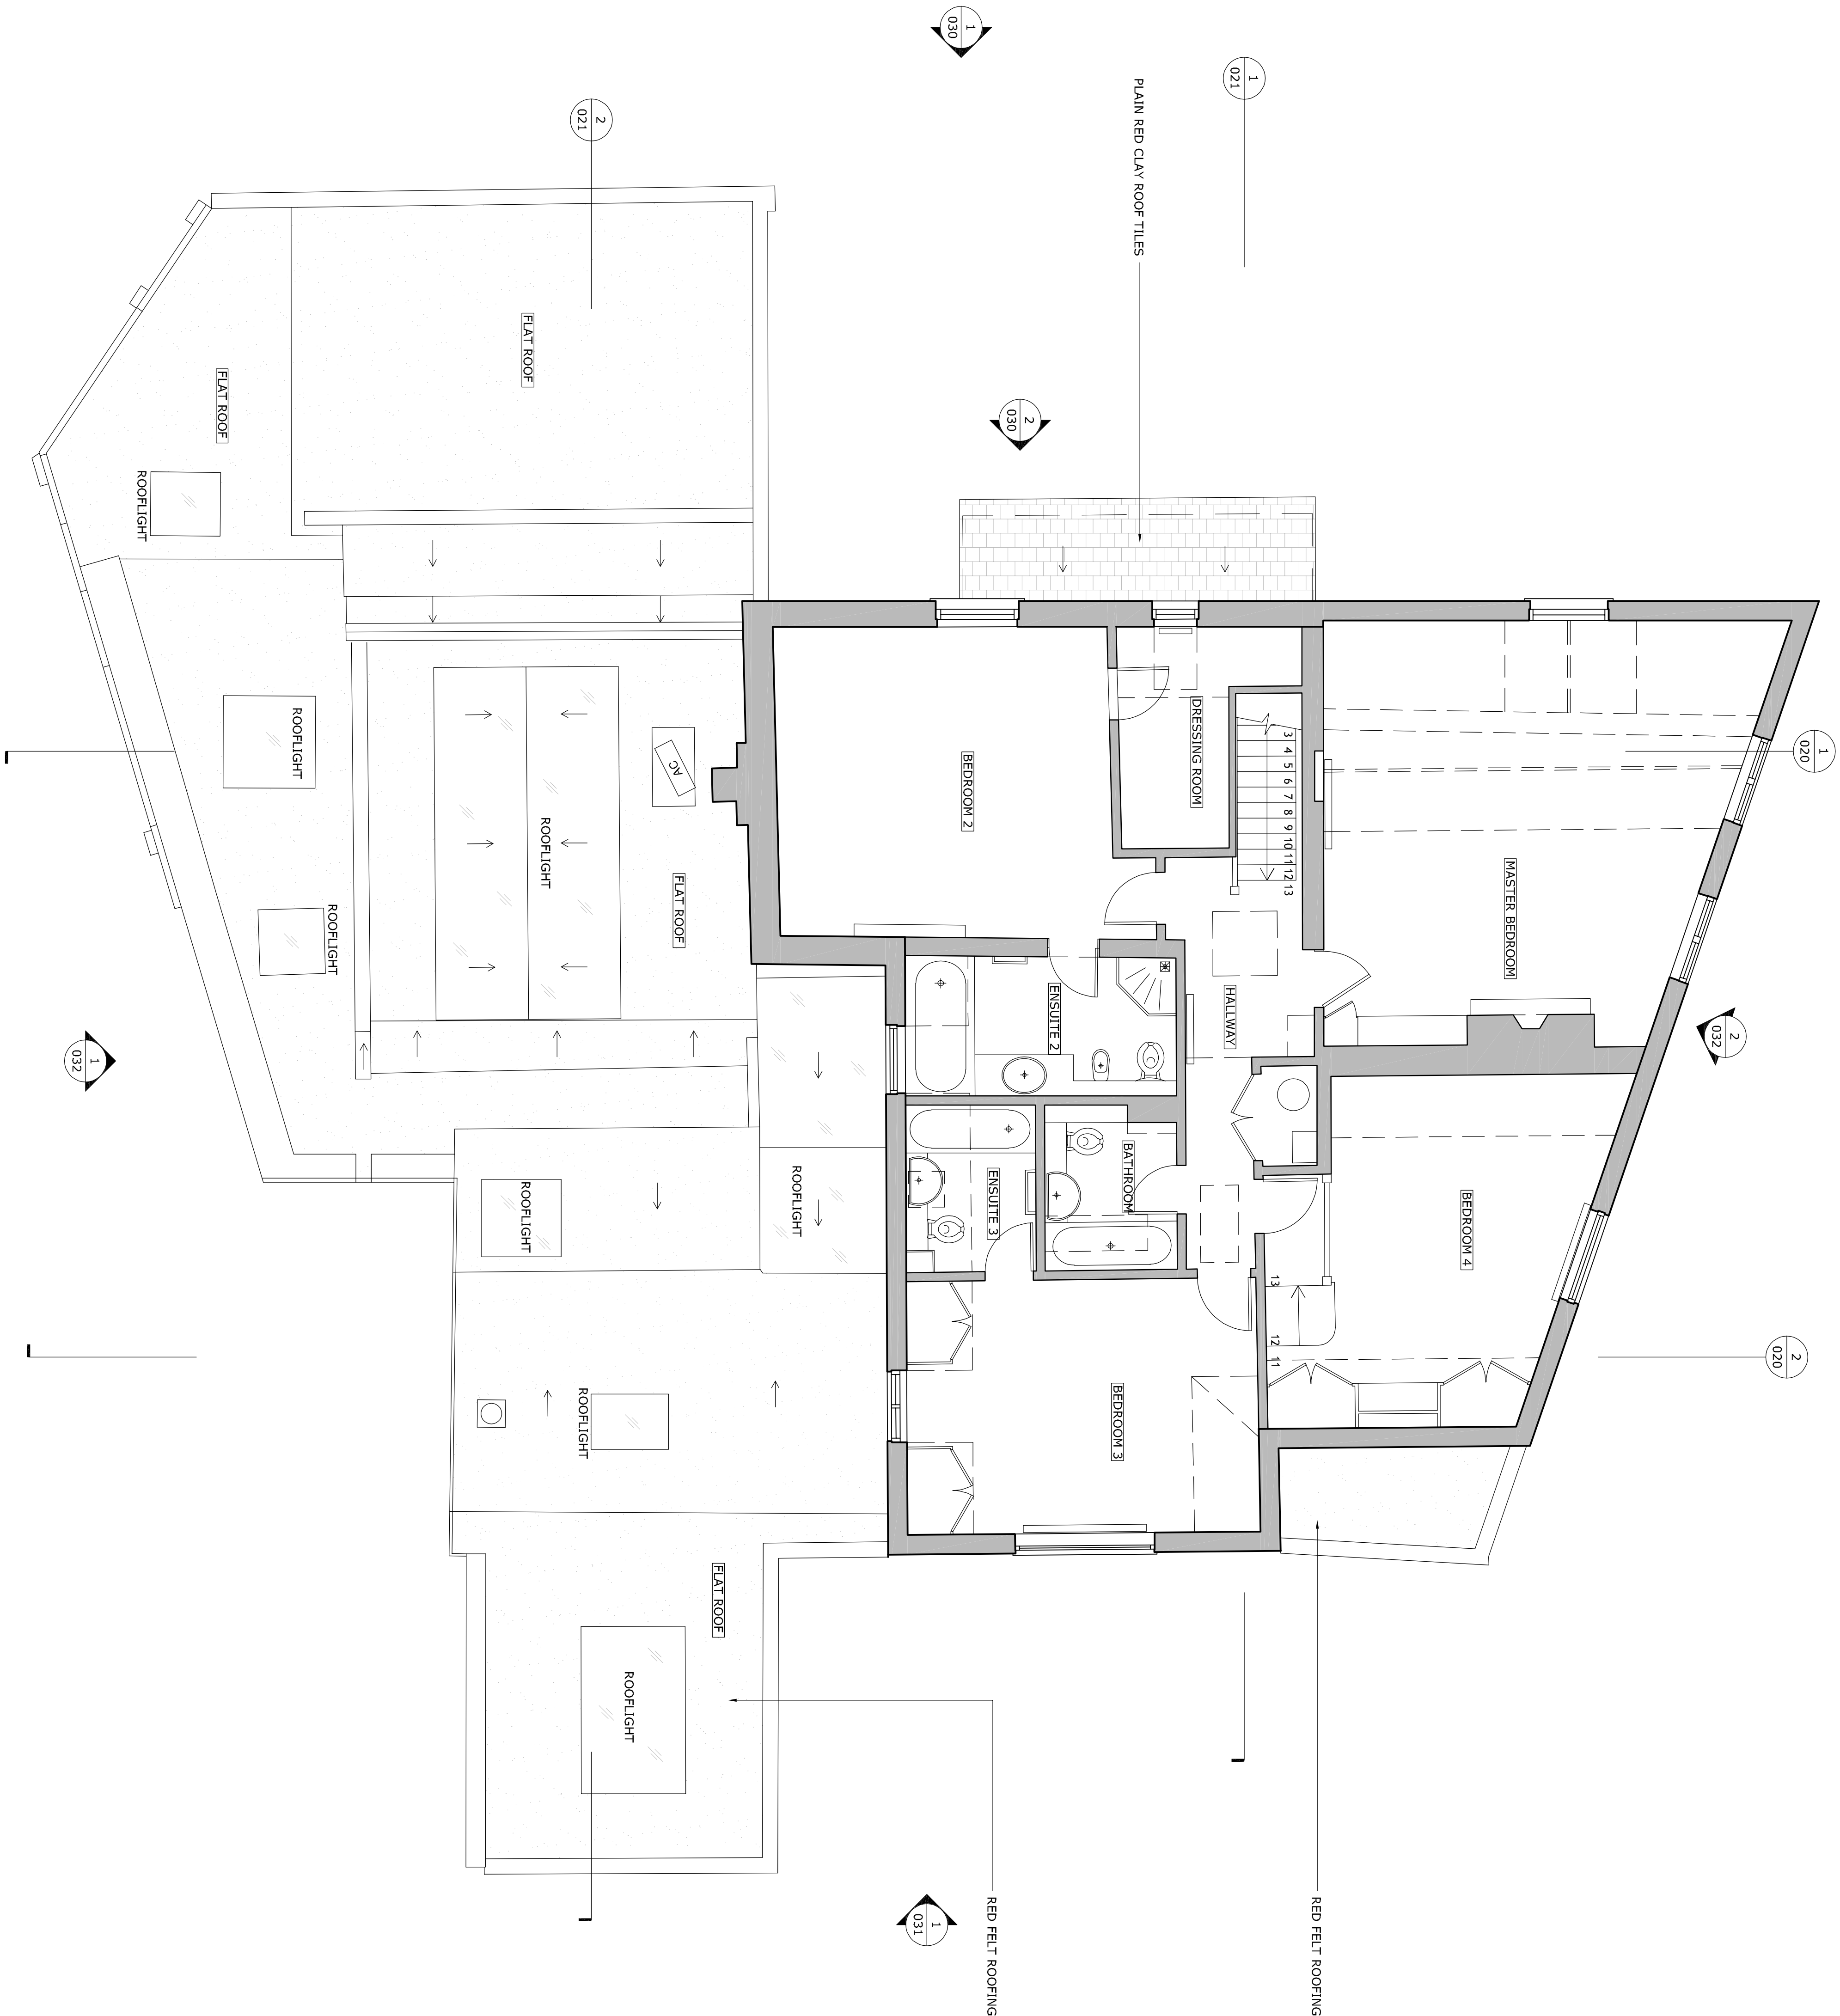

1 EXISTING FIRST FLOOR PLAN
1:50@A1, 1:100@A3