

PROPOSED SCHEDULE OF ACCOMMODATION

GROUND FLOOR

ROOM NAME	AREA (sqm)
ENTRANCE FOYER	7
MAIN WORSHIP HALL	184
FEMALE WC	8.5
MALE WC	5.5
DISABLED WC	3.5
LOBBY	6
OFFICE / BIBLE STUDY	40



GIA	AREA (sqm)
GROUND FLOOR	256.5

NIA	AREA (sqm)
GROUND FLOOR	233.5

TOTAL GIA	AREA (sqm)
ALL FLOORS	301.5

TOTAL NIA	AREA (sqm)
ALL FLOORS	273.5

NOTE: ALL AREAS SCHEDULED ARE MEASURED IN ACCORDANCE TO THE RICS 'CODE OF MEASURING PRACTICE' (6TH EDITION).

 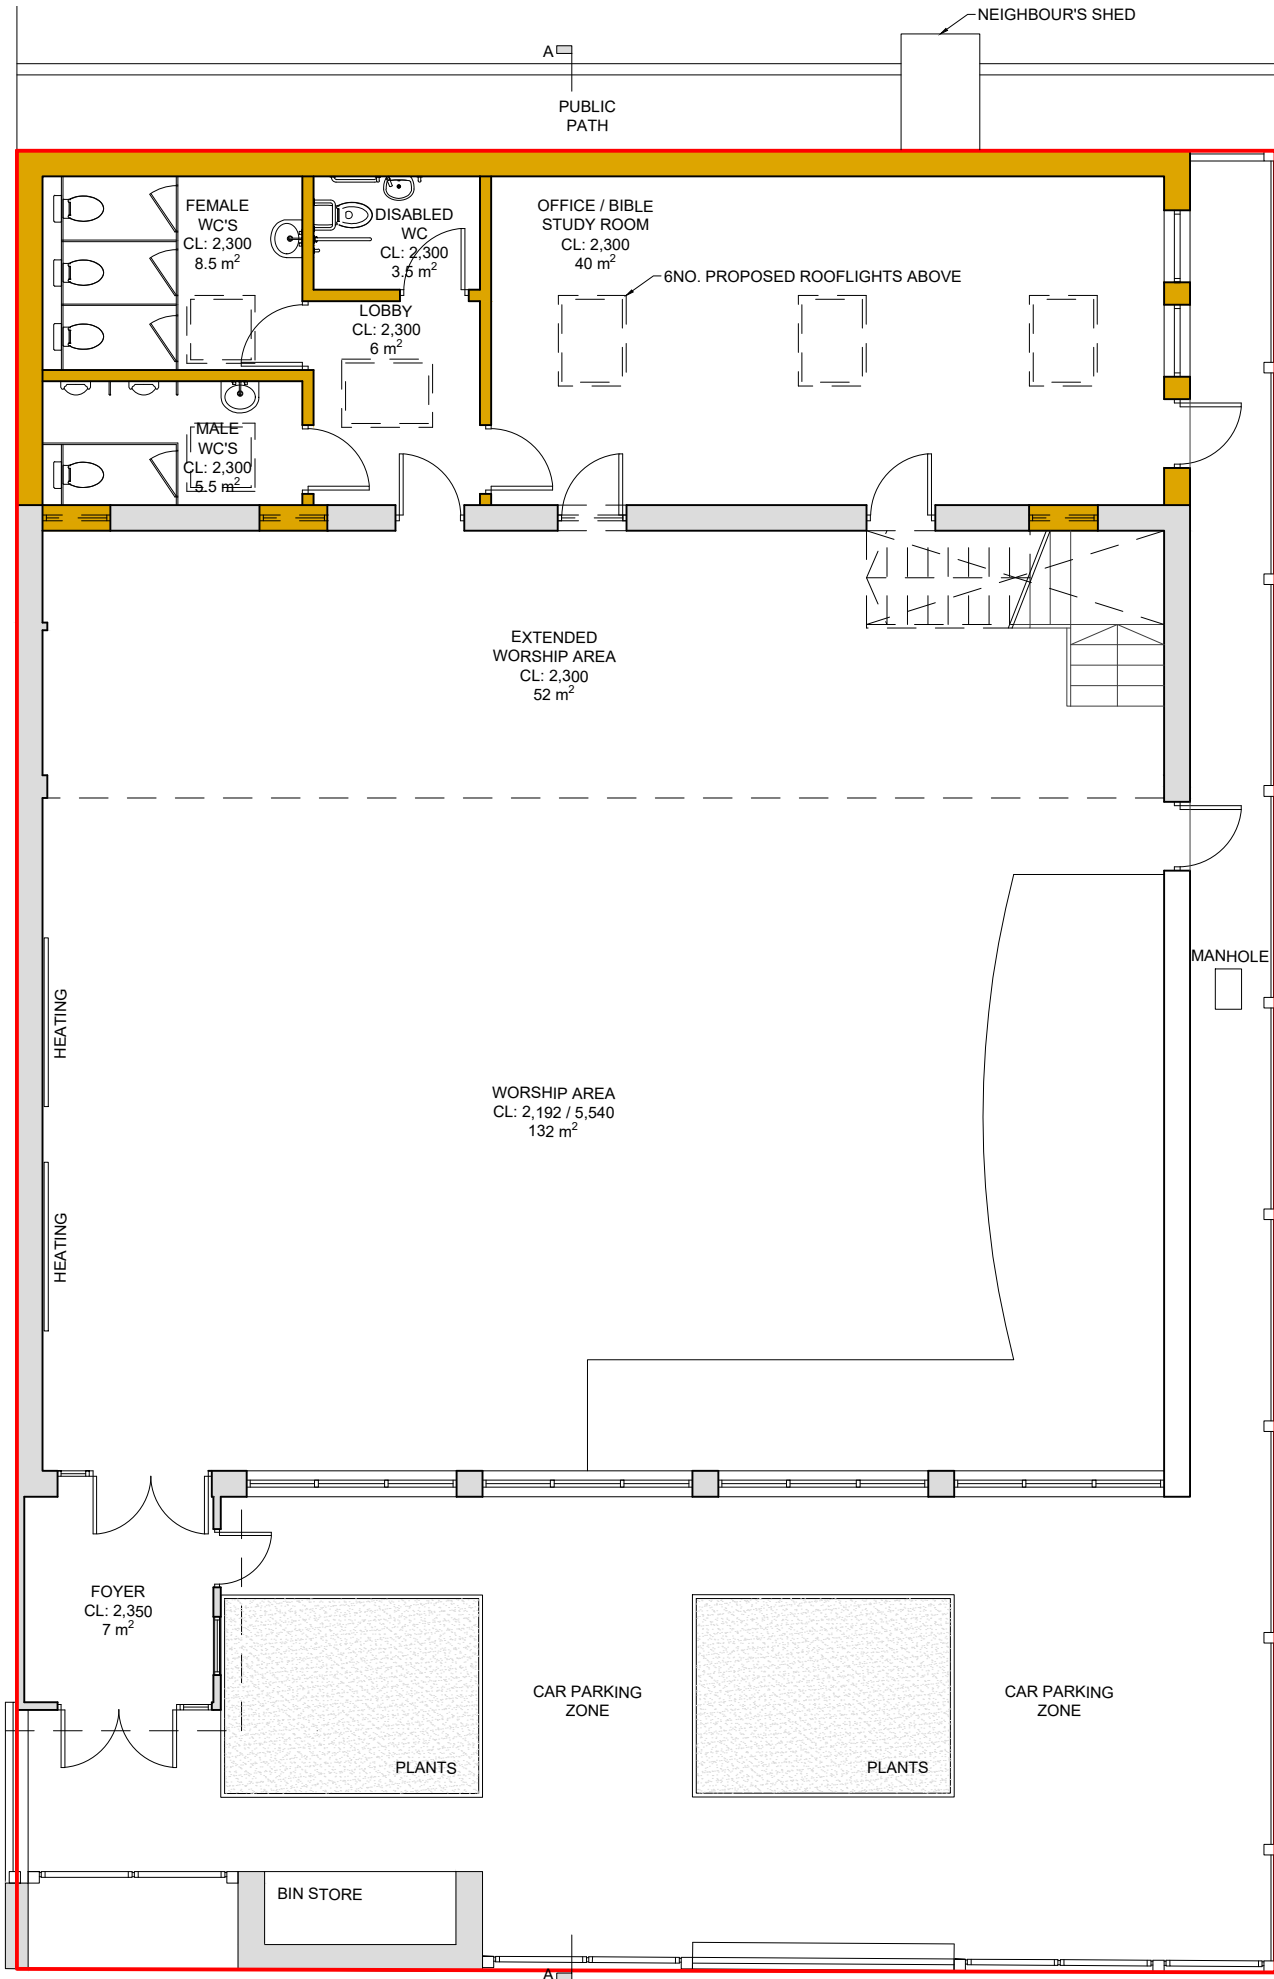

A FOR PLANNING 21.09.2022

REV	DESCRIPTION	BY	CHK
		DATE	DATE

PROJECT			
SINGLE STOREY REAR EXTENSION			
CARMEL CHURCH, 1 LEALAND ROAD			
TOTTENHAM, NI5 6JS			
JOB No.	WORKSTAGE	DWG No.	REV.
PP51	01 - 03	10100	A
CLIENT			
CARMEL ROMANIAN PENTECOSTAL			
CHURCH OF GOD			

DRAWING TITLE			
PROPOSED FLOOR PLANS			
GROUND FLOOR			
SCALE	DATE	DRAWN	CHECKED
1:100	21.09.2022	RK	ST



Property Pastors
Developments
DELIVERING SPACE FOR CHRISTIAN
MINISTRY

Property Pastors Developments is a trading name
of Pario Walls Construction Services Limited. CR:
12381758. VN: 340251348. A: 10 Wellington
Street, Cambridge, England, CB1 1HW. P:
07875550002. E: robert@propertypastors.com

1 PROPOSED GROUND FLOOR PLAN
1:100@A3