

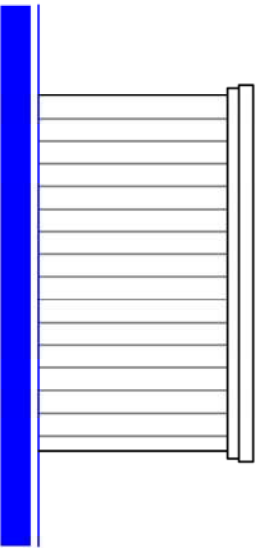



Wood cycle and refuse store

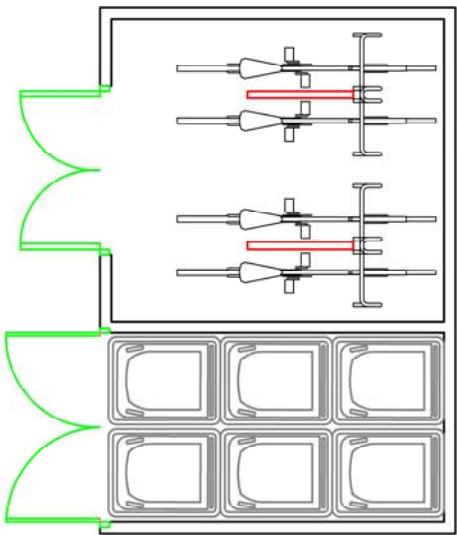

SIDE ELEVATION

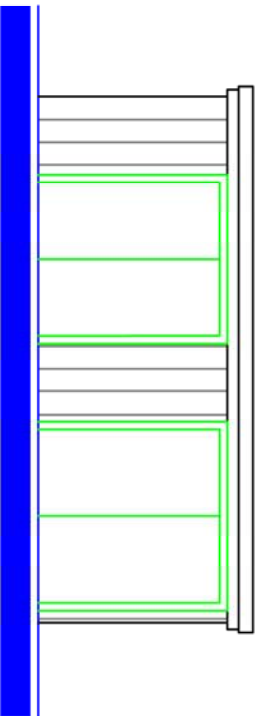

FRONT ELEVATION

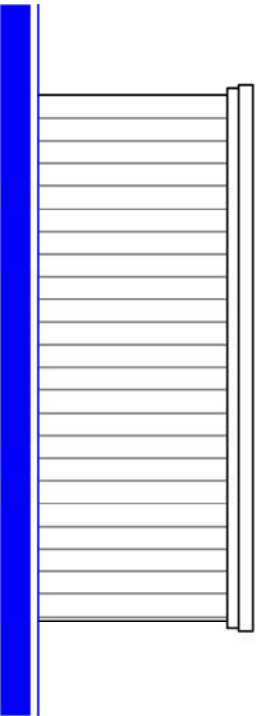

REAR ELEVATION

C - Sill Height
F - Window Height
CH - Ceiling Height
DH - Door Height

PROPOSED CYCLE AND REFUSE STORAGE Client: 21 VARTRY ROAD N15 6PR	AI PLANS info@aiplans.co.uk 020 81501820 NOTES: THE CONTRACTORS ARE TO CHECK ALL DIMENSIONS, DRAIN RUNS AND GENERAL CONDITIONS ON SITE BEFORE WORKS COMMENCE. ALL WORKS ARE TO BE CARRIED OUT IN ACCORDANCE WITH CURRENT BUILDING REGULATIONS, BRITISH STANDARDS, CODE OF PRACTICE AND LOCAL AUTHORITY REQUIREMENTS.	Drawn By C.S.B Dwg No VR.21.PR.500 Date 21.09.2022 Scale 1:50 @A3 Rev
--	--	---