




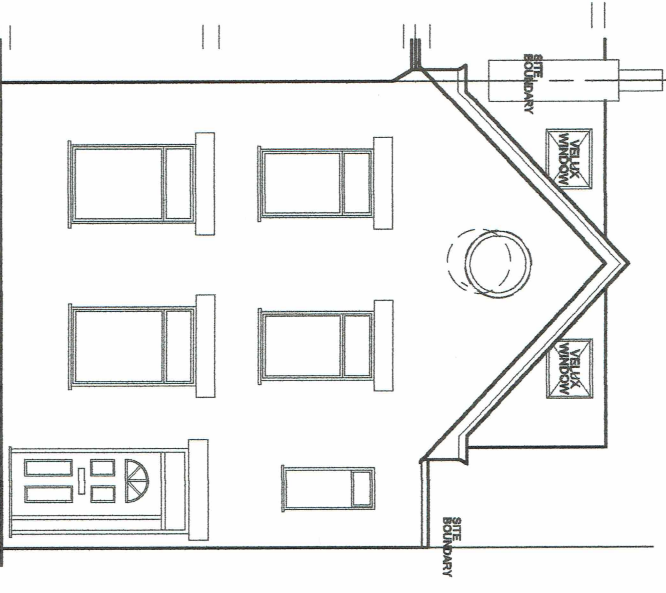


FRONT ELEVATION (EXISTING/PROPOSED)

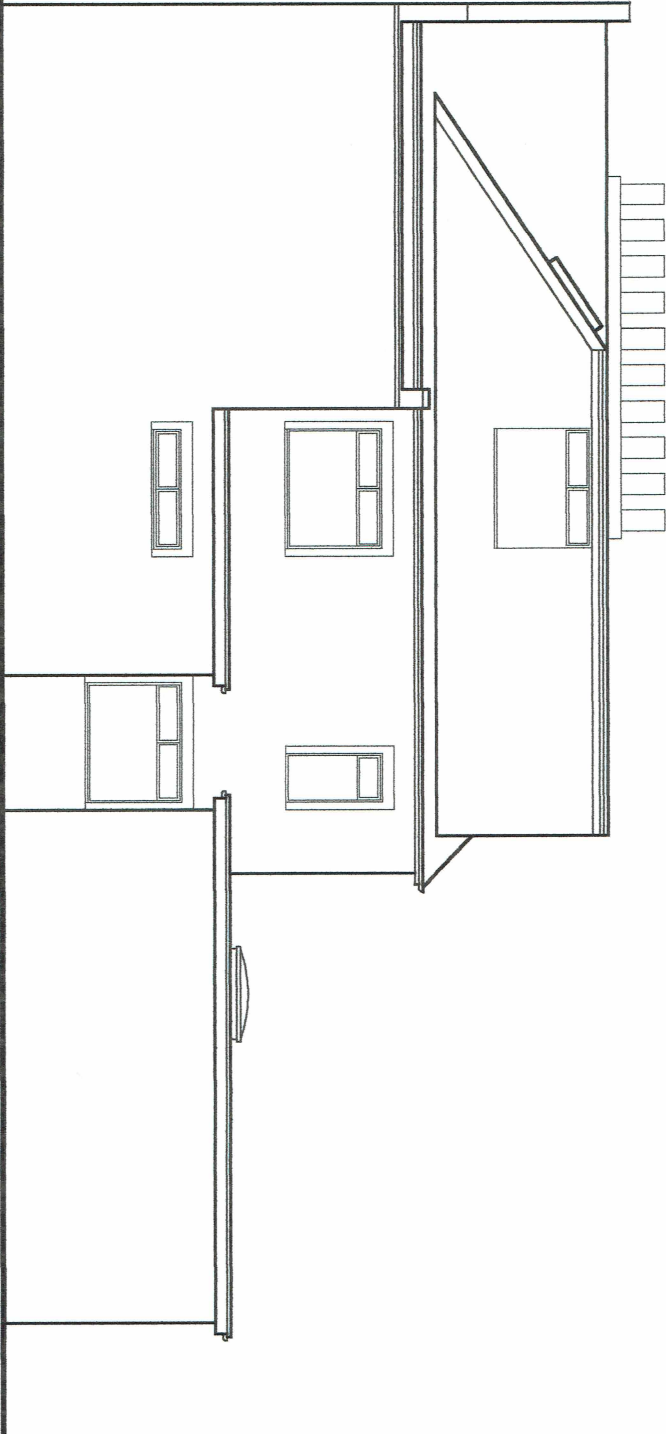


SIDE ELEVATION (PROPOSED)

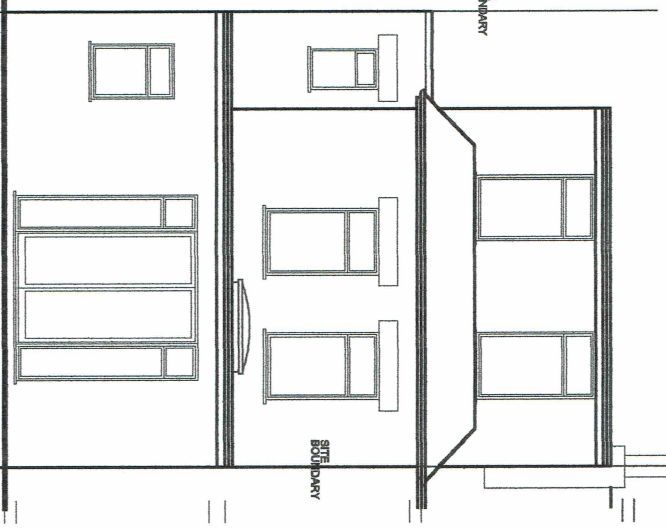


REAR ELEVATION (PROPOSED)

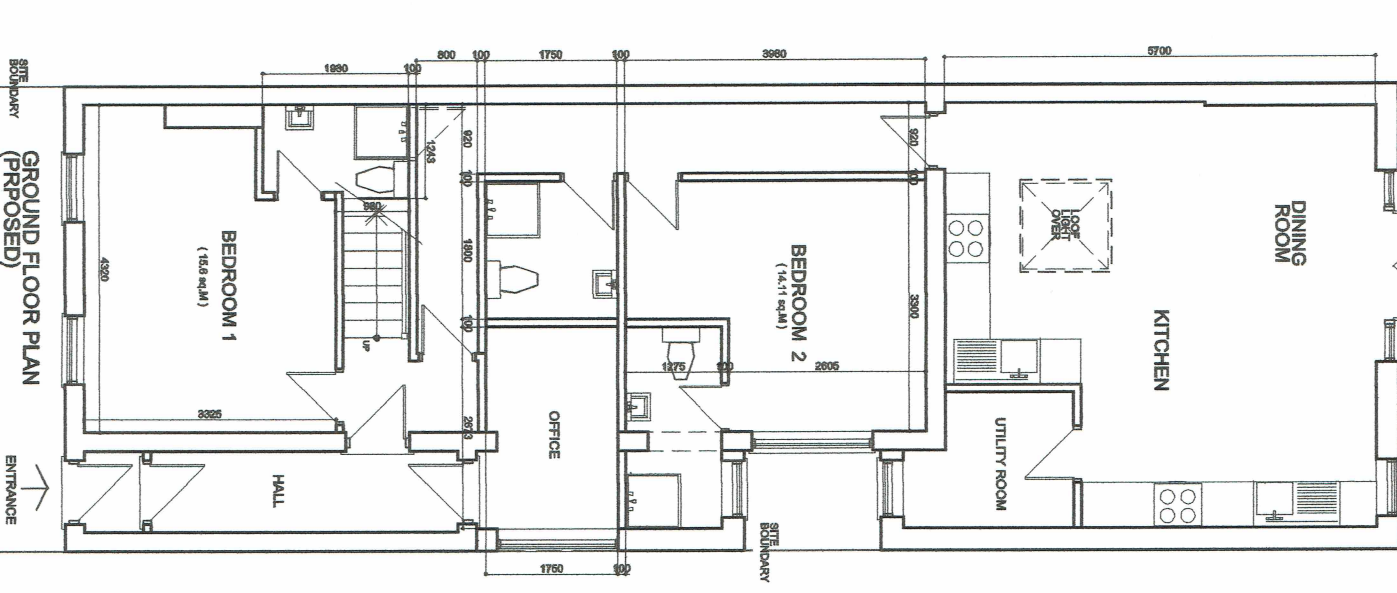

GROUND FLOOR PLAN (PROPOSED)

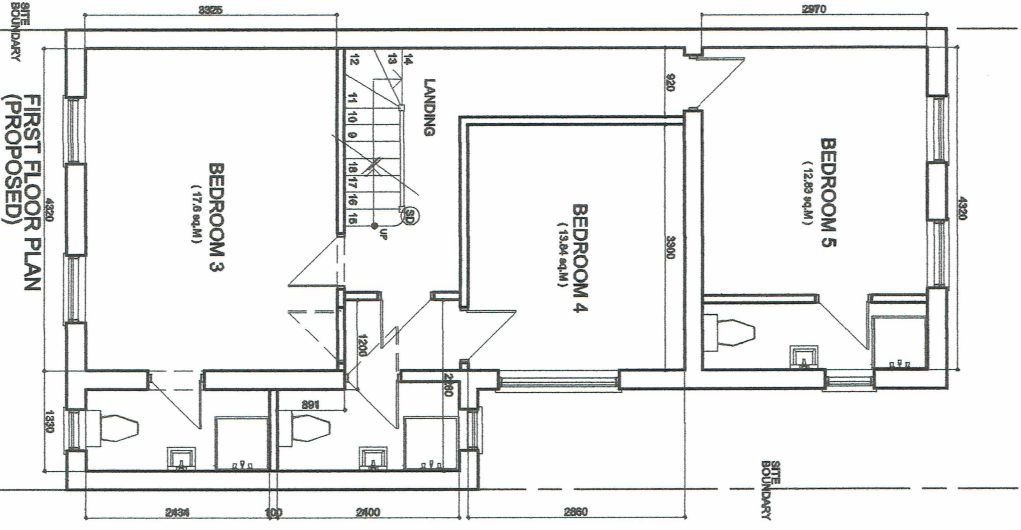

FIRST FLOOR PLAN (PROPOSED)

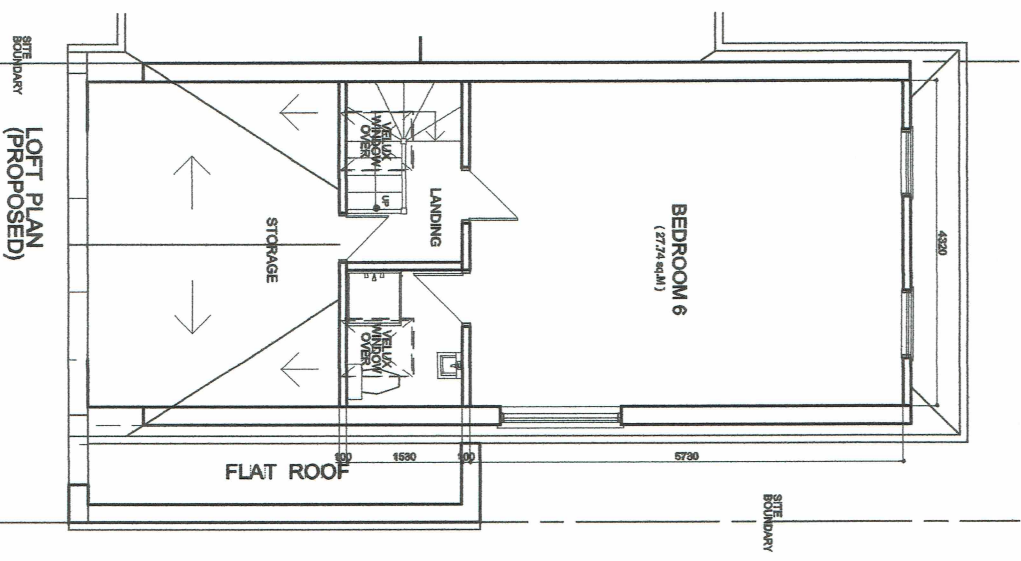

LOFT PLAN (PROPOSED)

SCALE 0 0.5 1 2 5 M

PROPOSED SUPPORTED HOUSING
1 TILSON ROAD, LONDON, N17
1: 50 @A1, 100 @A3
DRAWING No: TR 302
DATE : JUNE 2022
Copyright © 2022 ARCHITECT 002 8205 2202