



PLANNING

- GENERAL NOTES:
- 1. Do not scale from this drawing.
 - 2. The Contractor is to check all dimensions on site. All dimensions must be checked and all discrepancies immediately verified by the Architect.
 - 3. All dimensions in millimetres unless otherwise stated.
 - 4. The Copyright of this drawing belongs to Virginia Barbisan. No reproduction without permission.
 - 5. These drawings must be read in conjunction with both the project specification and the all drawings and specifications of Structural Engineer & M+E.

 


1
03 PROPOSED SOUTH ELEVATION
Scale 1:100

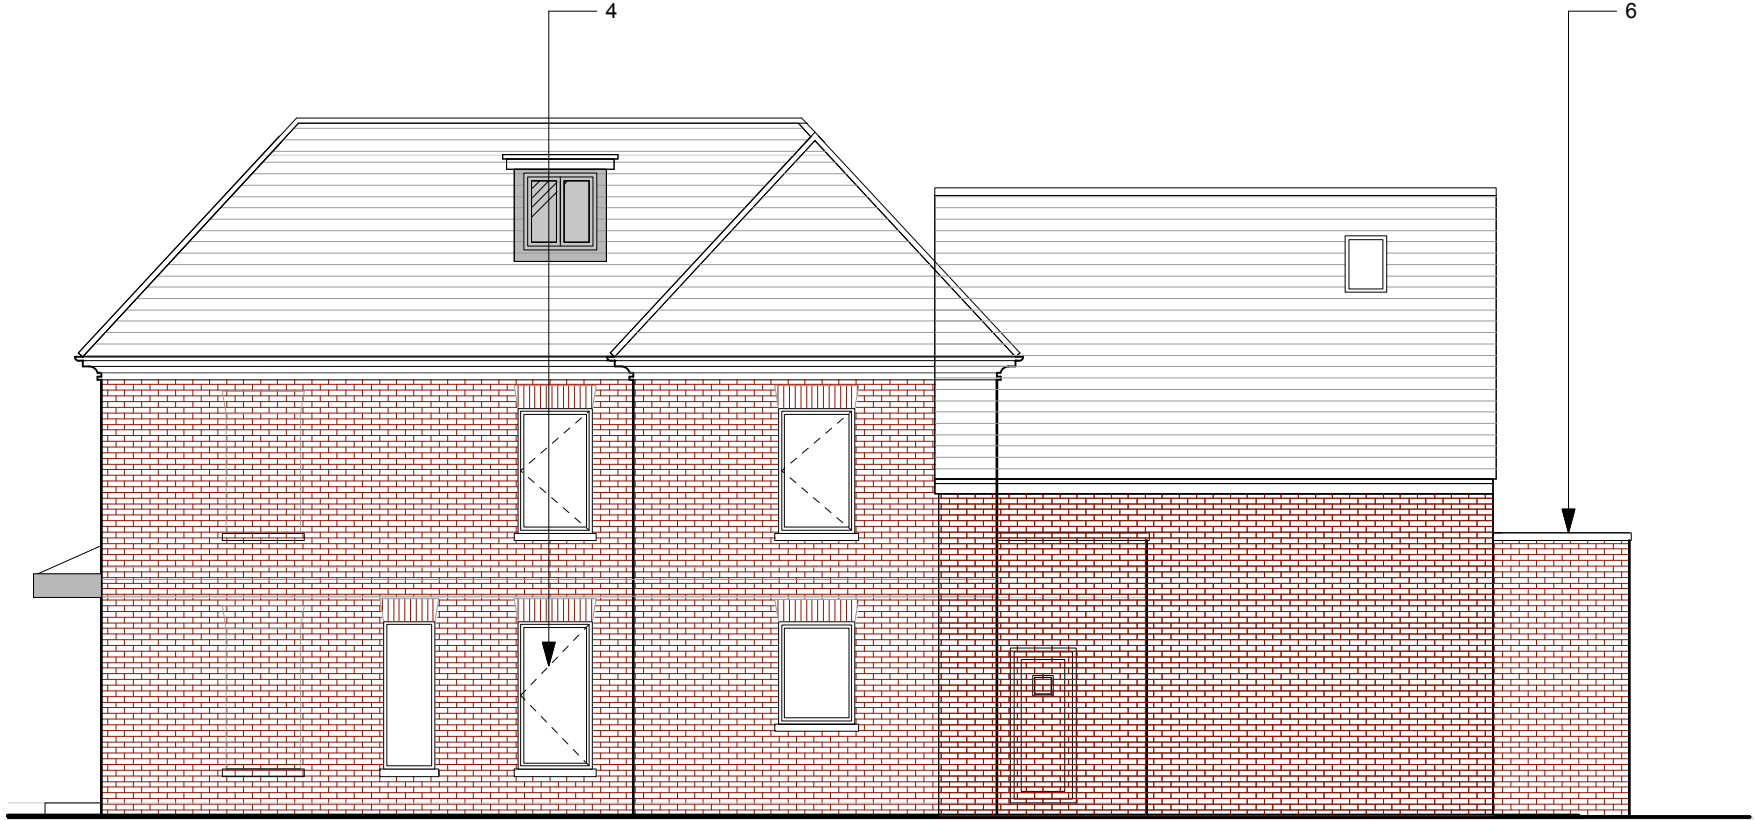

2
03 PROPOSED EAST ELEVATION
Scale 1:100



3
03 PROPOSED NORTH ELEVATION
Scale 1:100

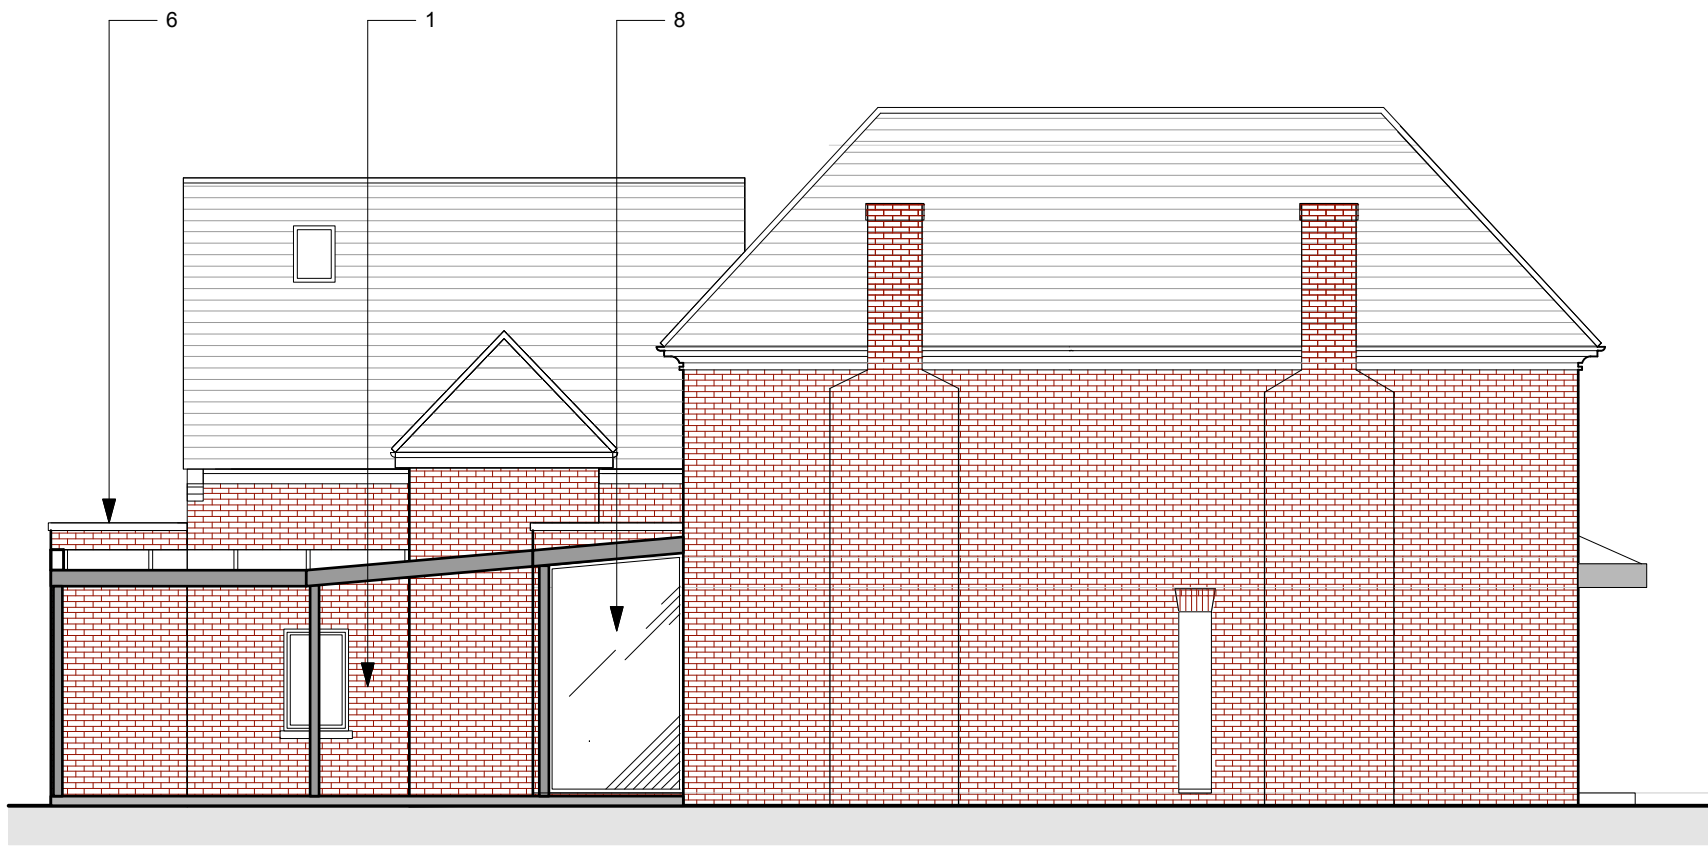

4
03 PROPOSED WEST ELEVATION
Scale 1:100

- KEY
- 1. Brickwork to match existing
 - 2. White painted render
 - 3. Grey oak front door & frame with canopy over
 - 4. Dark grey p.c. aluminium windows and doors
 - 5. Glazed annex link
 - 6. Parapet coping & grey single ply membrane roofing
 - 7. Glazed roof to aluminium framed canopy
 - 8. Fully glazed extension