

PROPOSED SCHEDULE OF ACCOMMODATION

FIRST FLOOR

ROOM NAME	AREA (sqm)
STORE	10.6
SHOWER ROOM	4.2
STORE	6.3
CORRIDOR	10.7
PASTOR'S OFFICE	6.5



GIA AREA (sqm)

FIRST FLOOR	45
-------------	----

NIA AREA (sqm)

FIRST FLOOR	40
-------------	----

NOTE: ALL AREAS SCHEDULED ARE MEASURED IN ACCORDANCE TO THE RICS 'CODE OF MEASURING PRACTICE' (6TH EDITION).

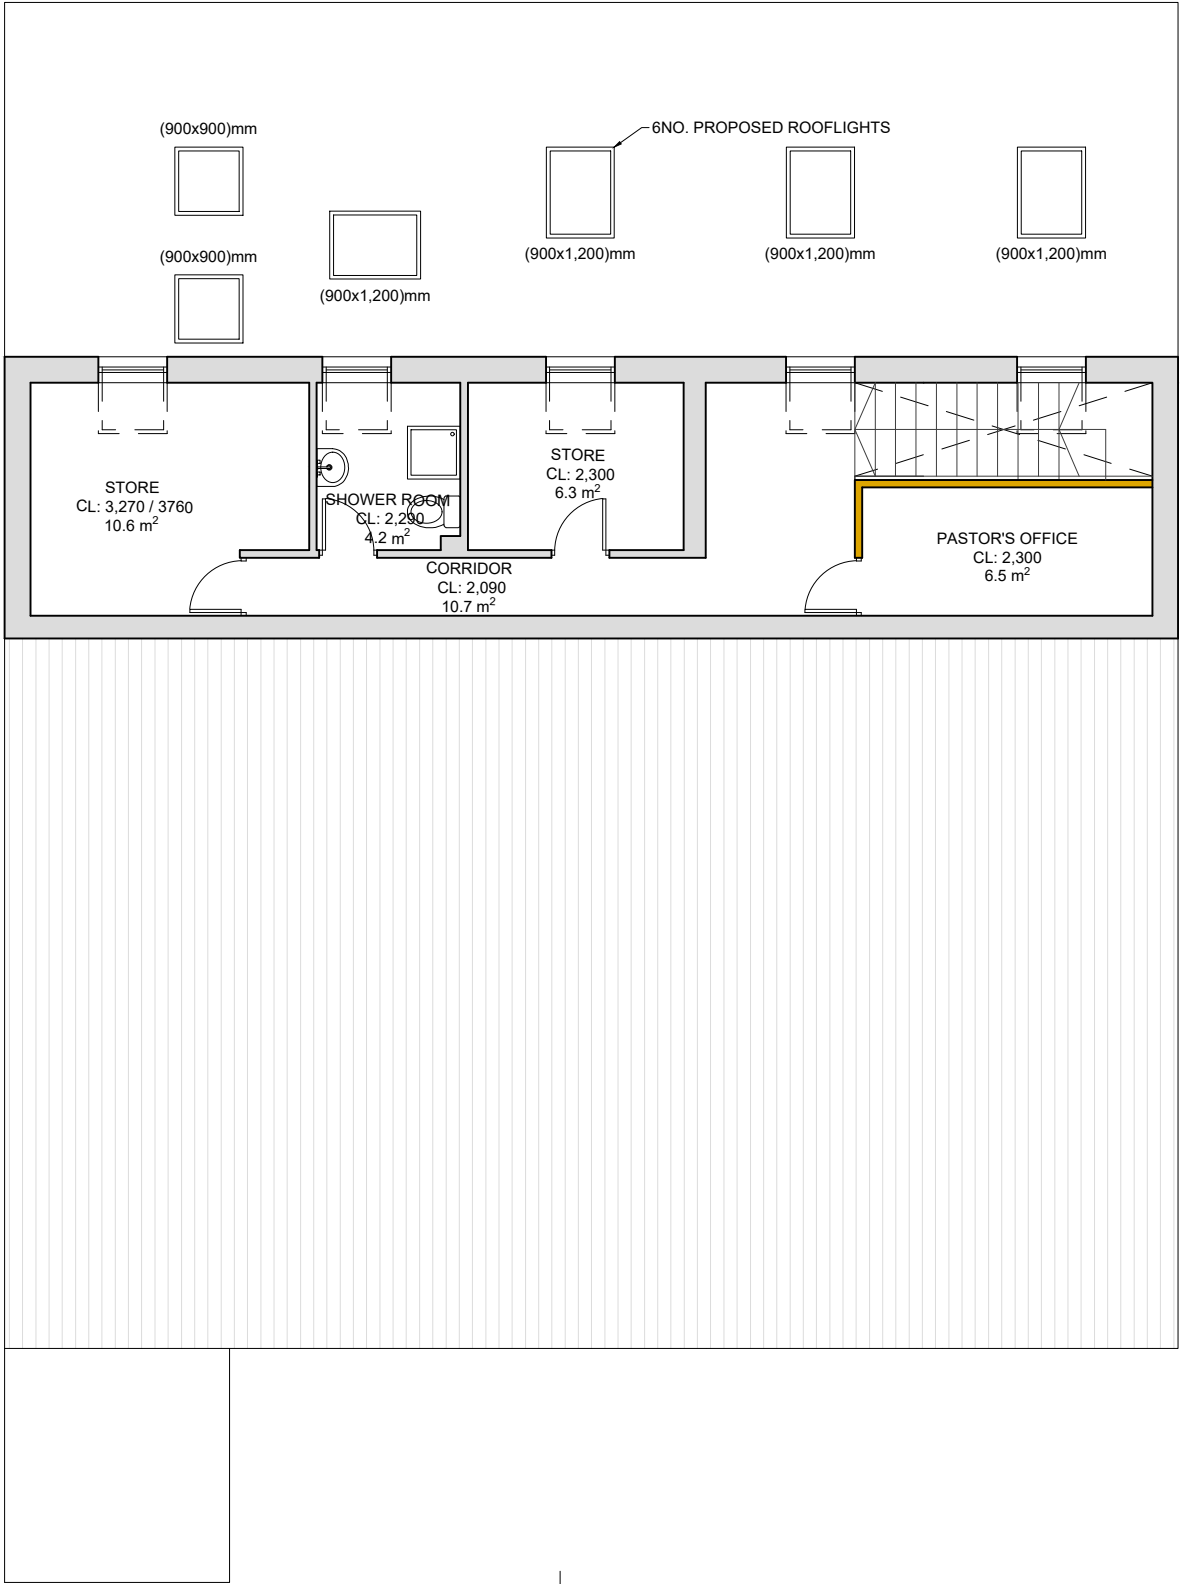 

1 PROPOSED FIRST FLOOR PLAN
1:100@A3

A FOR PLANNING 21.09.2022

REV	DESCRIPTION	BY DATE	CHK DATE
-----	-------------	------------	-------------

PROJECT

SINGLE STOREY REAR EXTENSION
CARMEL CHURCH, 1 LEALAND ROAD
TOTTENHAM, NI5 6JS

JOB No.	WORKSTAGE	DWG No.	REV.
PP51	01 - 03	10101	A

CLIENT

CARMEL ROMANIAN PENTECOSTAL
CHURCH OF GOD

DRAWING TITLE

PROPOSED FLOOR PLANS
FIRST FLOOR

SCALE	DATE	DRAWN	CHECKED
1:100	21.09.2022	RK	ST



Property Pastors
Developments
DELIVERING SPACE FOR CHRISTIAN
MINISTRY

Property Pastors Developments is a trading name
of Pario Walls Construction Services Limited. CR:
12381758. VN: 340251348. A: 10 Wellington
Street, Cambridge, England, CB1 1HW. P:
07875550002. E: robert@propertypastors.com