


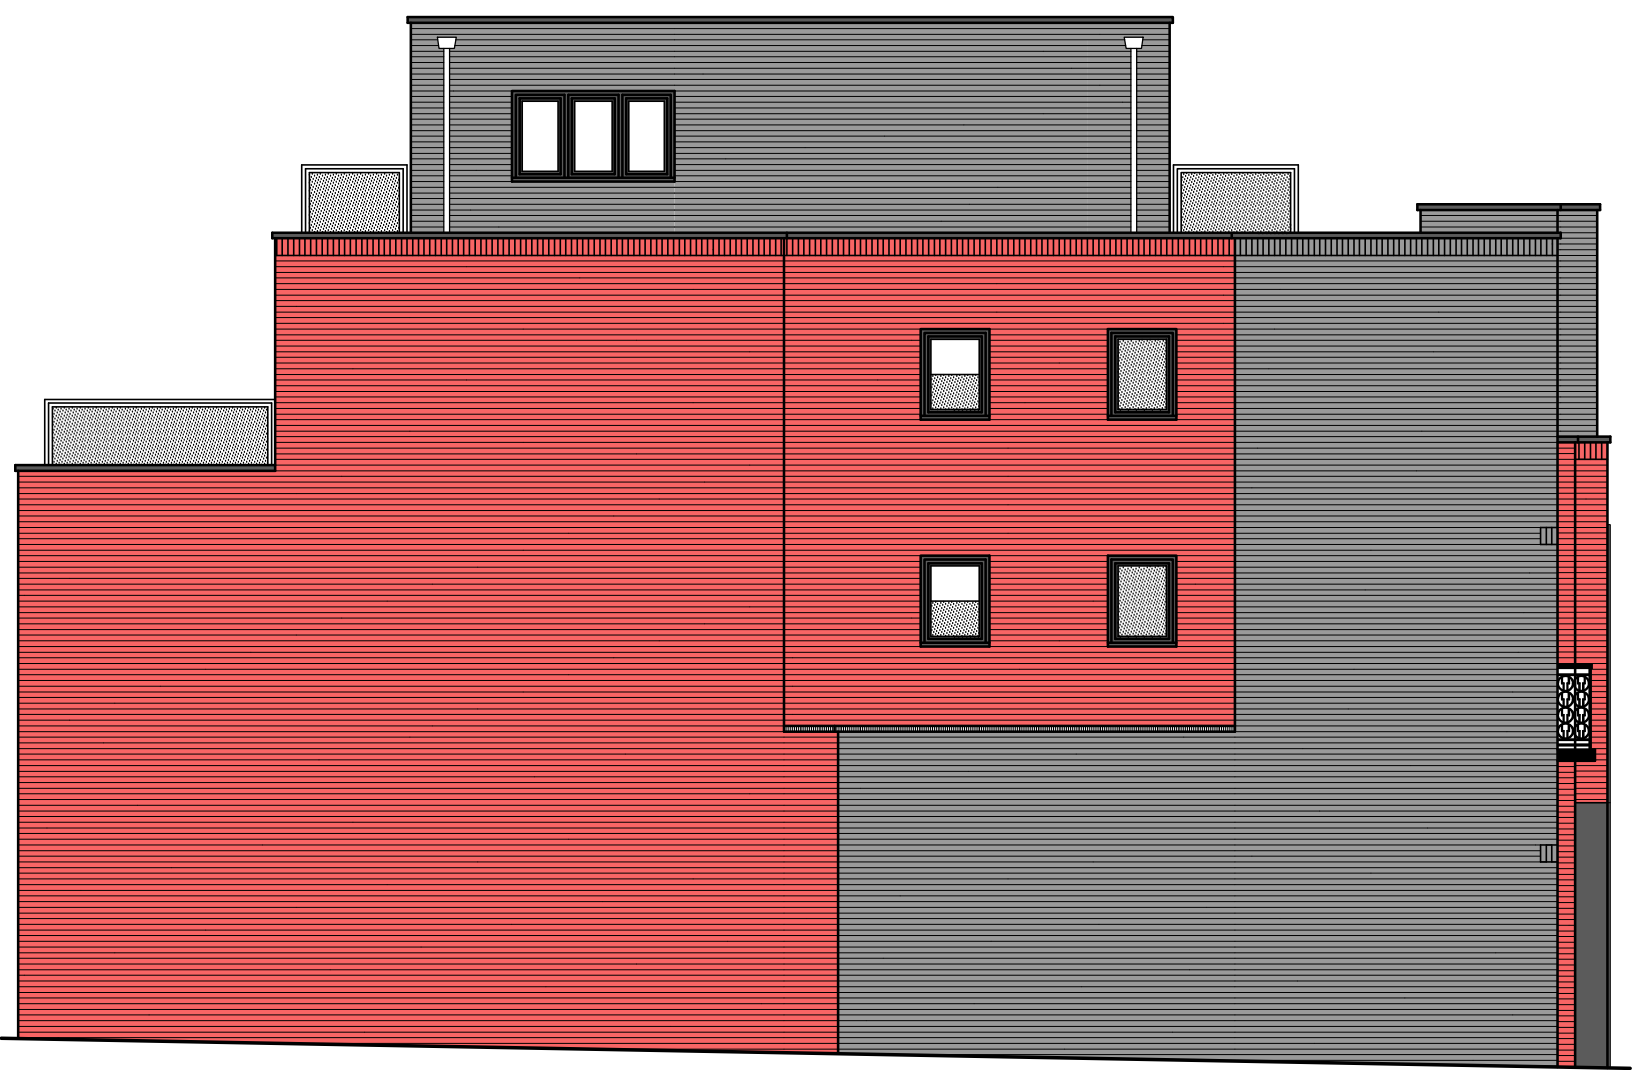

Proposed North West Elevation.



Proposed North East Elevation.



Proposed South West Elevation.



Proposed South East Elevation.

NOTES:

C	External materials revised.	16.11.20.
B	Additional obscure glazing added.	11.11.20.
A	Minor update.	20.10.20.
rev.	description	date

Project:

33-35 Crouch End Hill,
London,
N8 8DH.

JKA

DEVELOPMENT
CONSULTANTS LTD

8 BRICKYARD LANE
REED
NEAR ROYSTON
HERTFORDSHIRE
SG8 8BE
TEL : 01763 847221

Drawing Title:

Proposed
Elevations.

Scale: 1 : 100 @ A1

Drawing No: 732/P/01

revisions						
A	B	C				



A	External materials revised.	16.11.20.
rev.	description	date



Project:


33-35 Crouch End Hill,
London,
N8 8DH.

Drawing Title:


Proposed North
West
Elevation.

Scale:		:	50	@	A	
Drawing No: 732/P/02						
revisions						
A						

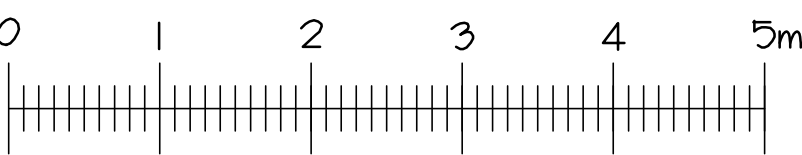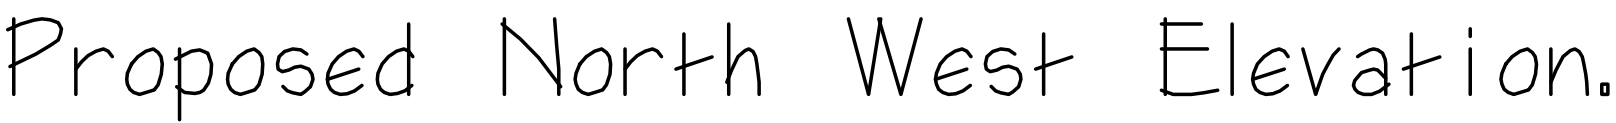

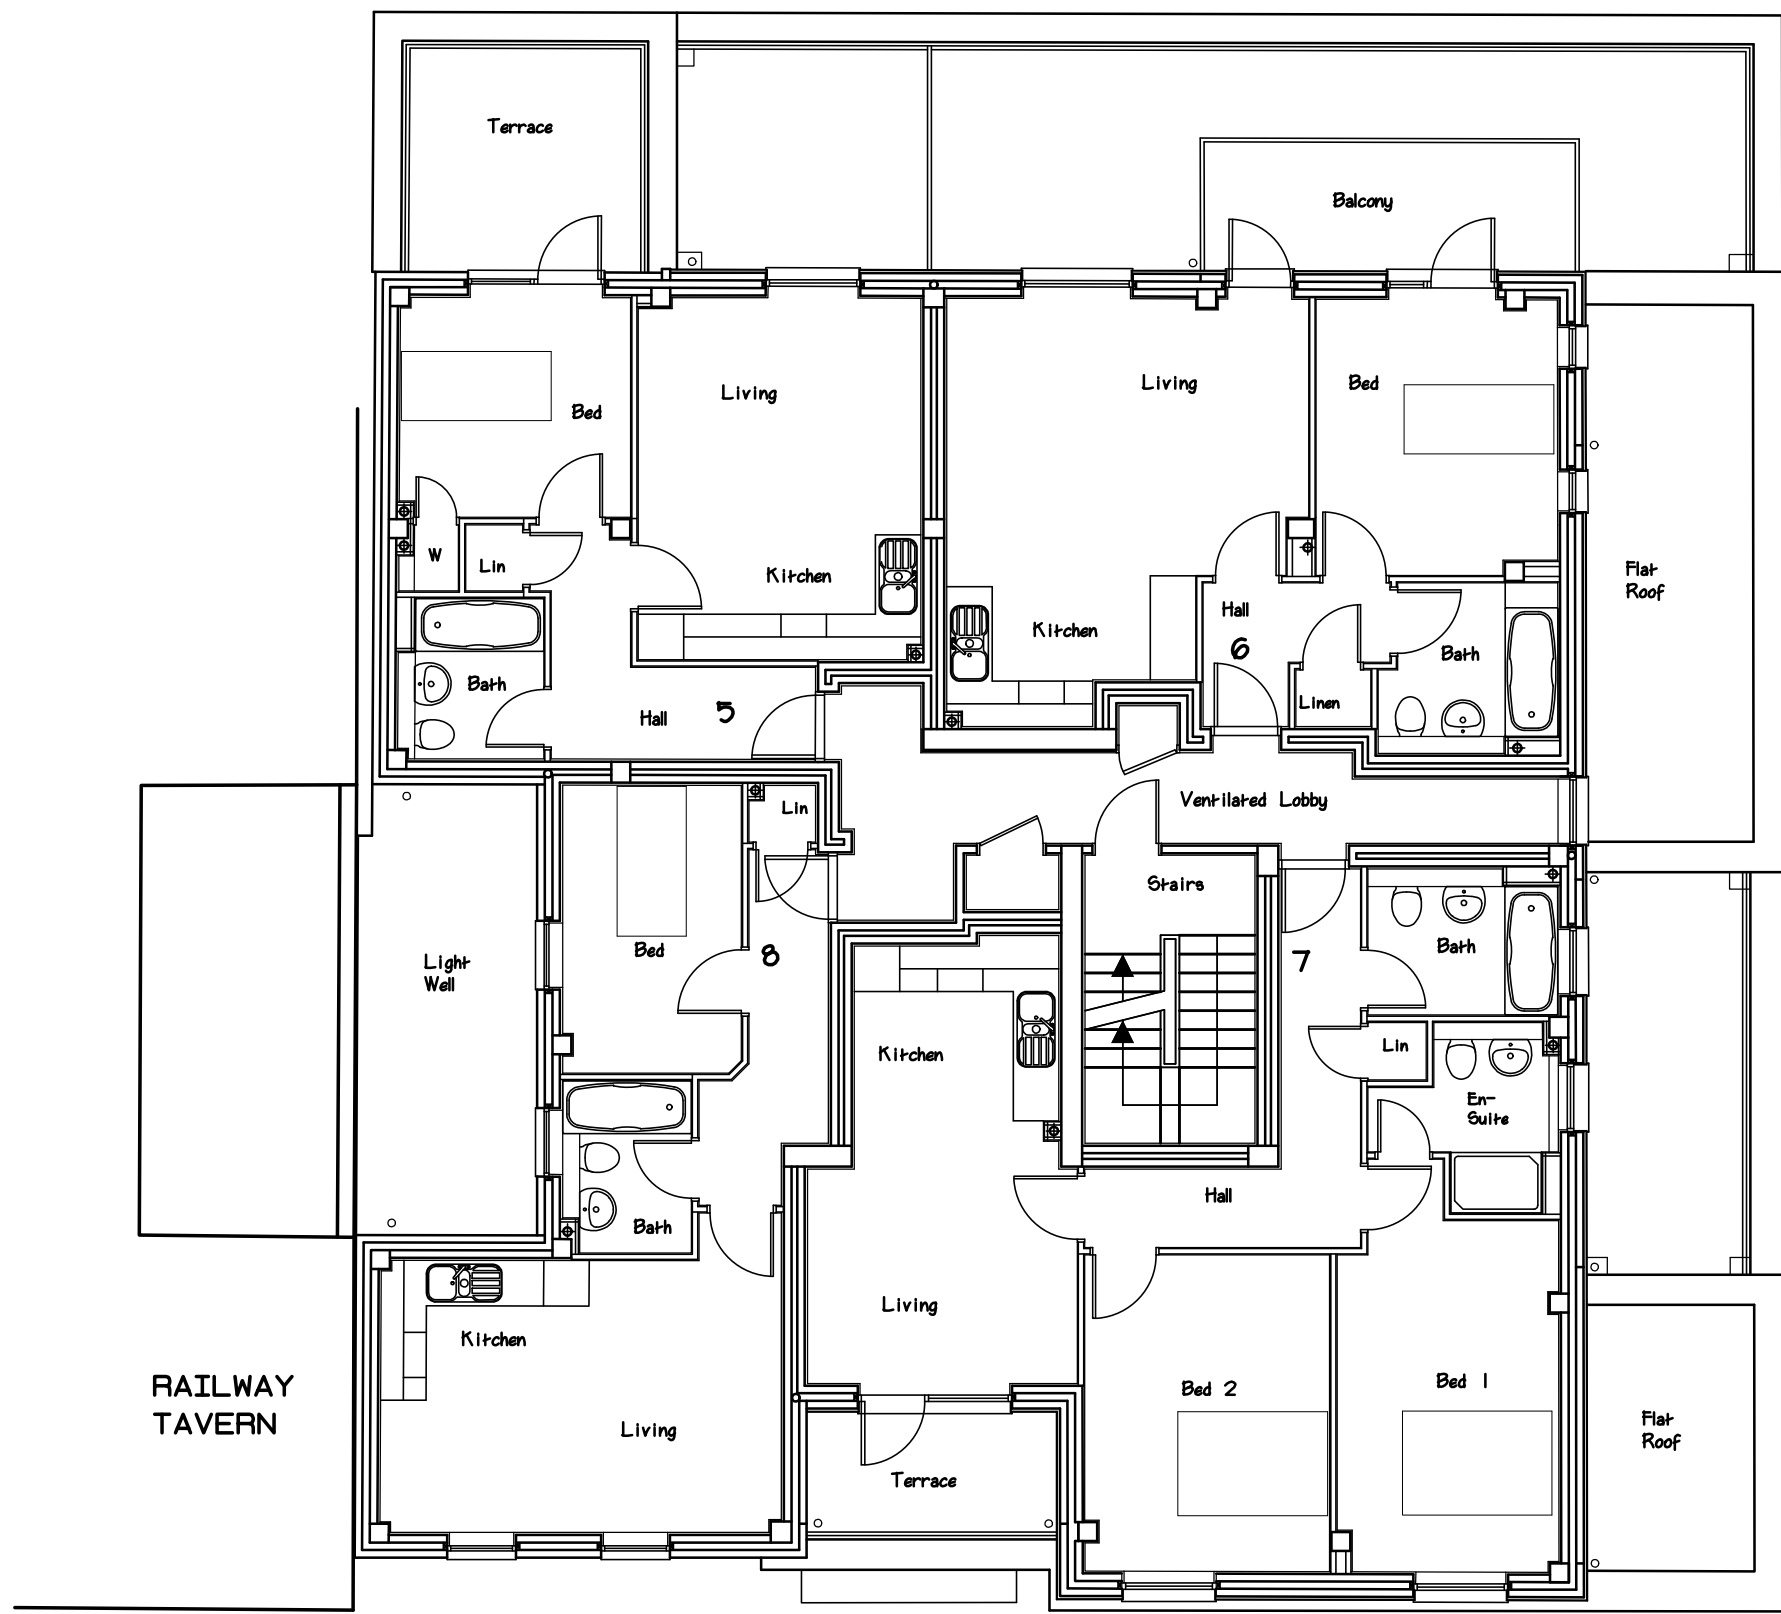


Second Floor
Layout.

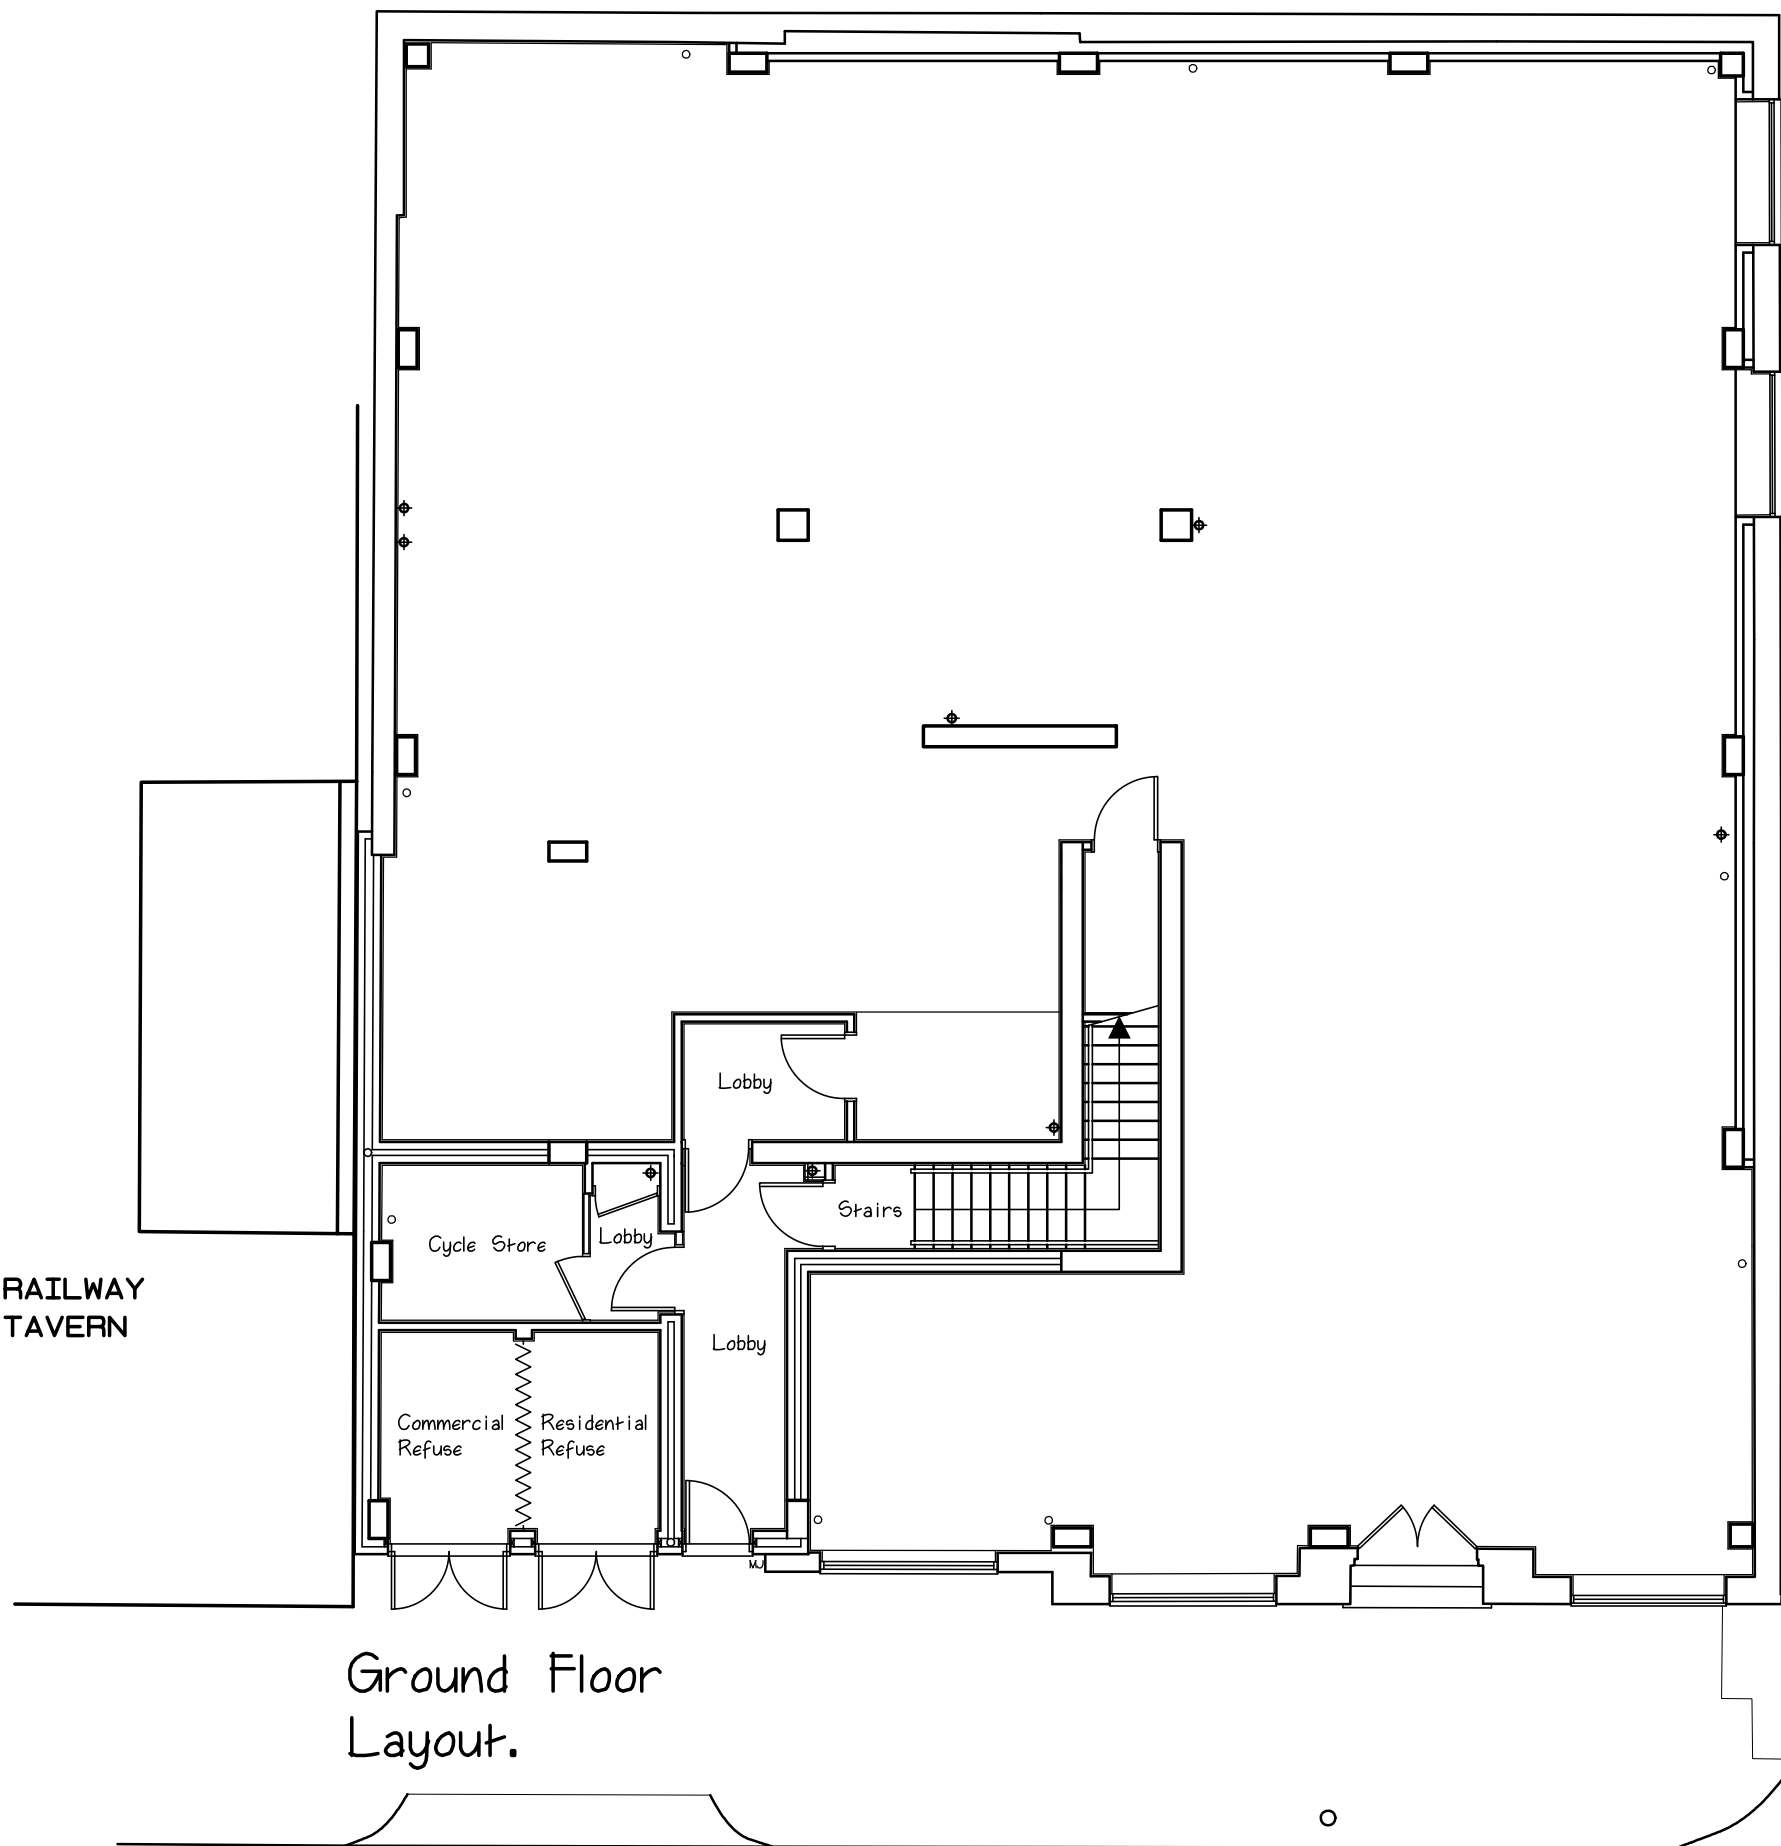


Ground Floor
Layout.


CROUCH END HILL

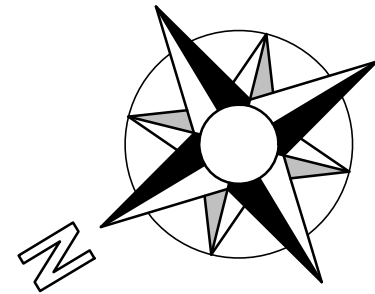

ACCOMODATION SCHEDULE.		
GIA in sq m		
Plot sqm.		
Number of beds		
1	51	1 bed 2 person
2	70	2 bed 4 person
3	70	2 bed 4 person
4	50	1 bed 2 person
5	40	1 bed 1 person
6	45	1 bed 1 person
7	70	2 bed 4 person
8	40	1 bed 1 person
9	78	3 bed 4 person

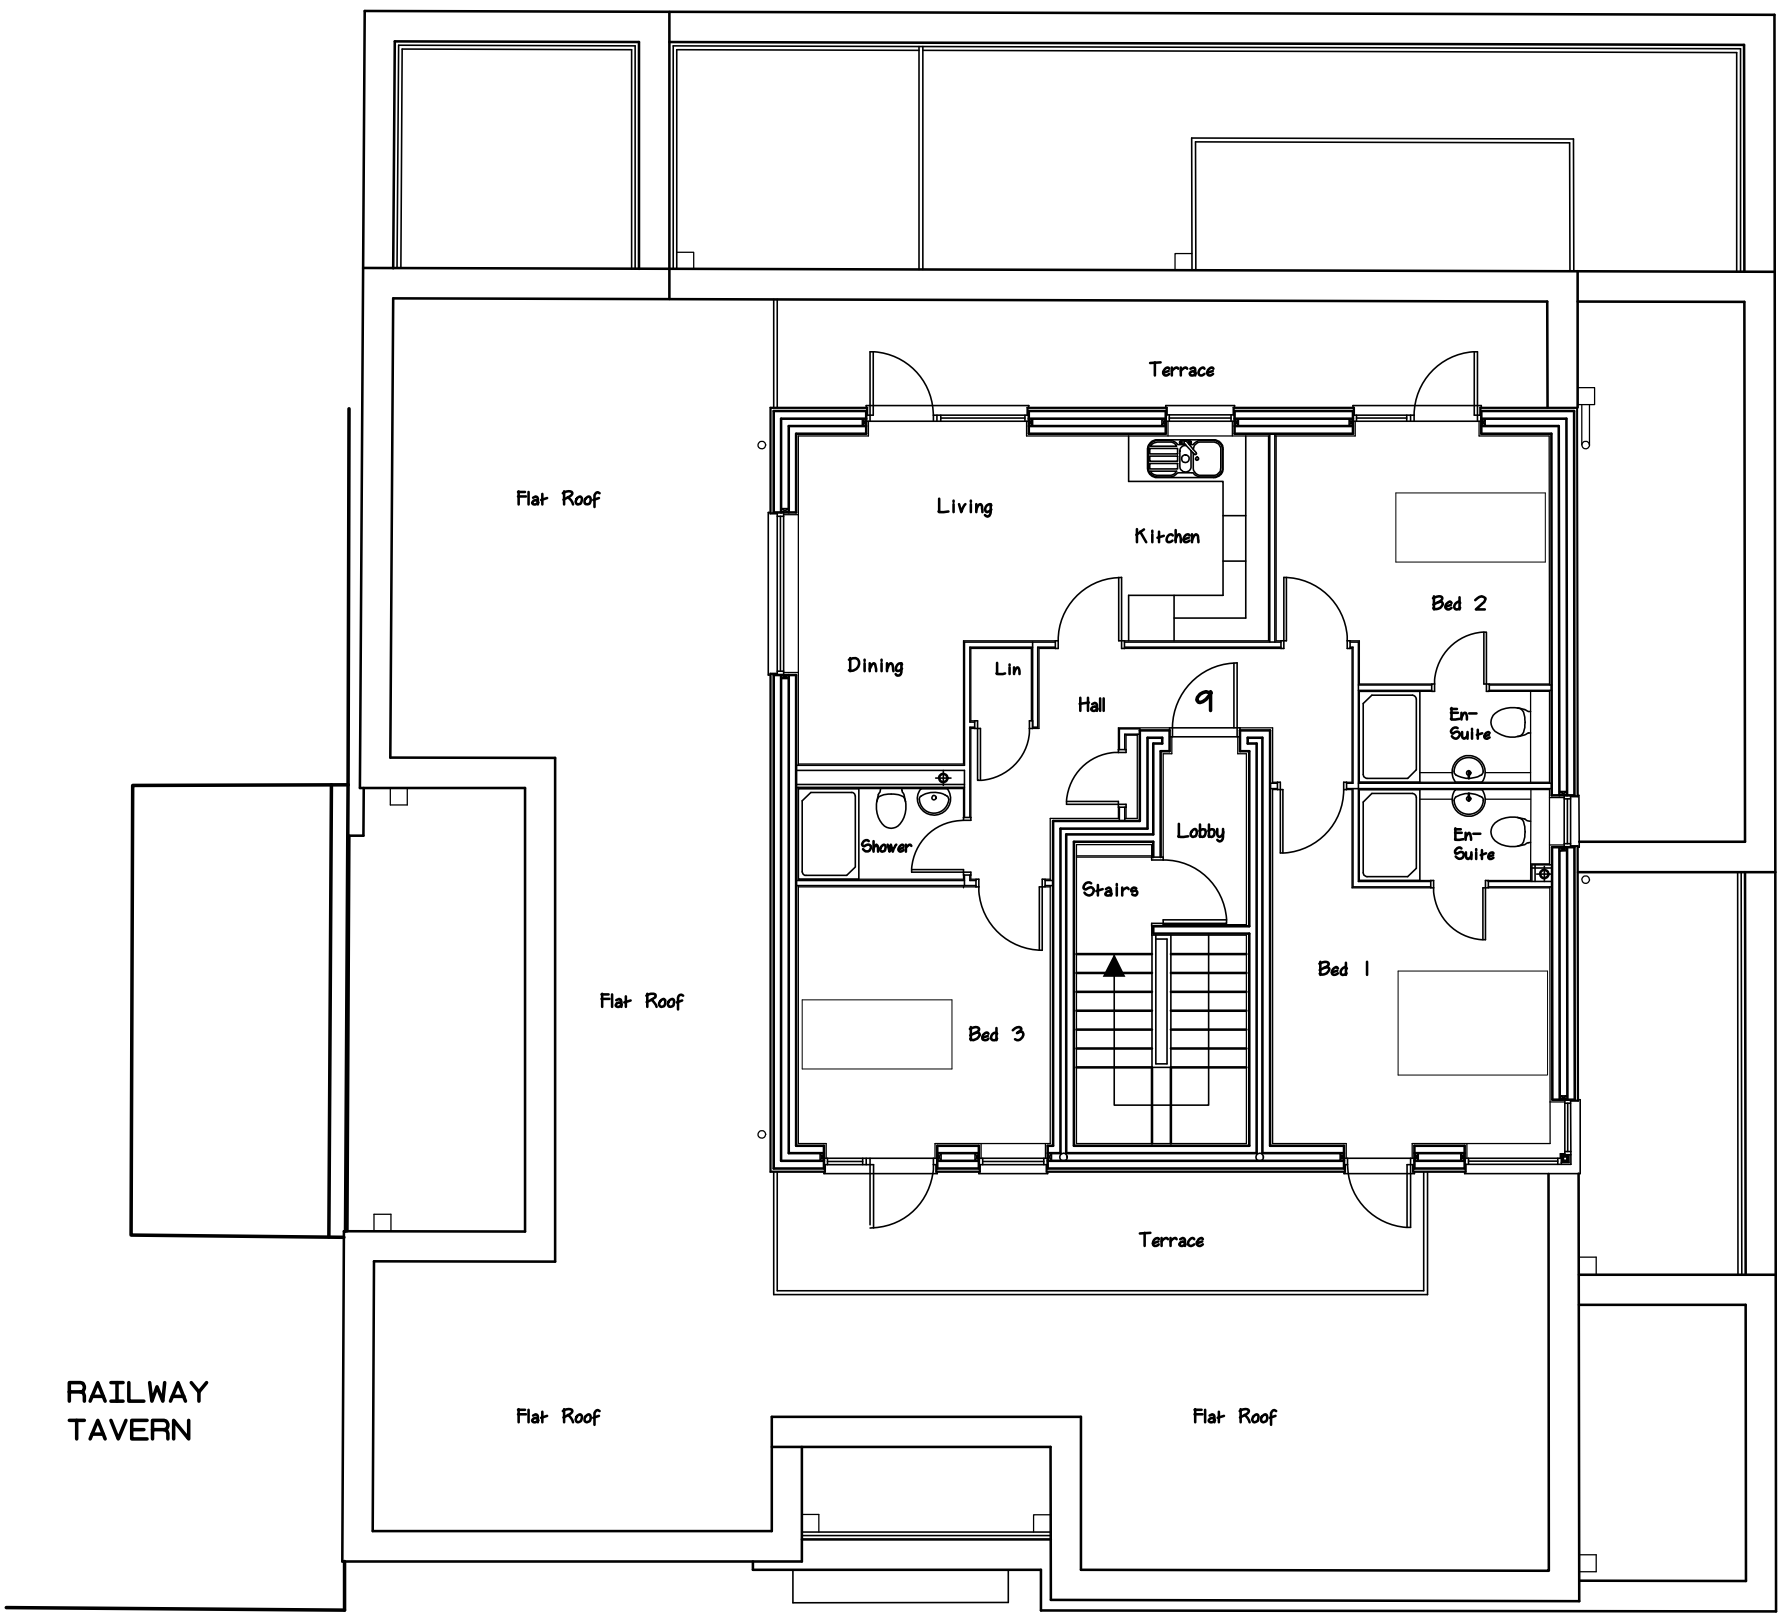

Third Floor
Layout.

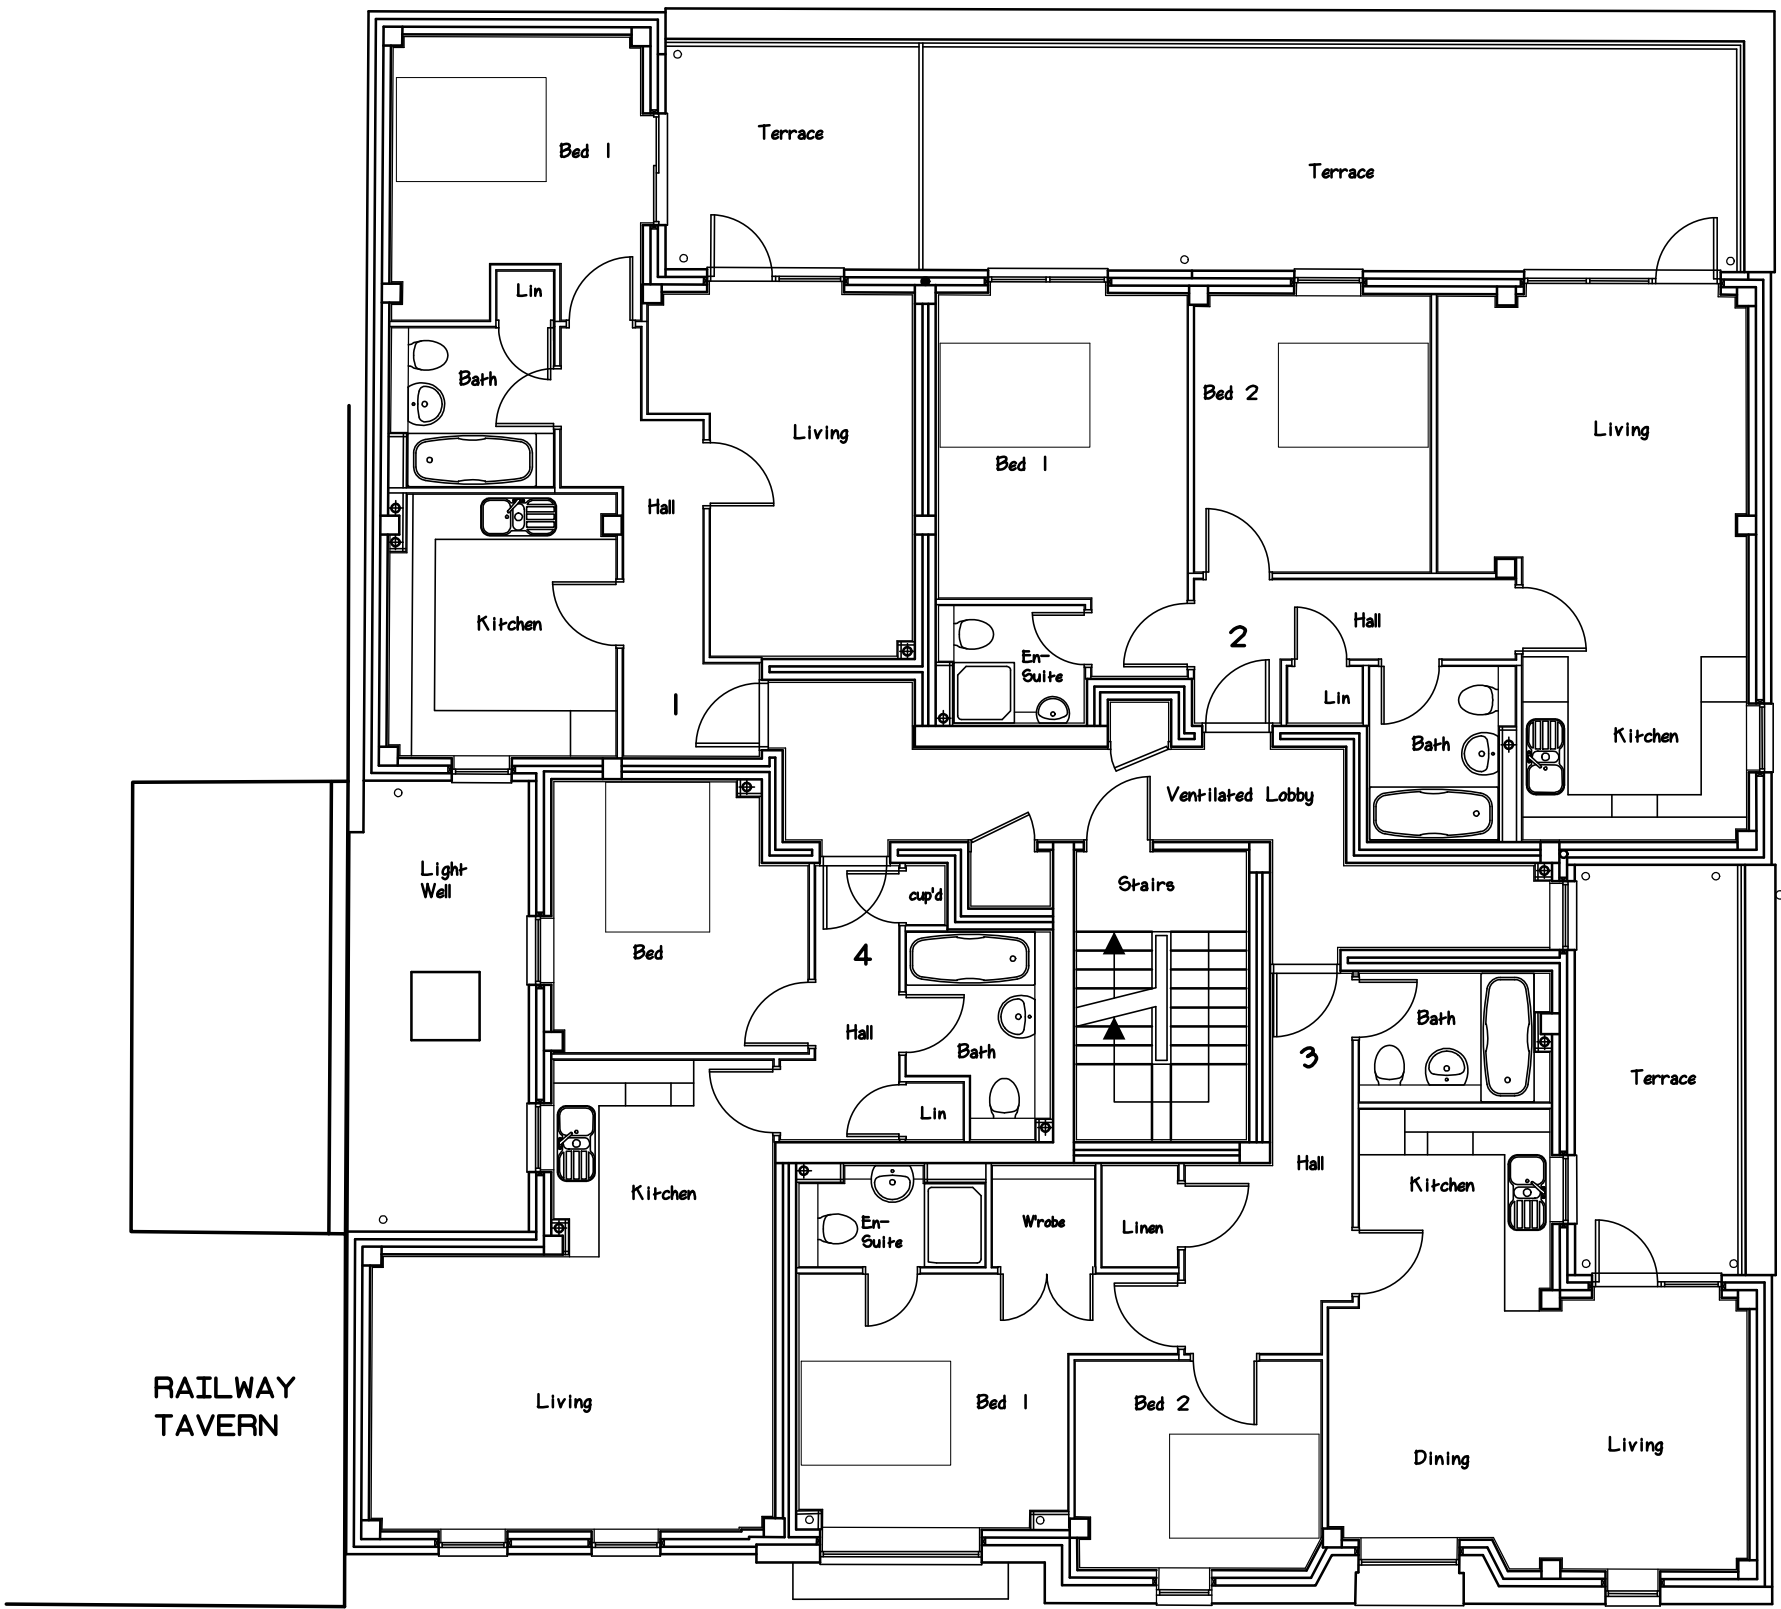

First Floor
Layout.

NOTES:

rev.	description	date
A	Minor internal alterations.	11.11.20.

DO NOT SCALE All dimensions and levels must be checked on site and verified prior to construction

Project:
33-35 Crouch End Hill,
London,
N8 8DH.

JKA
DEVELOPMENT
CONSULTANTS LTD
8 BRICKYARD LANE
REED
NEAR ROYSTON
HERTFORDSHIRE
SG8 8BE
TEL : 01763 847221

Drawing Title:
Proposed Floor
Layouts.

Scale: 1 : 100 @ A1
Drawing No: 732/P/03
revisions
A

