


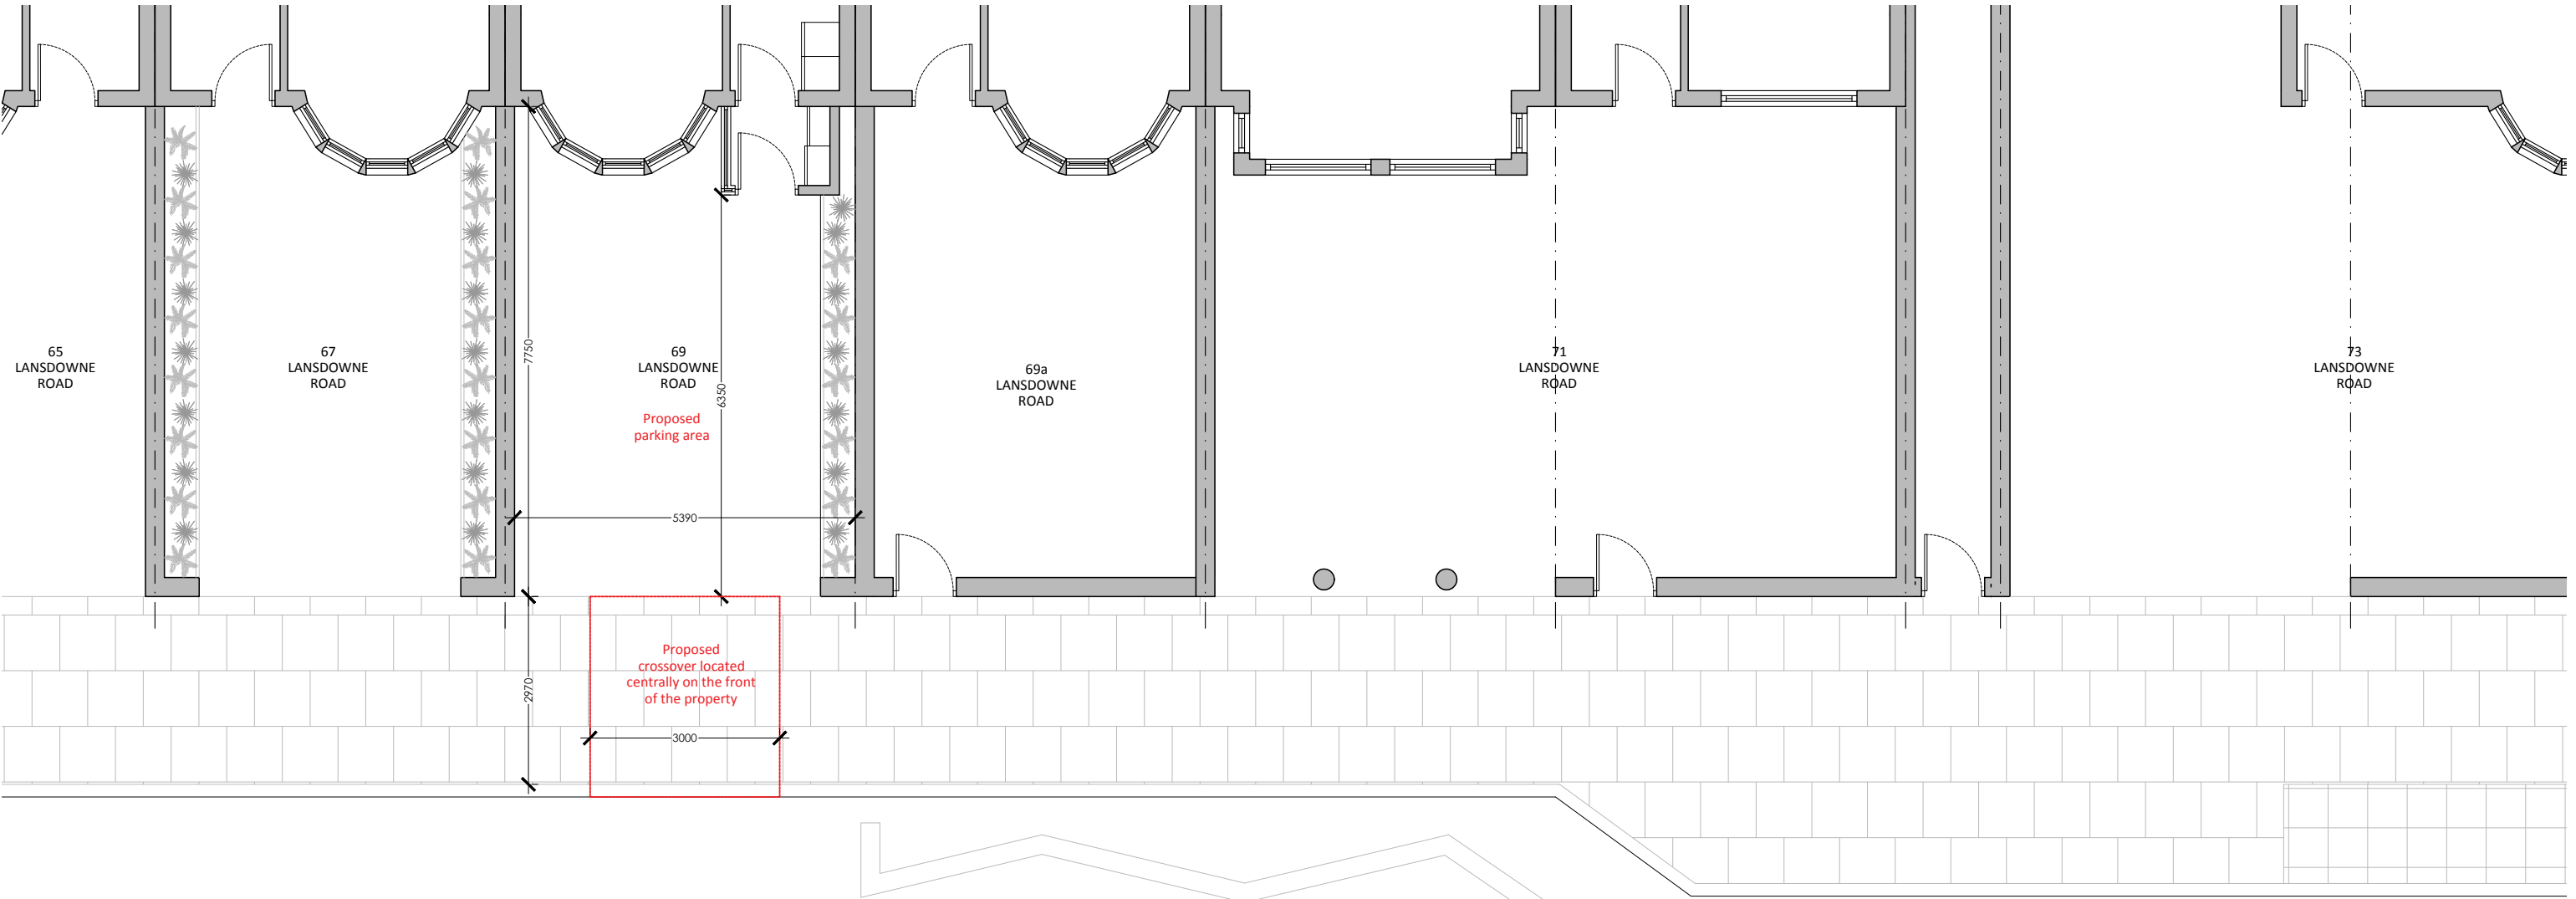

PROPOSED GROUND FLOOR PLAN
SCALE 1:200@A3

Rev.	Date/Initial	Details
PROJECT TITLE		
69 Lansdowne Rd, London, N17 9XL		
DRAWING TITLE		
Ground Floor Plan as Proposed		
DRAWING No.	P102	REVISION B
DATE	JUNE 2018	STATUS Planning
JOB No.		SCALE 1:200 @A3
DRAWN	GG	

NOTES:
Do not scale this drawing.
Chelsea Consultants to be informed of all discrepancies in dimensions.
Contractors to check all dimensions on site.
This drawing and its content remains the copyright of Chelsea
Consultants and shall not be copied in any format without written consent.
Chelsea Consultants is a trading name of A J Browne Private Office Ltd.

