


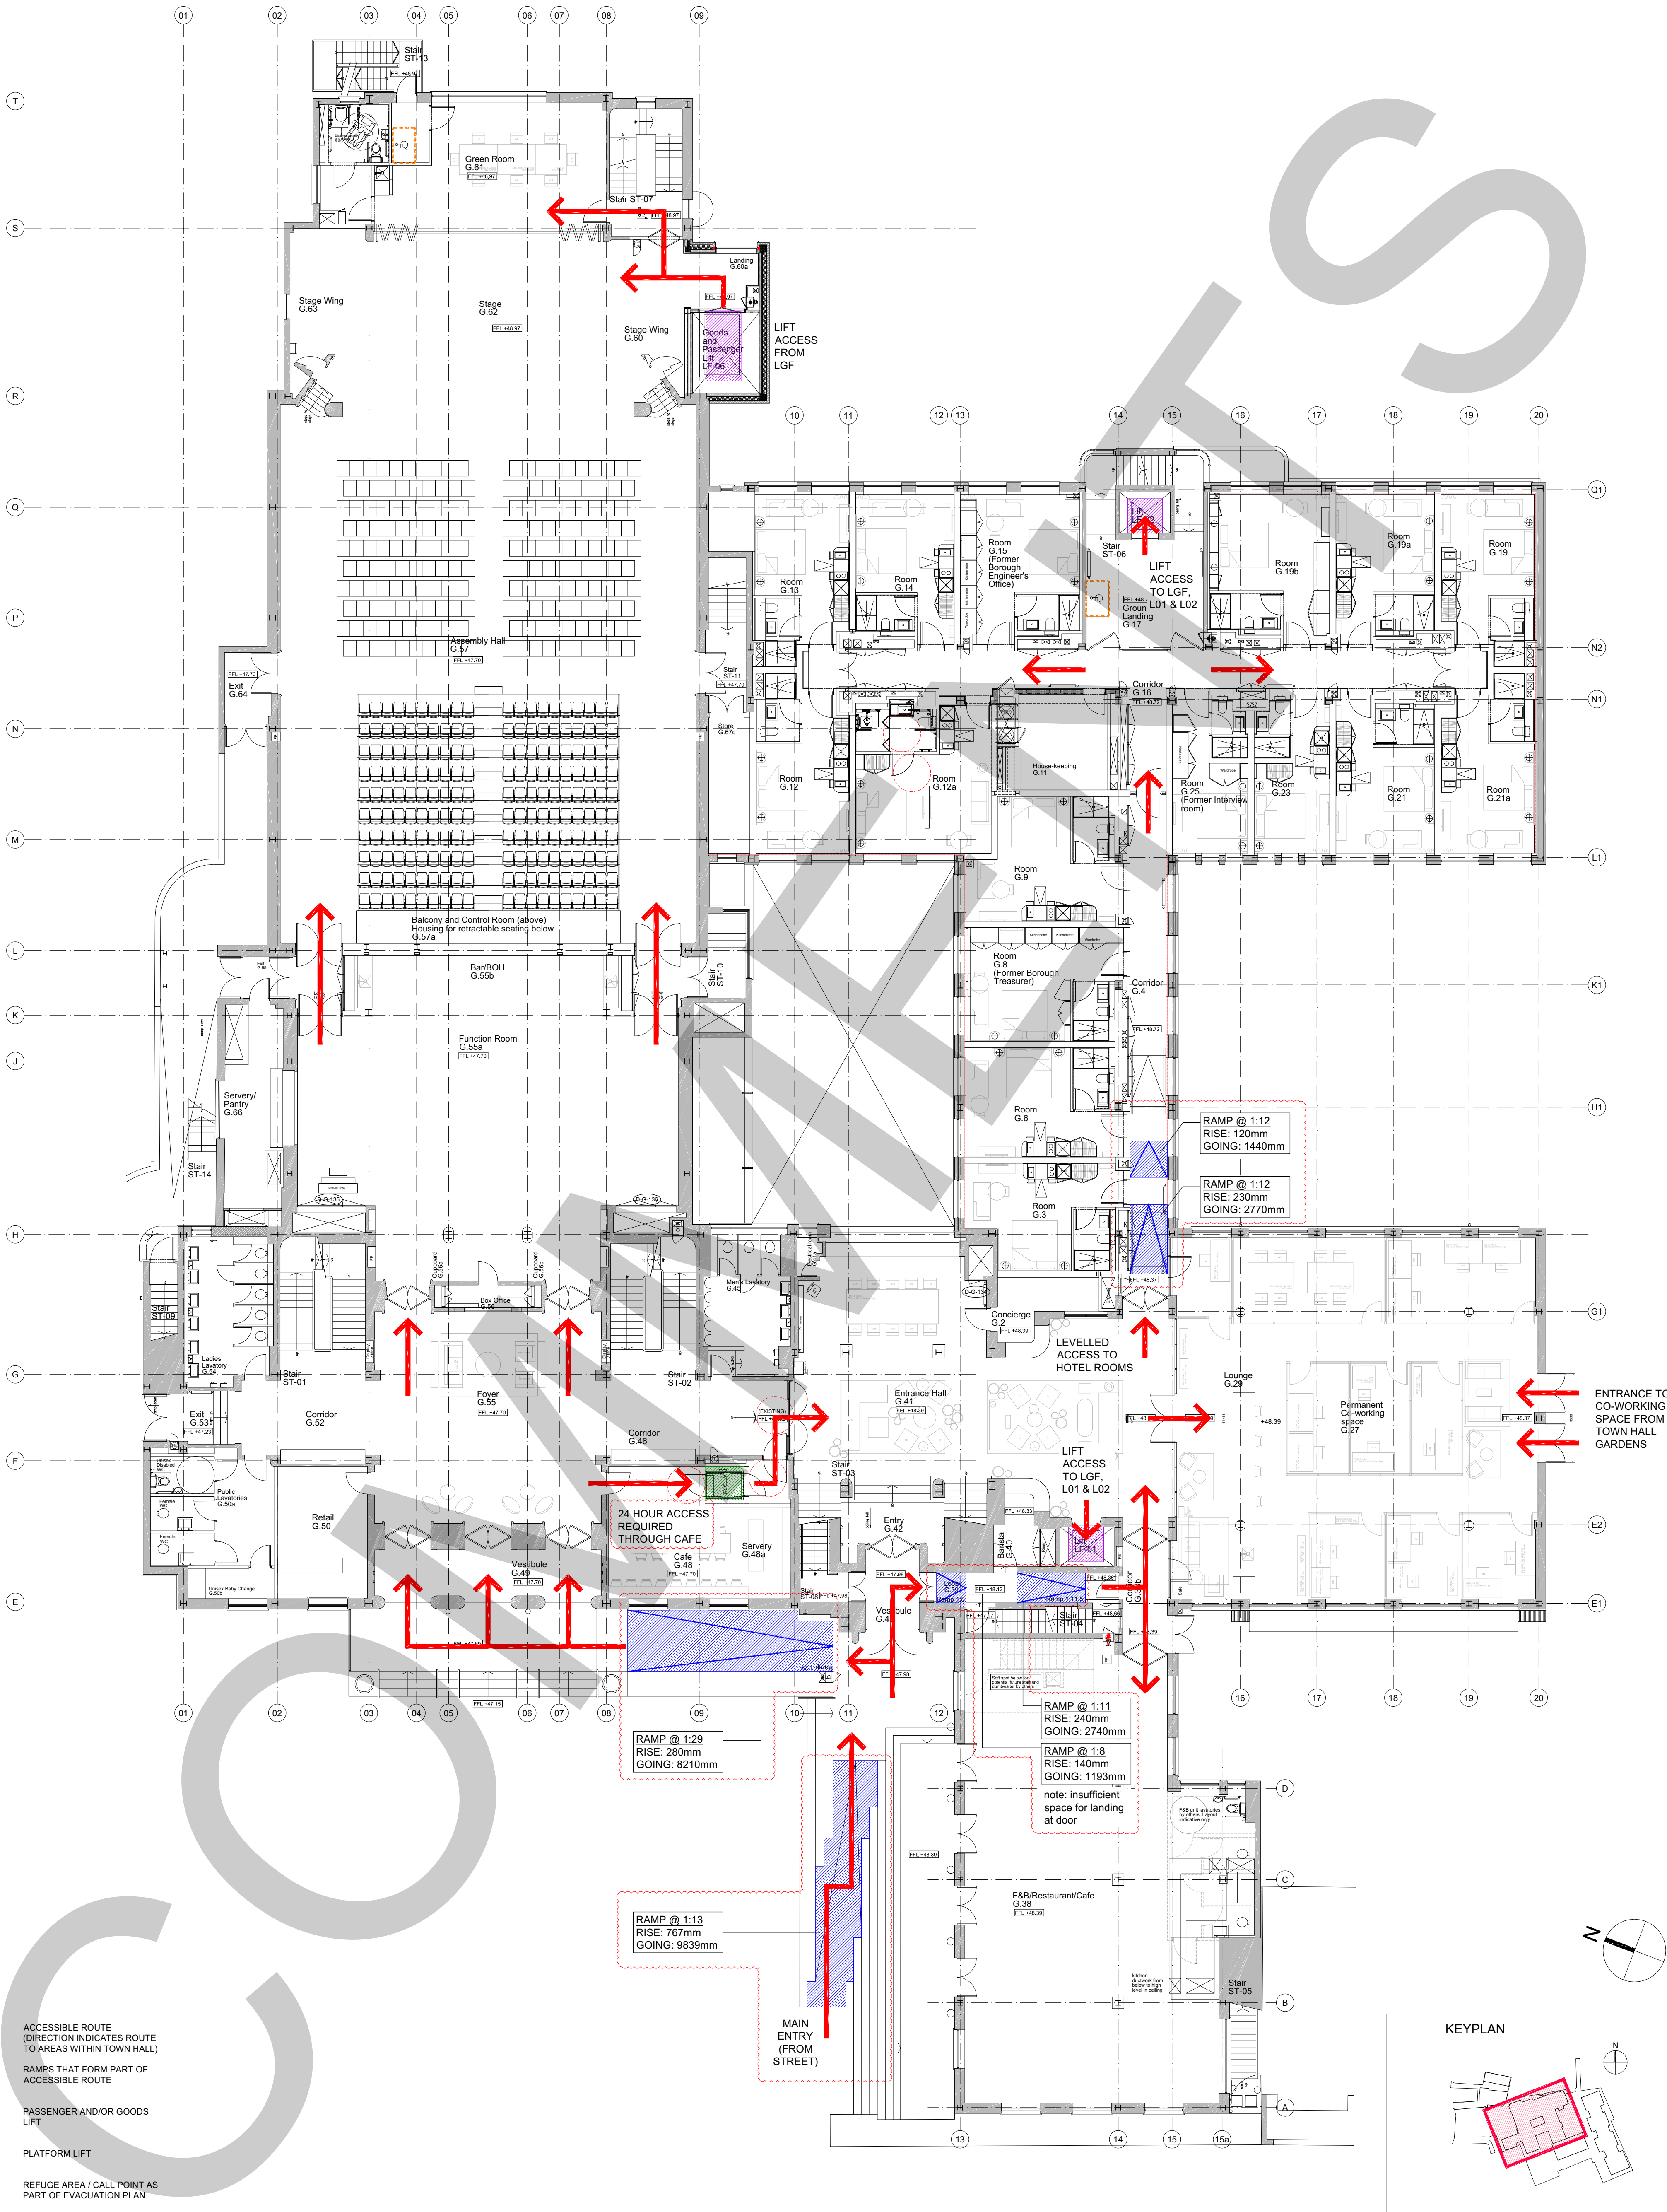

KEY:

- ← ACCESSIBLE ROUTE (DIRECTION INDICATES ROUTE TO AREAS WITHIN TOWN HALL)
- ▨ RAMP THAT FORM PART OF ACCESSIBLE ROUTE
- ▨ PASSENGER AND/OR GOODS LIFT
- ▨ PLATFORM LIFT
- ▨ REFUGE AREA / CALL POINT AS PART OF EVACUATION PLAN

- ACCESSIBILITY STRATEGY - GROUND FLOOR

REVISION NOTES		
P1 25.11.2019	JH	PRELIMINARY ISSUE
P2 06.02.2020	JH	AMENDMENTS POST BC MEETING. RAMP GRADIENTS ADDED
C1 22.03.2022	RC	ISSUE FOR CONSTRUCTION

Ardmore GROUP
ARDMORE CONSTRUCTION LTD
6 WHARF STUDIOS,
28 WHARF ROAD,
LONDON, N1 7GR
TEL: 0208 344 0300
www.ardmoregroup.co.uk

KDS ASSOCIATES LTD
TECHNICAL • ARCHITECTURAL • MANAGEMENT • CONSULTANTS
101 THE BLACKFRIARS FOUNDRY
106 BLACKFRIARS ROAD
LONDON SE1 1BU
0203 355 0775
www.kdsassociates.co.uk

PRELIMINARY

© KDS & Associates Ltd
No part of this drawing may be reproduced without written consent.
All contractors must visit site and be responsible for taking and checking all dimensions relating to this work.
Do not scale from this drawing.

PROJECT / DRAWING TITLE
**HORNSEY TOWN HALL
TOWN HALL & BROADWAY ANNEX
LONDON N8 9JJ**

DRAWING TITLE
**TOWN HALL
ACCESSIBILITY STRATEGY
GROUND FLOOR PLAN**

DATE / DRAWN BY
21.11.19 JH

SCALE
1:125 @A1

PROJECT / DRAWING NO
3670-KDS-TH-00-DR-A-67-4451

REV
C1