



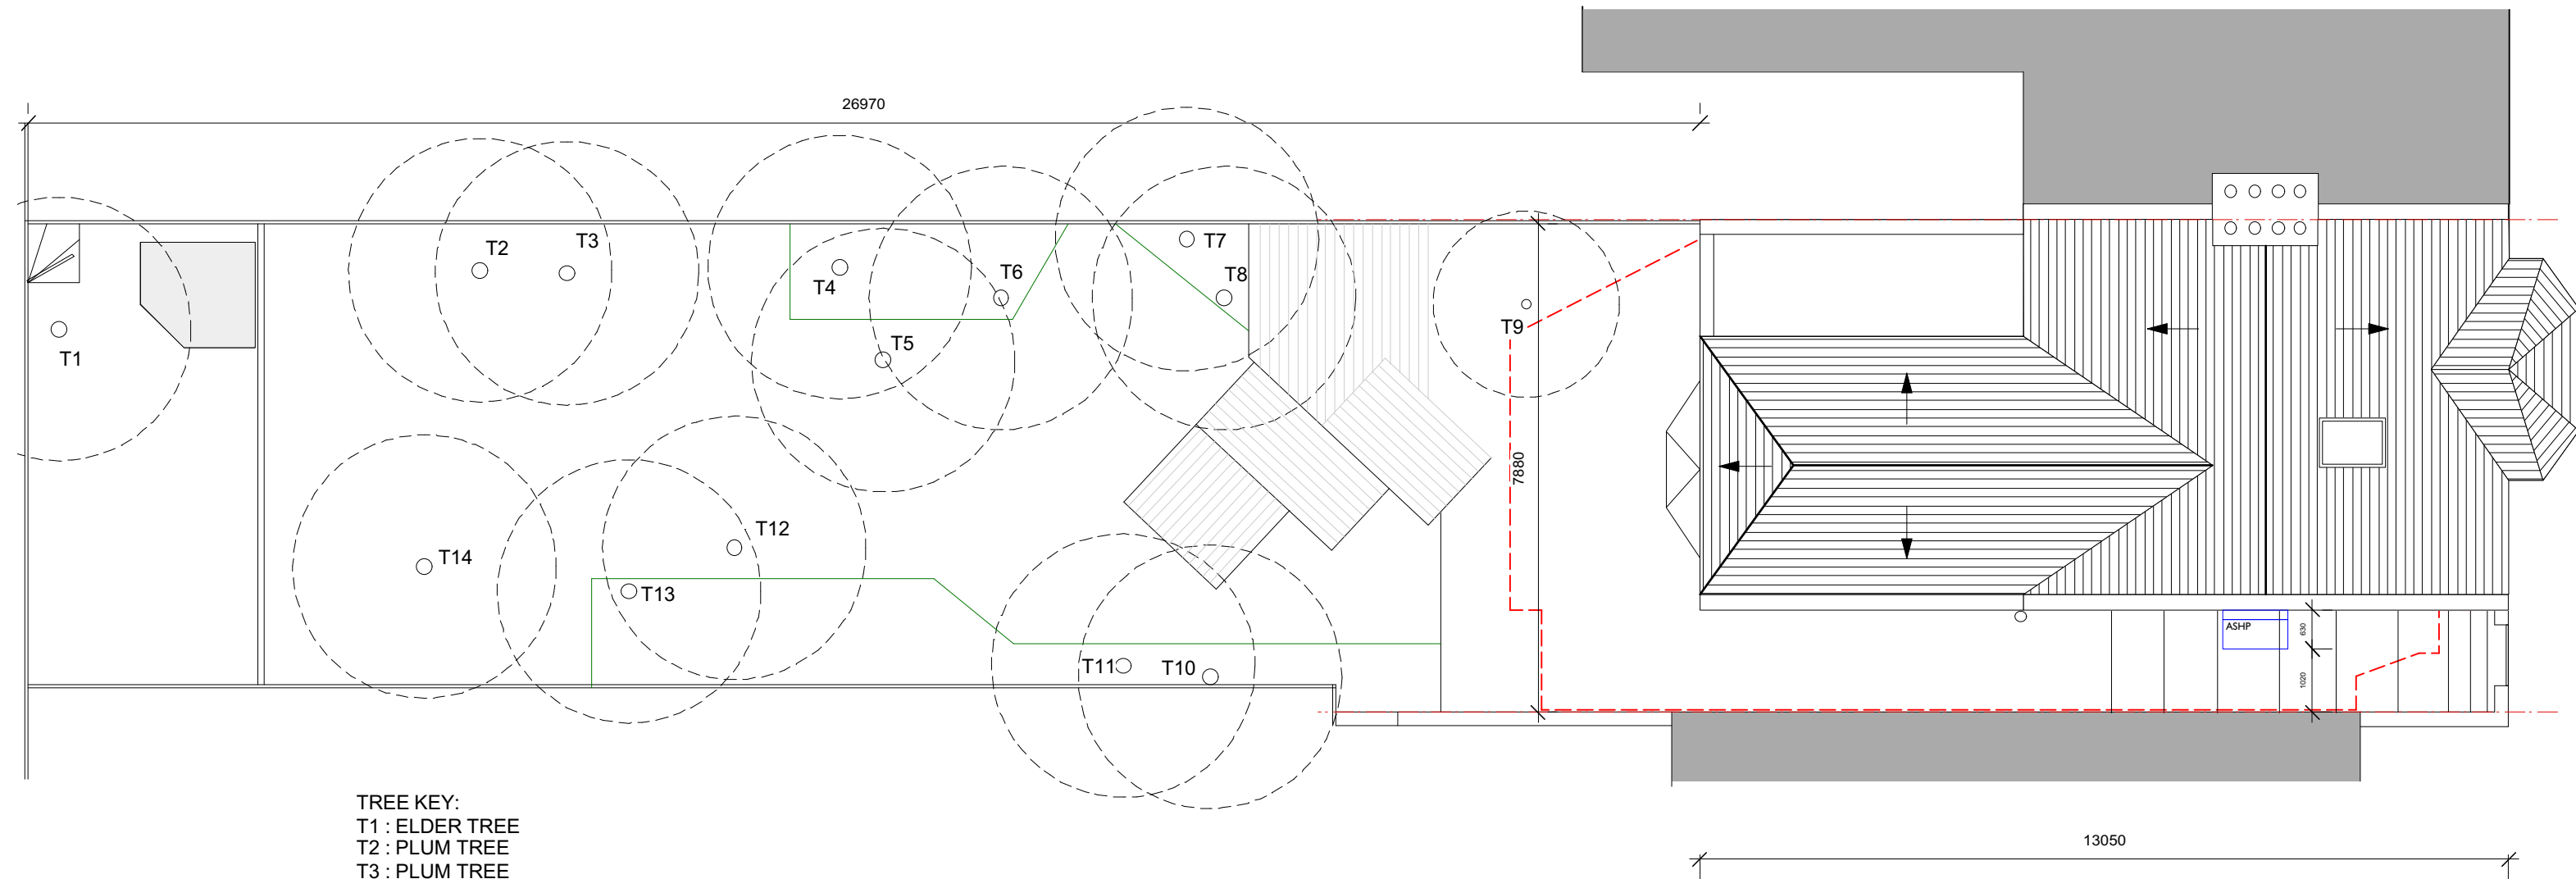

- TREE KEY:
- T1 : ELDER TREE
 - T2 : PLUM TREE
 - T3 : PLUM TREE
 - T4 : ROWAN TREE
 - T5 : LIQUIDAMBER TREE
 - T6 : LIQUIDAMBER TREE
 - T7 : HISTORIC TREE STUB
 - T8 : ROWAN TREE
 - T9 : LILAC TREE : UNHEALTHY SPECIMEN
 - T10 : PLUM TREE : UNHEALTHY SPECIMEN
 - T11 : SILVER BIRCH TREE
 - T12 : LIQUIDAMBER TREE
 - T13 : LIQUIDAMBER TREE
 - T14 : PLUM TREE : UNHEALTHY SPECIMEN

NOTE : dotted red line indicates proposed side extension granted planning permission ref: HGY/2021/3537 dated 02/02/22

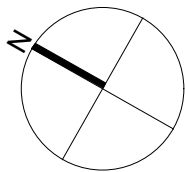

blustindesign
architecture • interiors

13 Grayling Road London N16 0BL
T: 0044 797 965 7073

- Notes:
1. Copyright of Blustin Design Ltd
 2. Do not scale off this drawing for construction, check dimensions on site.
 3. Always use figured dimensions
 4. Any discrepancies report immediately to the Architect
 5. If in any doubt about any part of this drawing, contact the Architect
 6. This drawing has been created on a computer and should not be amended by hand

date	issue	revision
04.10.22	permitted development	

Project: Alterations and extensions to ground and lwr gr floors : 49 Glasslyn Road

drawing no : 101
description : Existing site plan showing roof

date : 15-10-21

scale : 1 : 100 @ A3

client:
Beth Unwin & Stephen Whitbread
49 Glasslyn Road
London
N8 8RJ