

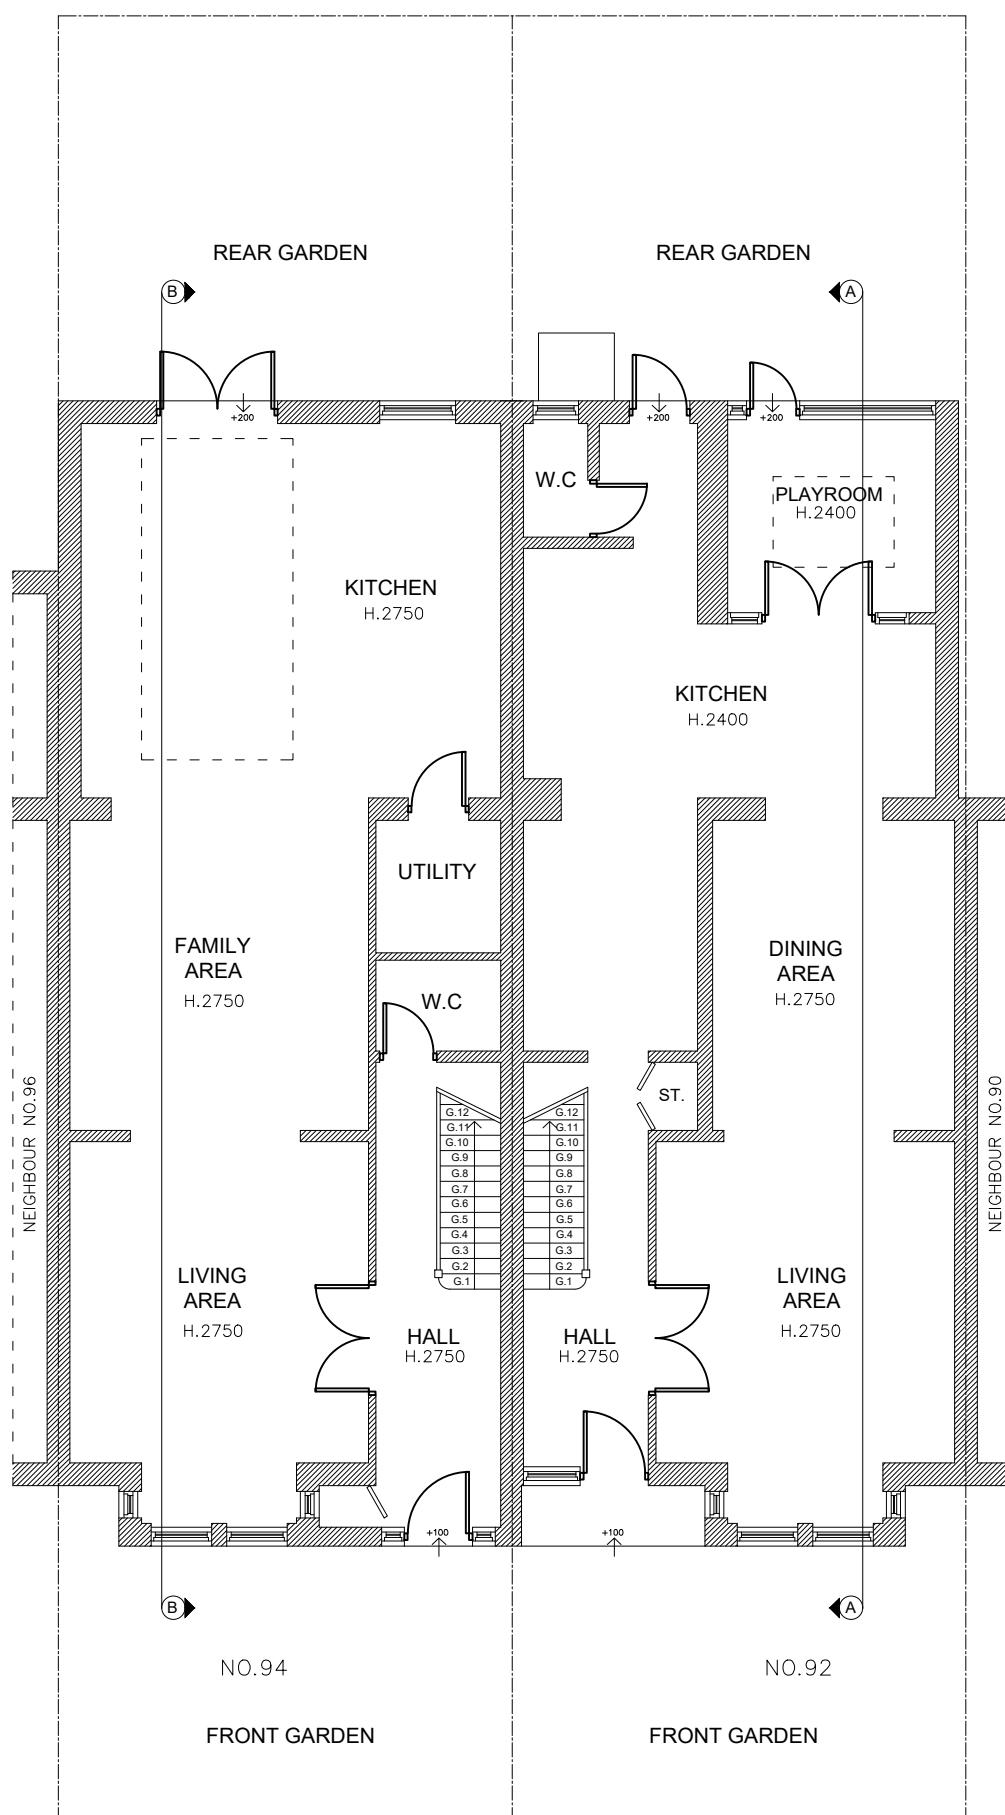


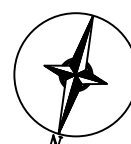

EXISTING SITE PLAN 1:100

 

Title		EXISTING SITE PLAN	
Client:		92 Wargrave Avenue N15 6UA	
		NOTES: THE CONTRACTORS ARE TO CHECK ALL DIMENSIONS, DRAIN RUNS AND GENERAL CONDITIONS ON SITE BEFORE WORKS COMMENCE . ALL WORKS ARE TO BE CARRIED OUT IN ACCORDANCE WITH CURRENT BUILDING REGULATIONS, BRITISH STANDARDS, CODE OF PRACTICE AND LOCAL AUTHORITY REQUIREMENTS.	
Drawn By	SS		
DrG No	WA.92.EX.SP		
Date	29.09.22		
Scale	1:100 @A3	Rev	