




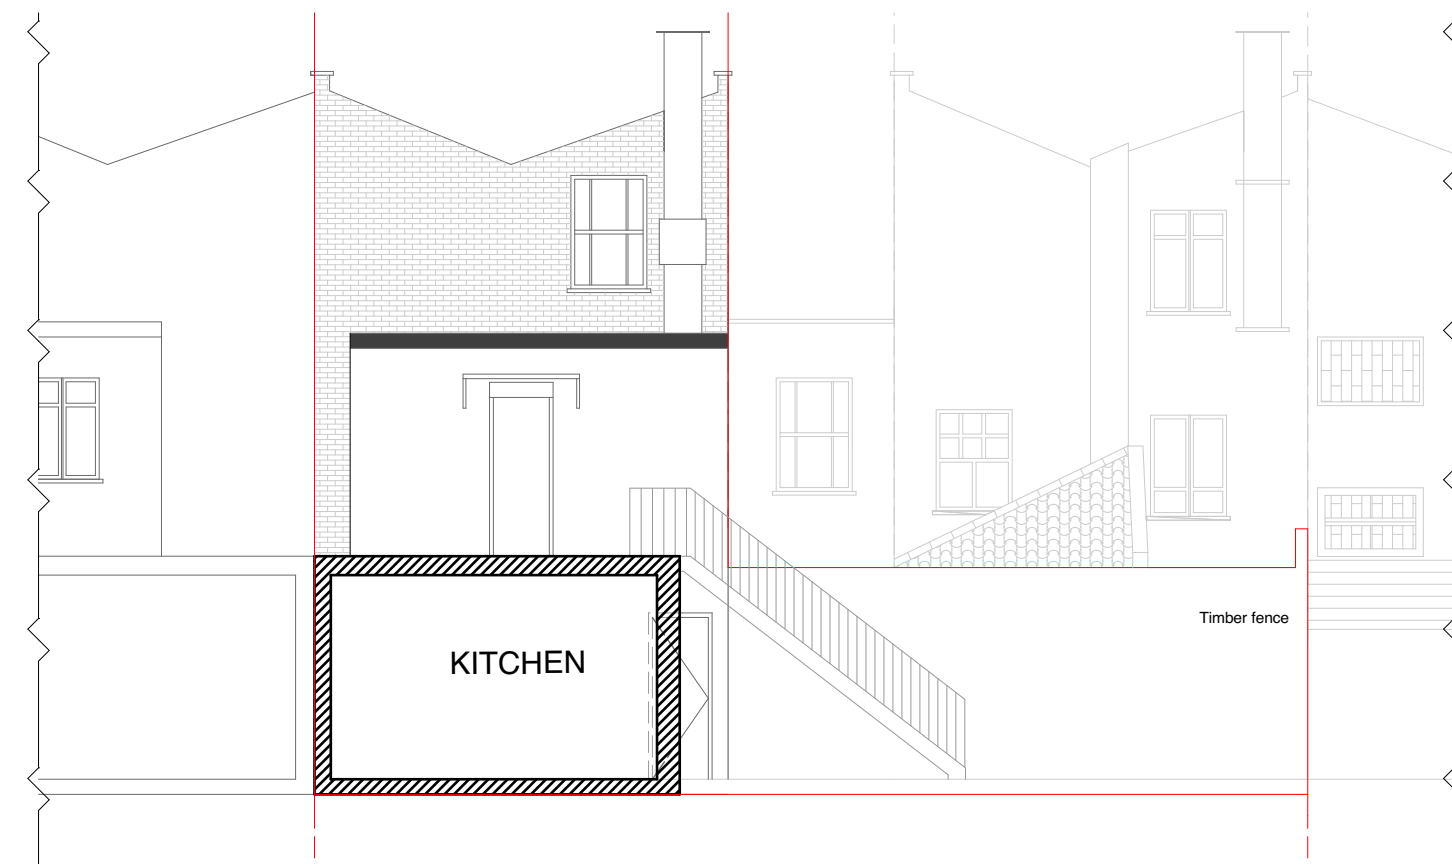

7 EXISTING - rear- WEST ELEVATION
1:100

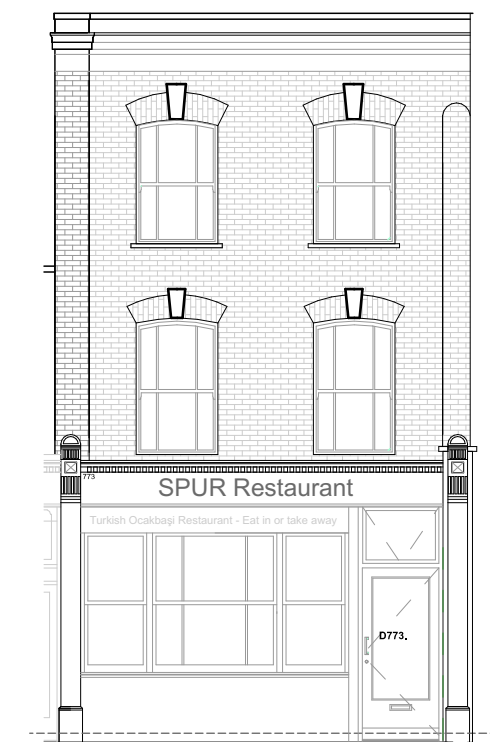

8 EXISTING - front- EAST ELEVATION
1:100

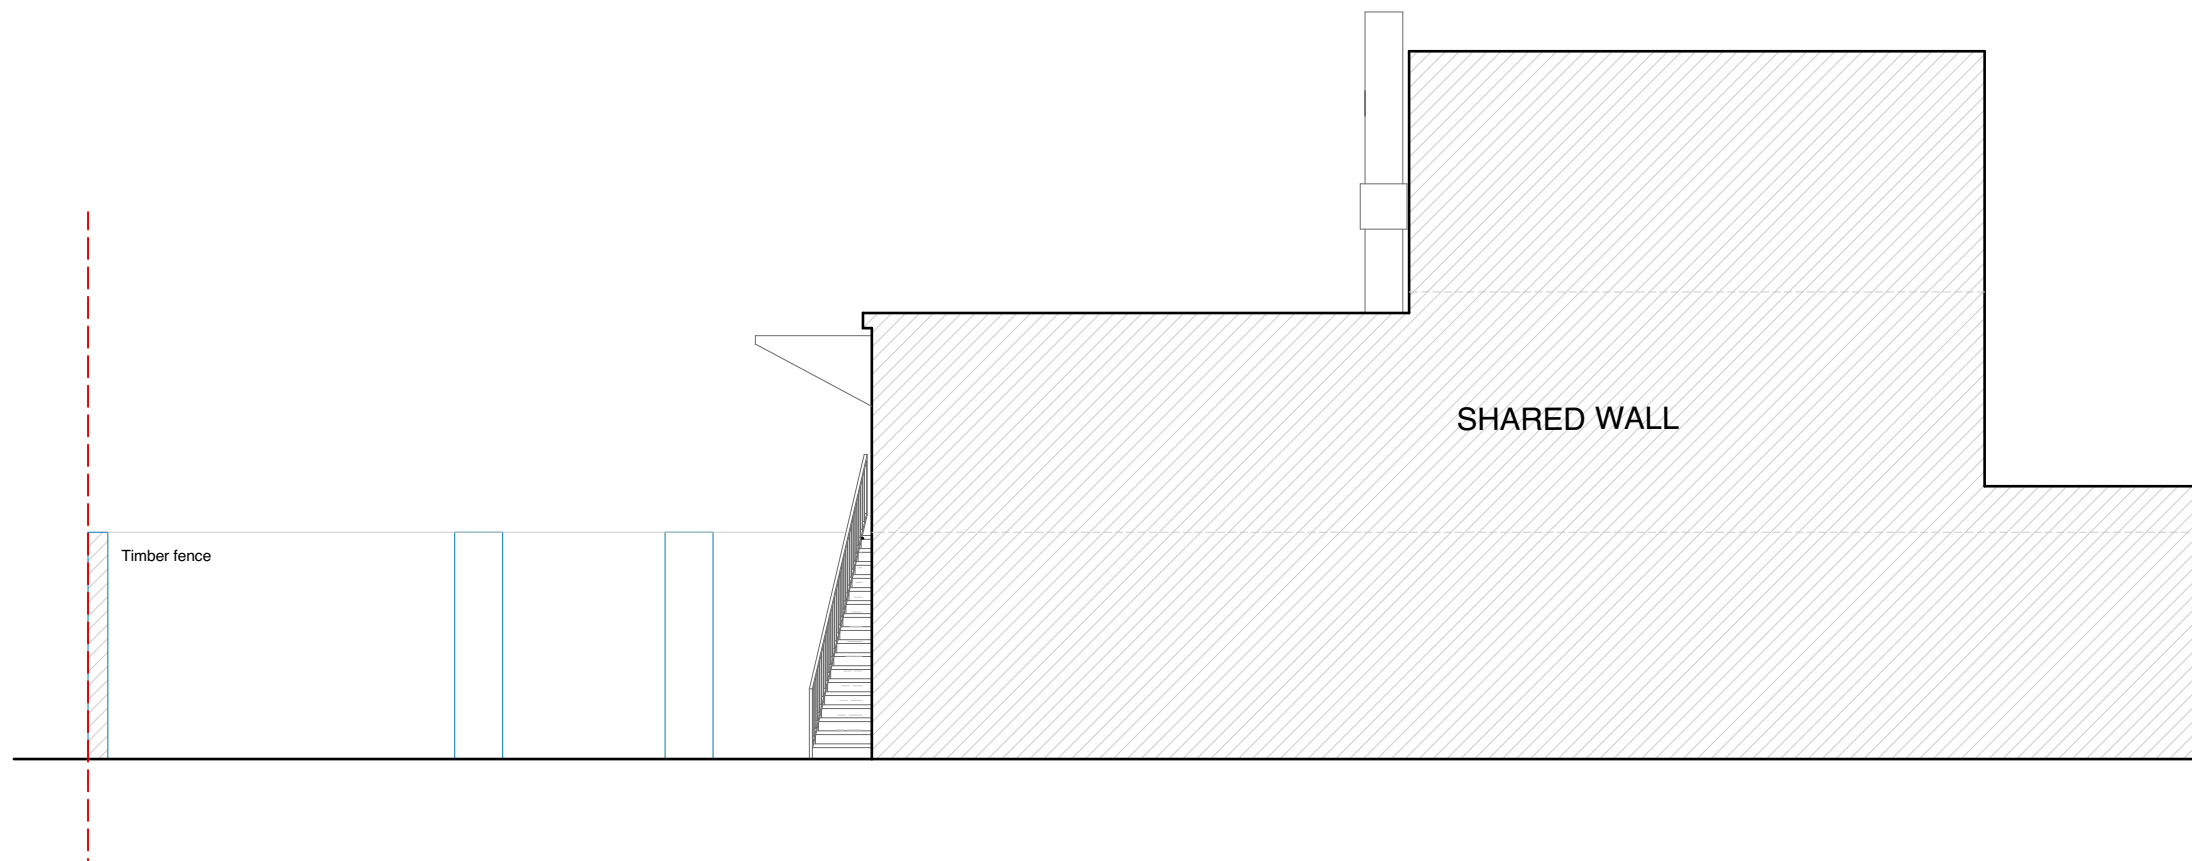

9 EXISTING - Side - NORTH ELEVATION
1:100

DRAWING TITLE Existing Elevations	PROJECT : 773 High Road, Tottenham, N17 8AH					The copyright of these drawings are owned by VIZARCHi Architecture & Visualization LTD. Drawings must not be reproduced, copied or dealt with in any manner which infringes the exclusive rights without prior written cosent.	VIZARCHi ARCHITECTURE & VISUALIZATION Flat 1, 101 Buckingham Road, BN1 3RB Brighton United Kingdom alperen@vizarchi.co.uk 07495 734425
	DATE 14 October 2022	SCALE @A2 AS INDICATED	DRAWING NO: 005	STATUS: Planning	CLIENT Mr. Harris		