



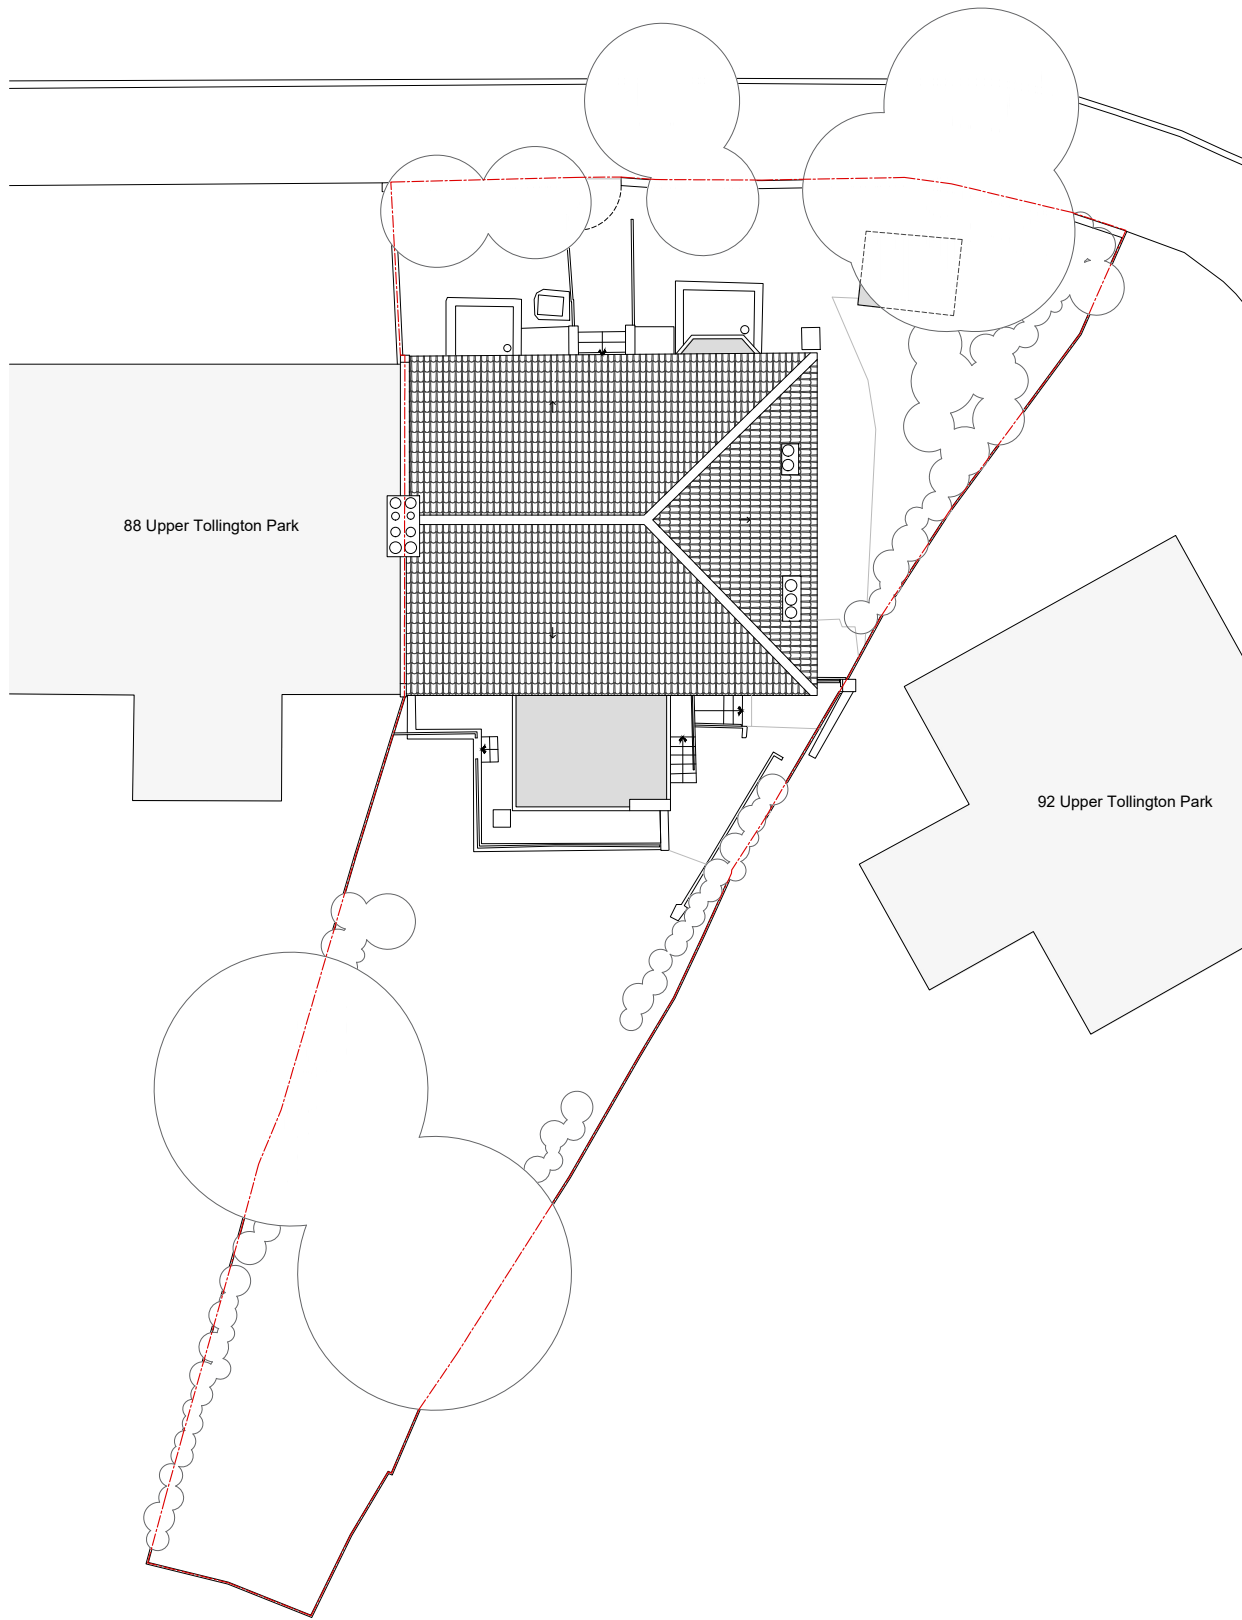

Existing Site Plan

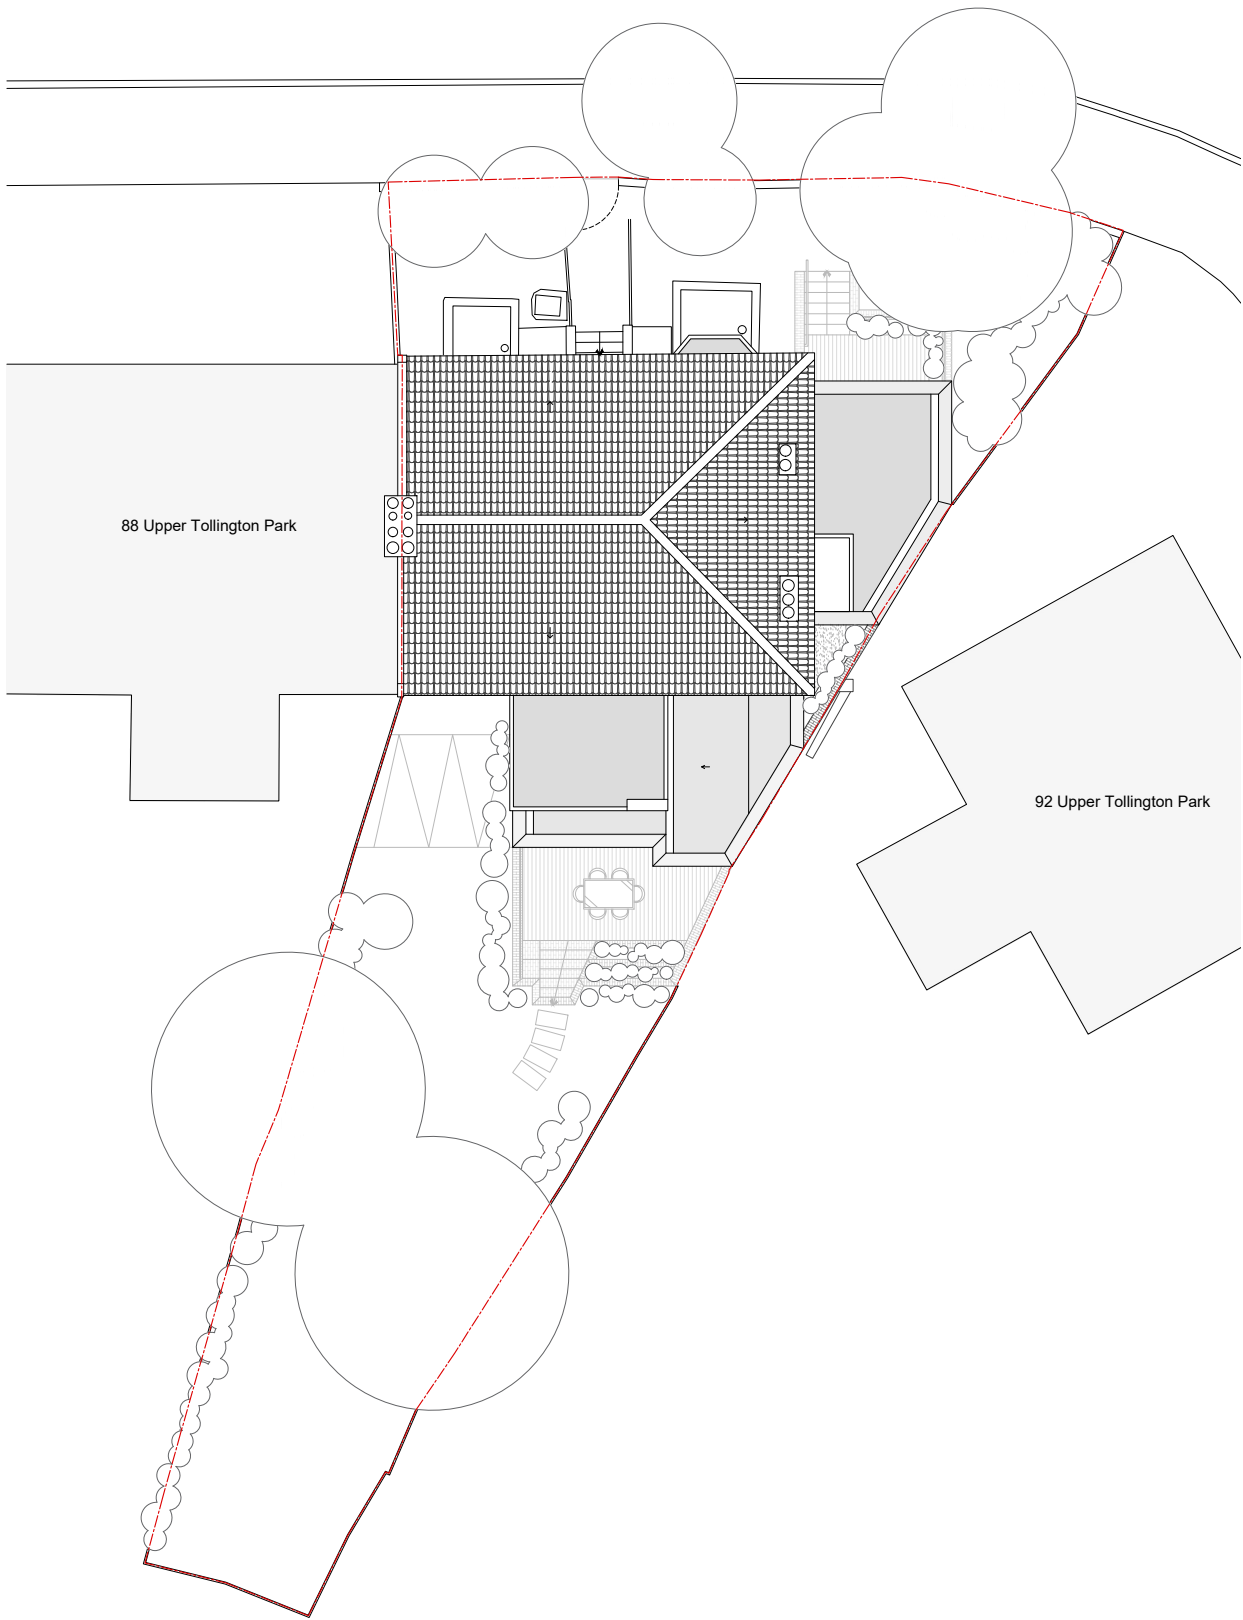


Proposed Site Plan

Orientation



Scale Bar

 

Rev	Issue	Drwn	Chk	Date
--	Stage 3 - Planning	AR	MW	07.10.22

Title
Existing & Proposed Site Plans

Drawing No
UTP.90_GA-P00

Revision
--

Stage
3 - Planning

Date
Aug 2022

Scale
1:200 @A3

Client
L Gorman & J Birkett

Client Address
90A Upper Tollington Park, London N4

Project Address
90A Upper Tollington Park, London N4

melissa white architects

Do not scale this drawing | All dimensions to be checked and confirmed on site prior to commencement of any work. Any discrepancies to be reported to the architect | All work and materials to be in accordance with current legislation, regulations, and codes of practice and British Standards | Drawing to be read in conjunction with relevant consultants, sub-contractors, and manufacturers information and specifications.