


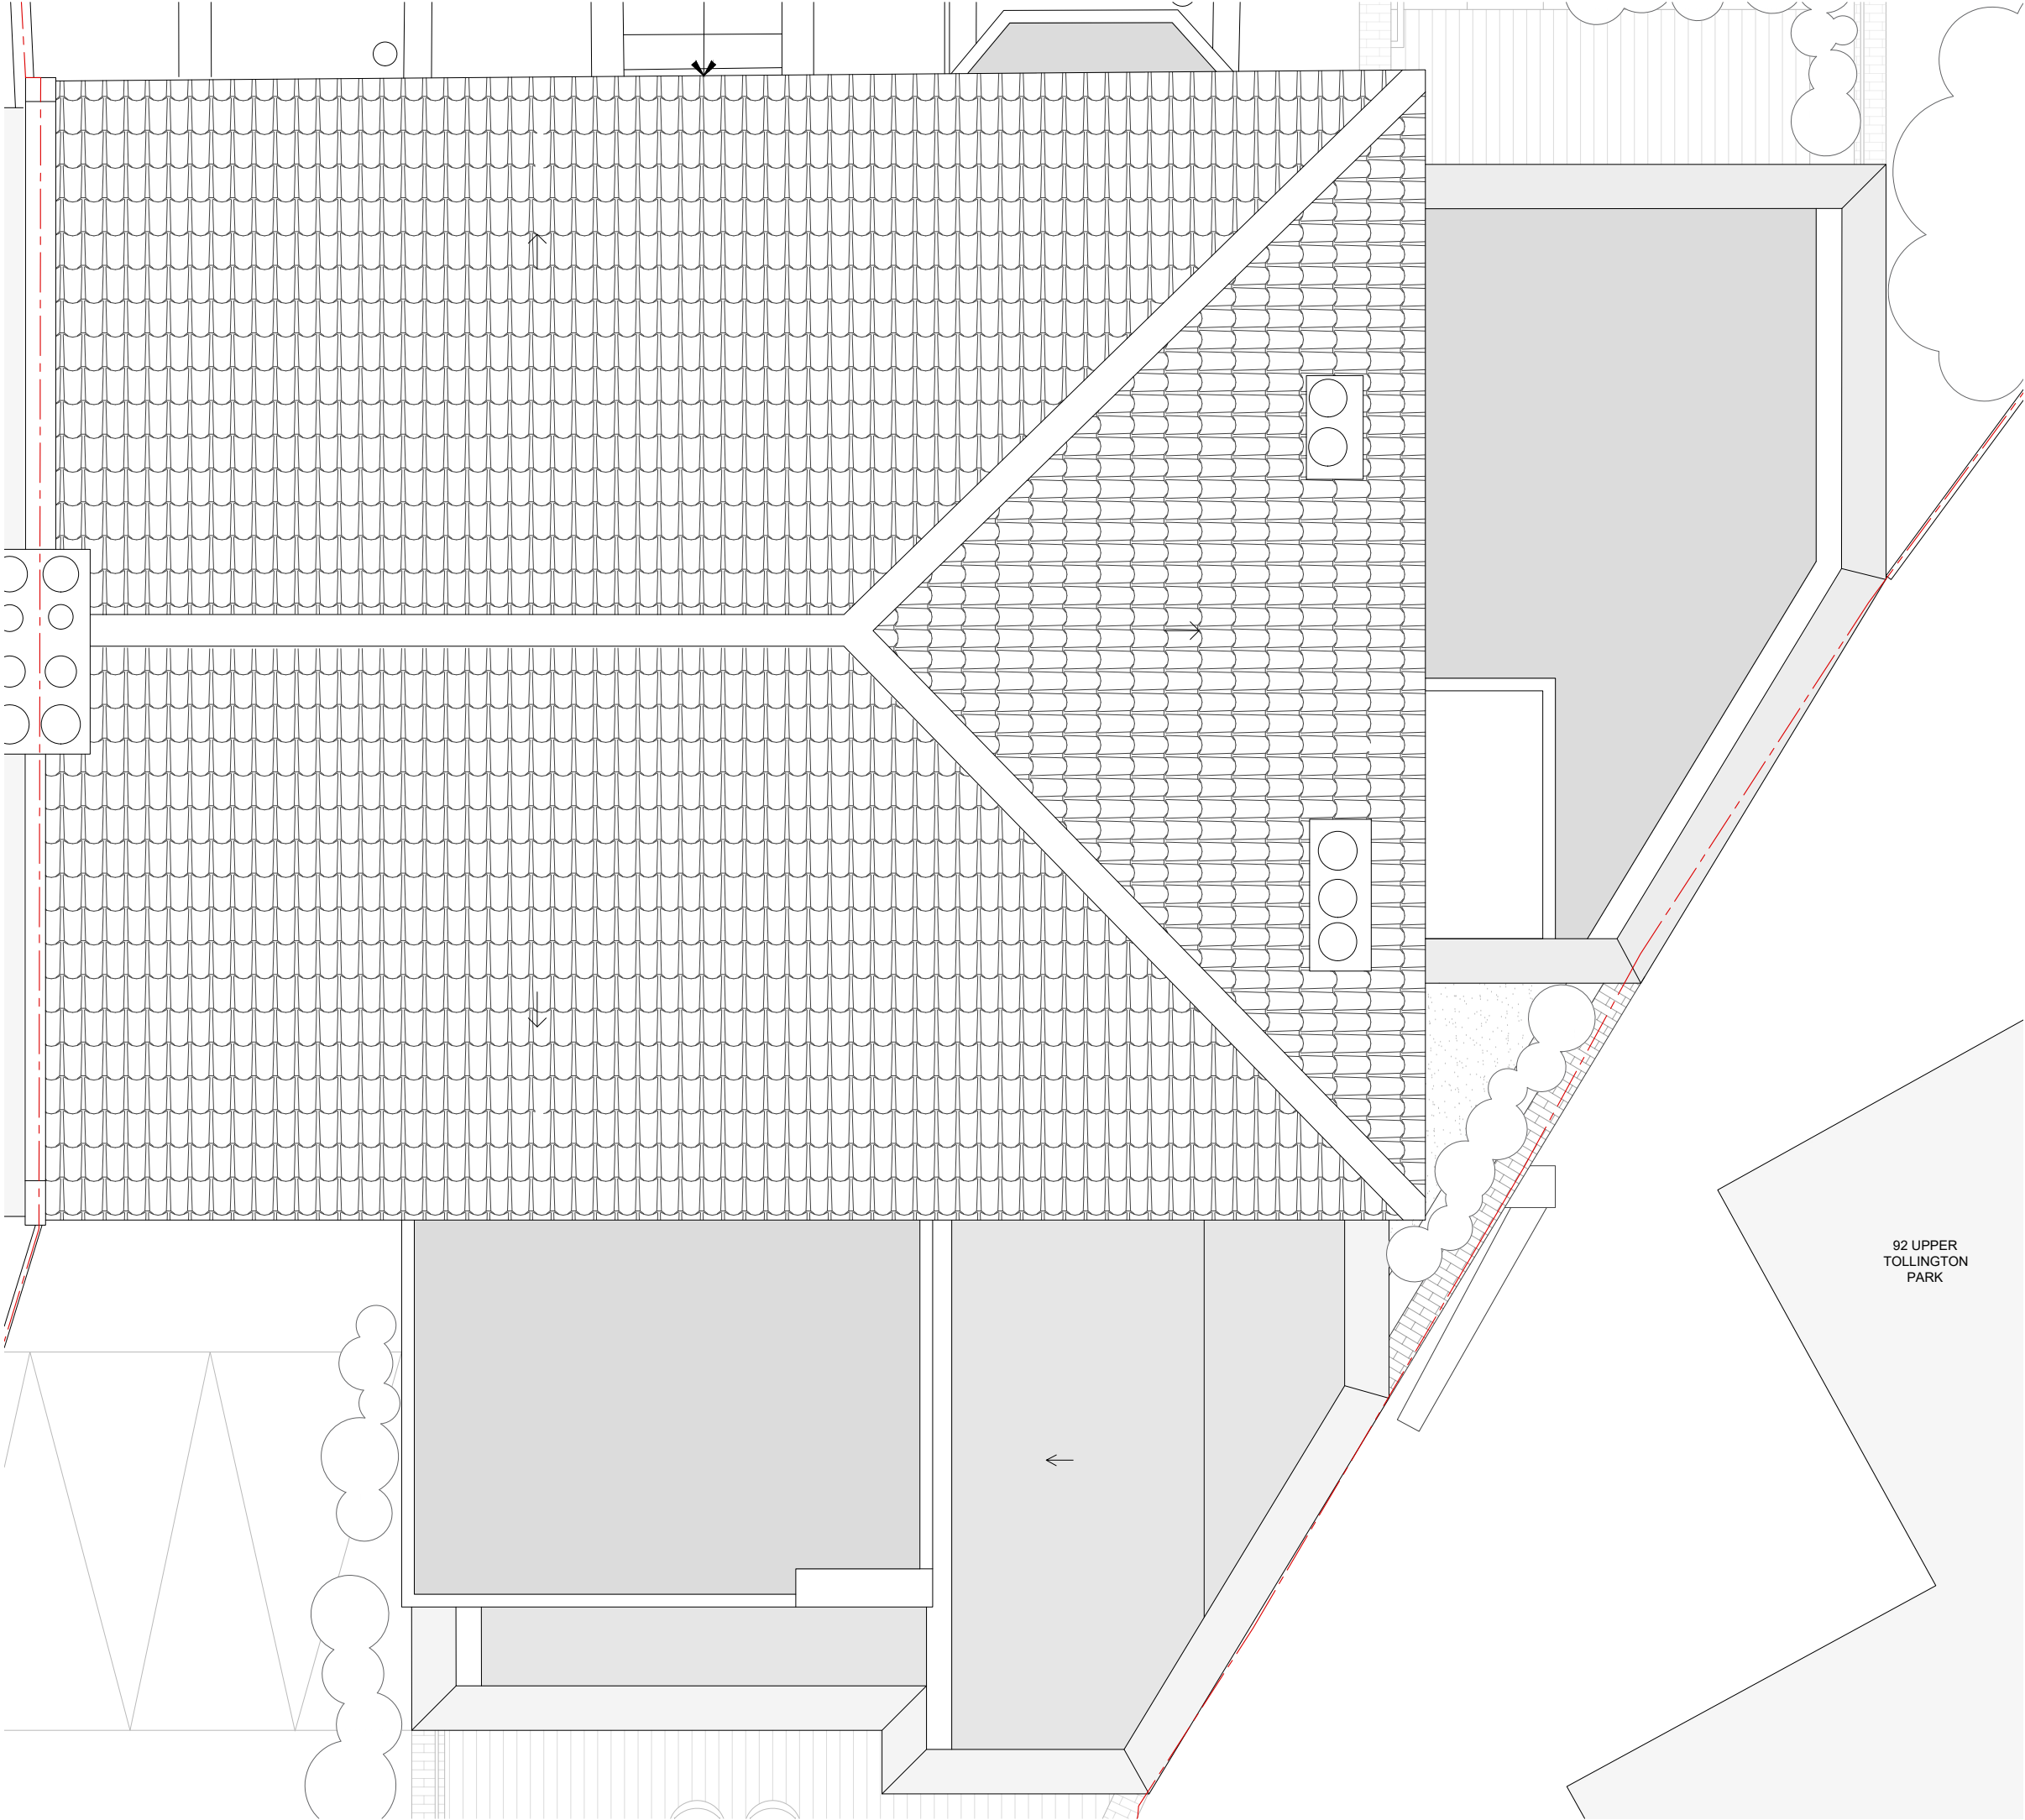

Rev	Issue	Drwn	Chk	Date
--	Stage 3 - Planning	AR	MW	07.10.22

Title	Orientation
Proposed Roof Plan	
Drawing No	Scale Bar
UTP.90_GA-P03	
Revision	
--	
Stage	Client
3 - Planning	L Gorman & J Birkett
Date	Client Address
Aug 2022	90A Upper Tollington Park, London N4
Scale	Project Address
1:50 @A3	90A Upper Tollington Park, London N4

melissa white architects

Do not scale this drawing | All dimensions to be checked and confirmed on site prior to commencement of any work. Any discrepancies to be reported to the architect | All work and materials to be in accordance with current legislation, regulations, and codes of practice and British Standards | Drawing to be read in conjunction with relevant consultants, sub-contractors, and manufacturers information and specifications.