




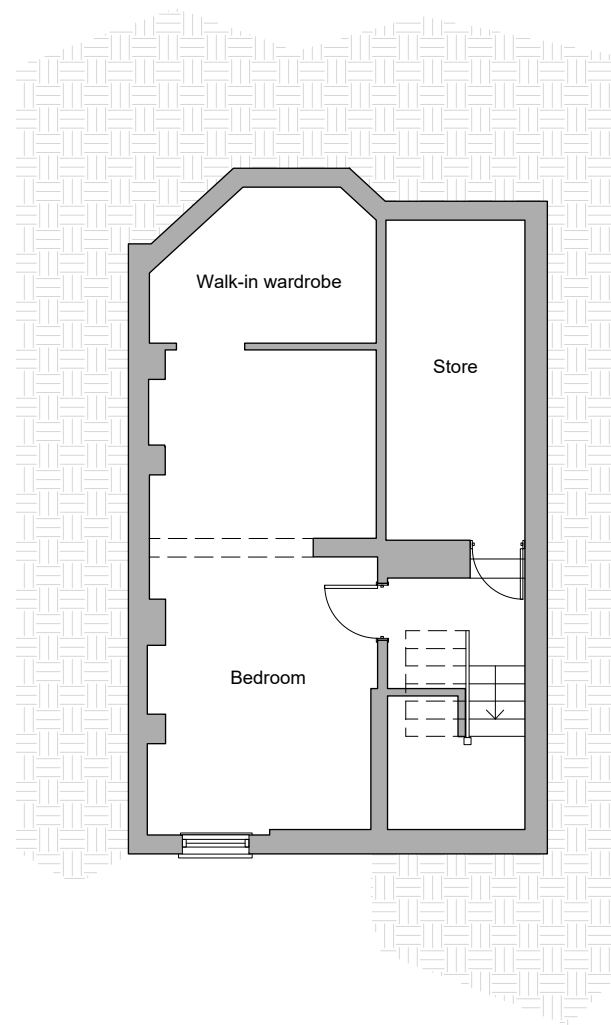



Existing Basement Plan

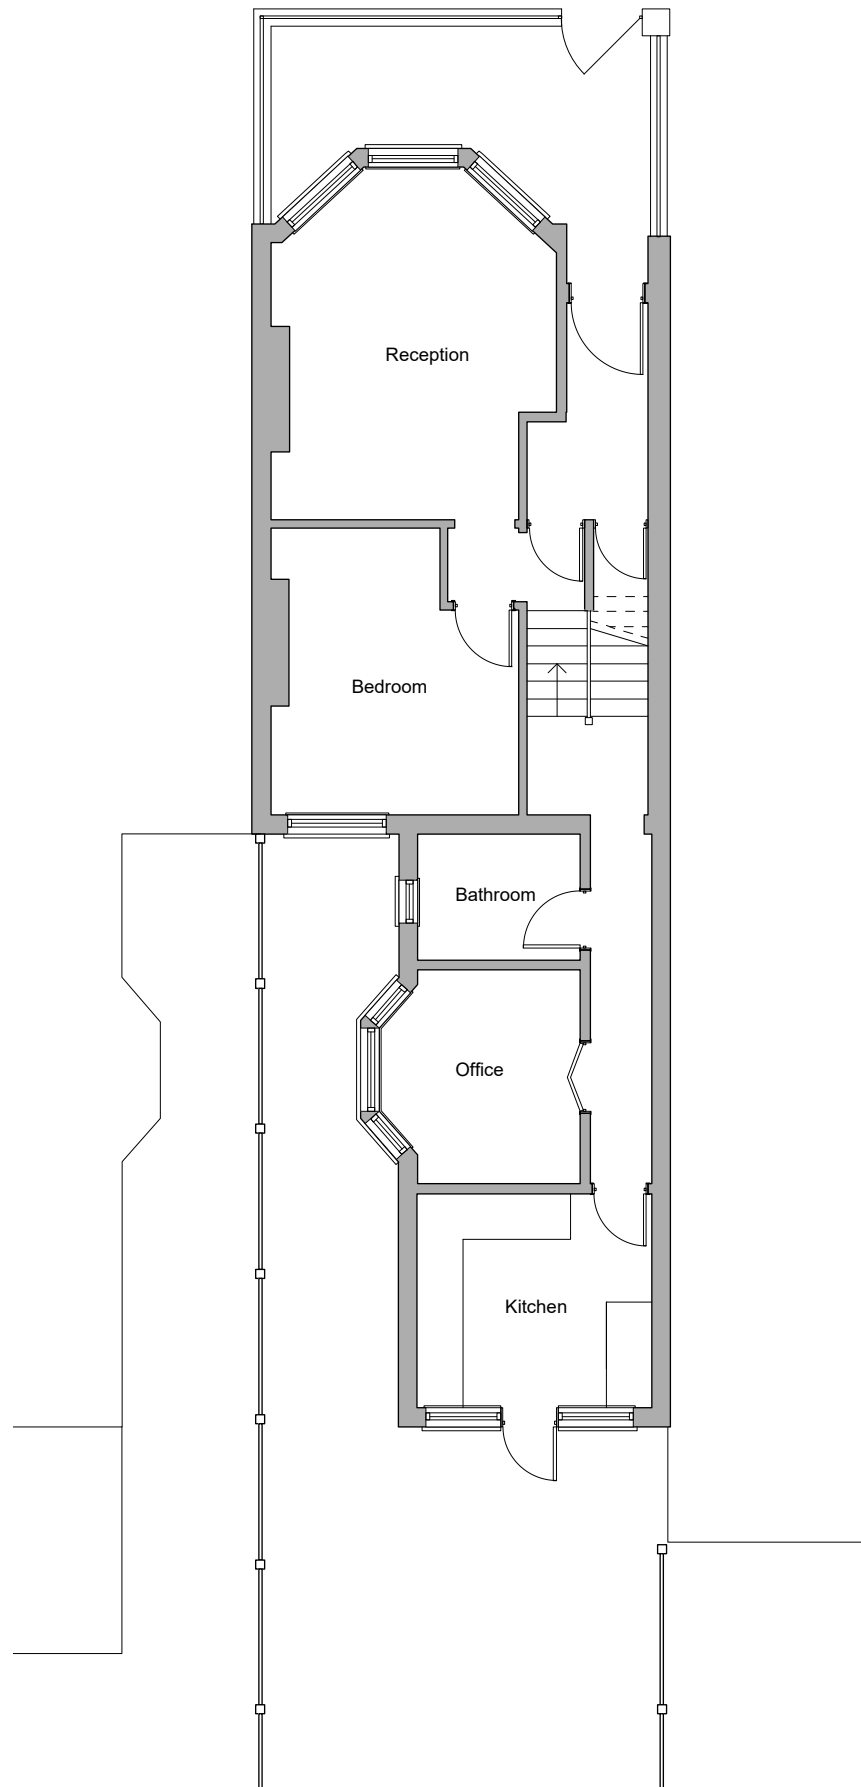

Existing Ground Floor Plan

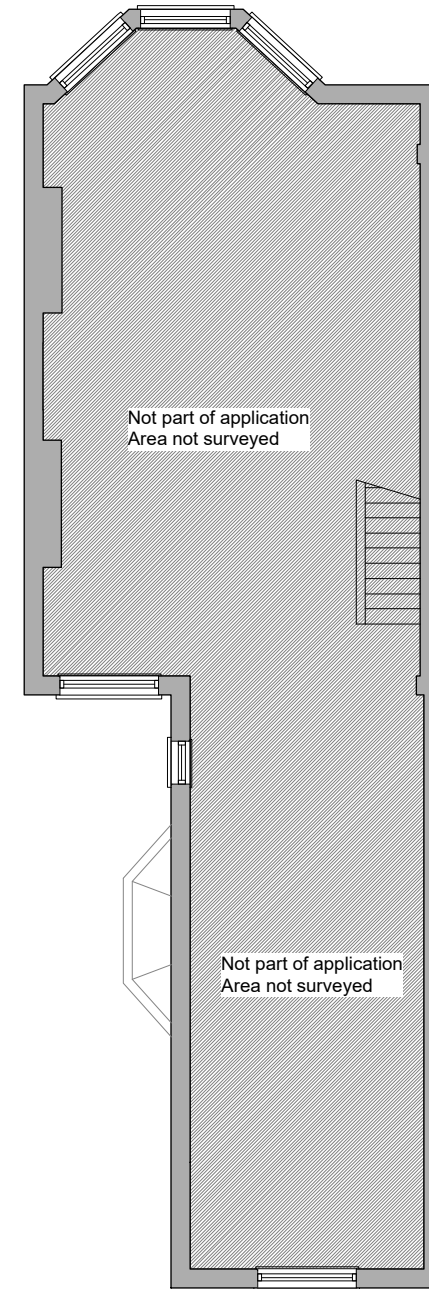

Existing First Floor Plan

  

LIVE-IN DESIGN
architectural
e: contact@live-indesign.co.uk w: www.live-indesign.co.uk
t: 0786091897 a: 45 Seymour Road, London NE1 0SE

client
Tobias Trombik and Judy Tumber
34 Mattison Road, London N4 1BD

project
Planning
Rear extension

drawing title
Existing plans

date
09/08/22

scale
1:100@A3

dwn
AW

drawing number
086_PL_002

sheet no.

rev
—