



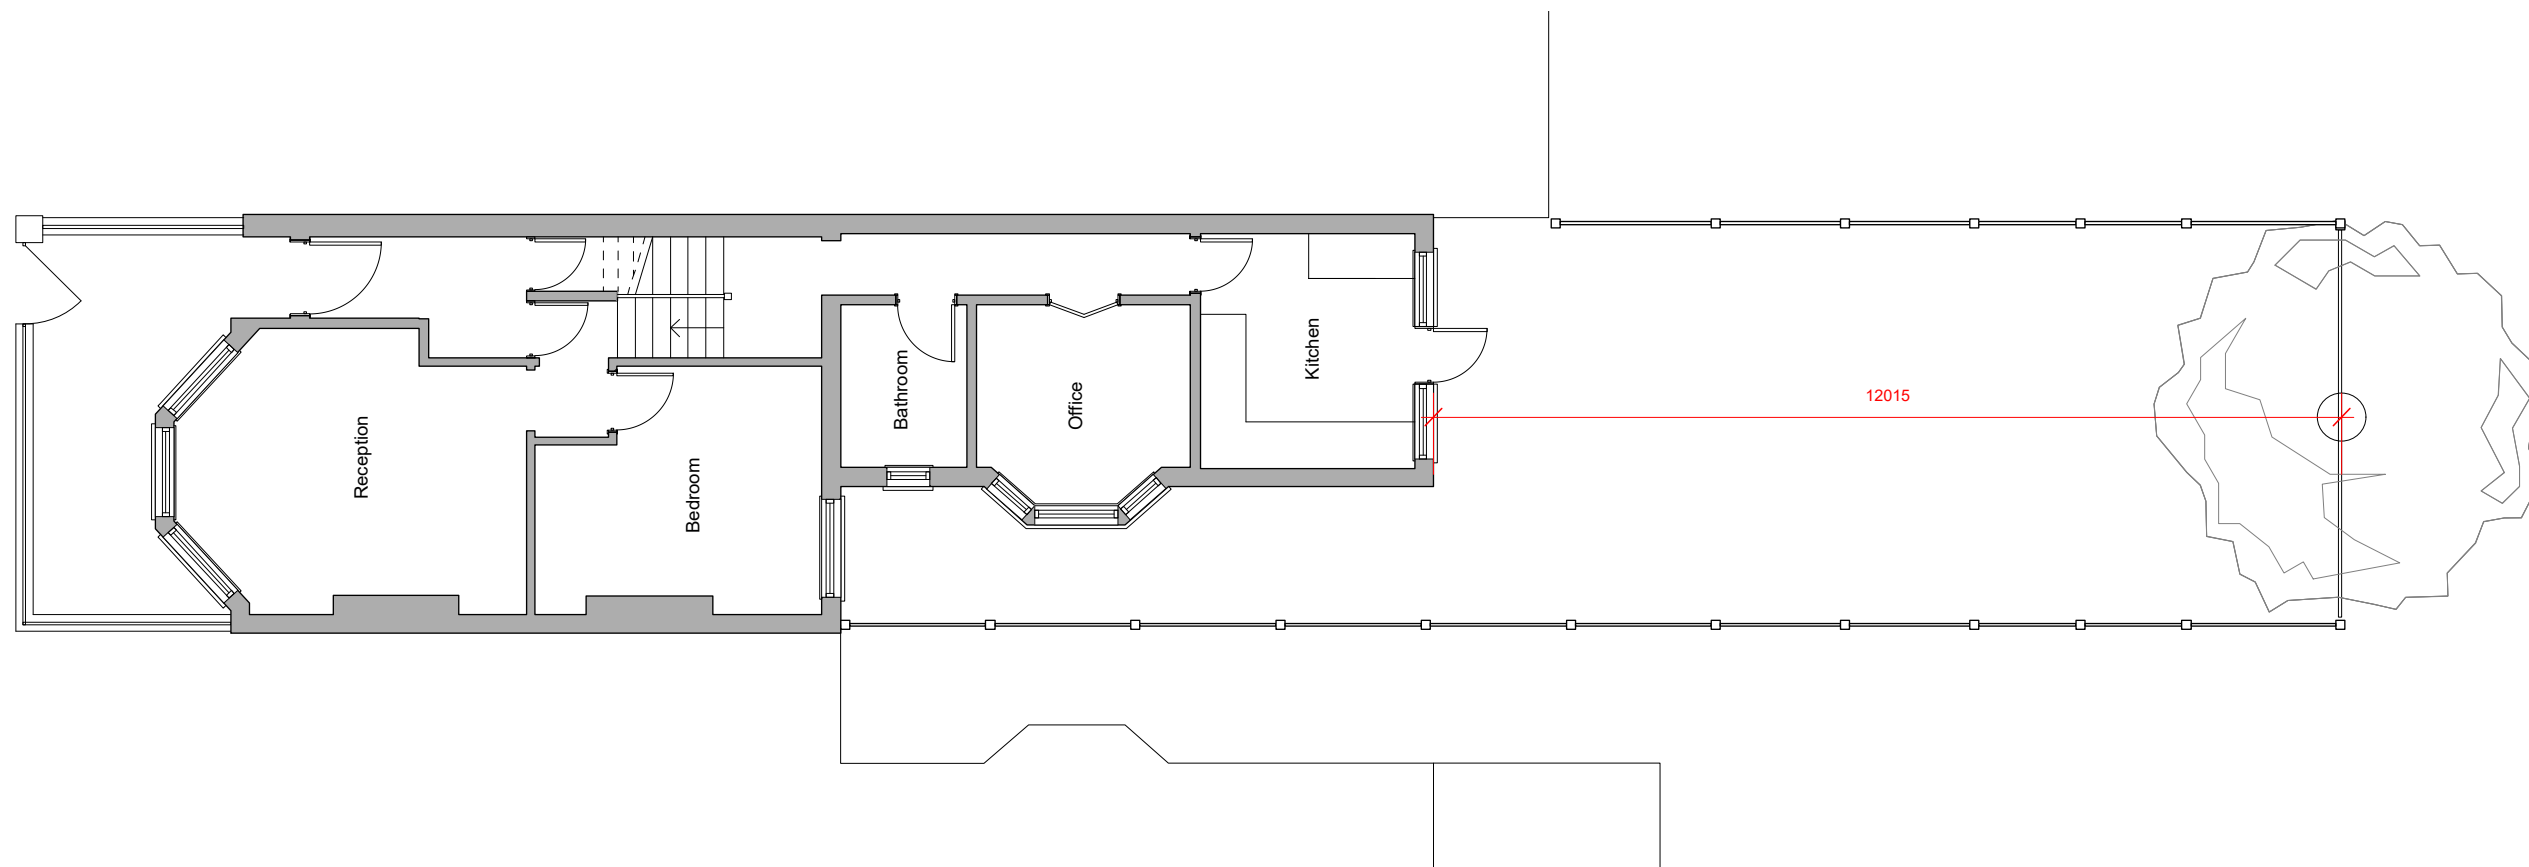

Existing Ground Floor Plan -
Tree Plan

 

LIVE-IN DESIGN
architectural
e: contact@live-in-design.co.uk w: www.live-in-design.co.uk
t: 07860291507 a: 45 Seymour Road, London N4 0SE

client
Tobias Trombik and Judy Tumber
34 Mattison Road, London N4 1BD

project
Planning
Rear extension

drawing title
Existing tree plan

date
09/08/22

scale
1:100@A3

dwn
AW

drawing number
086_PL_002_2

sheet no.

rev
—