


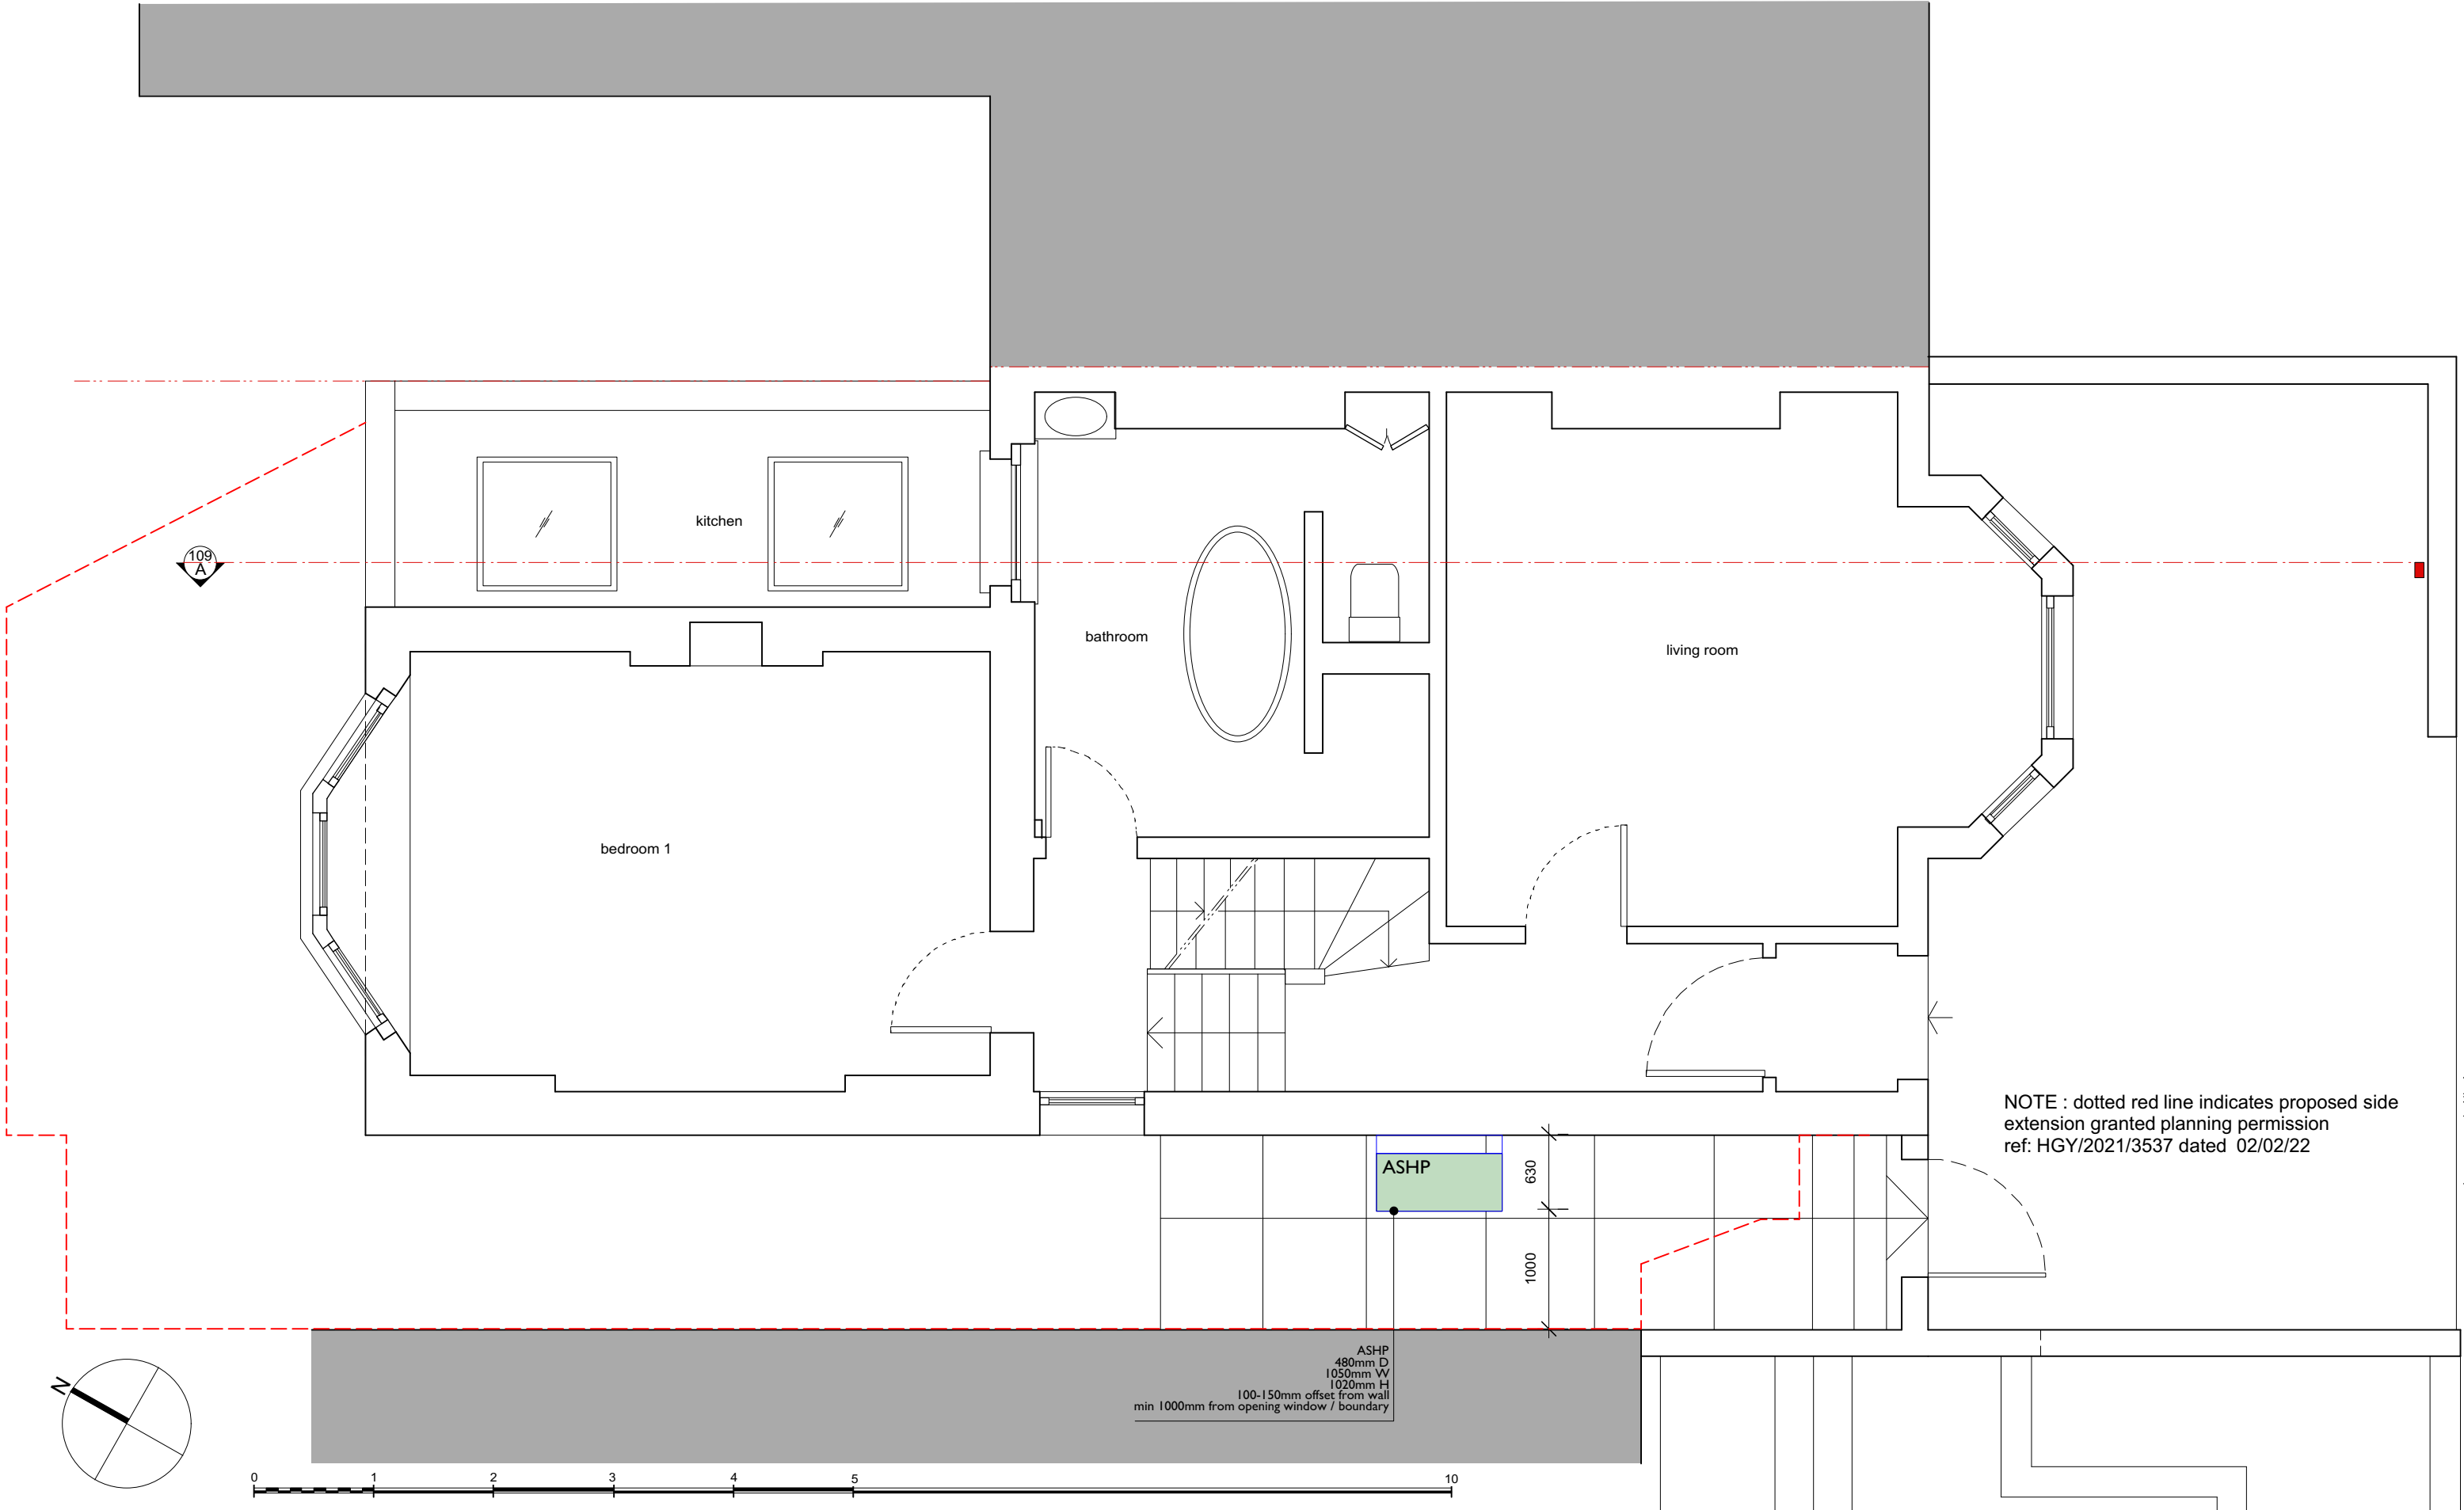

date	issue	revision
04.10.22	permitted development	

Project: Alterations and extensions to ground and lwr gr floors : 49 Glasslyn Road	
drawing no : 103	description : Existing GROUND floor plan

date : 15-10-21
scale 1 : 50 @ A3

client: Beth Unwin & Stephen Whitbread 49 Glasslyn Road London N8 8RJ
