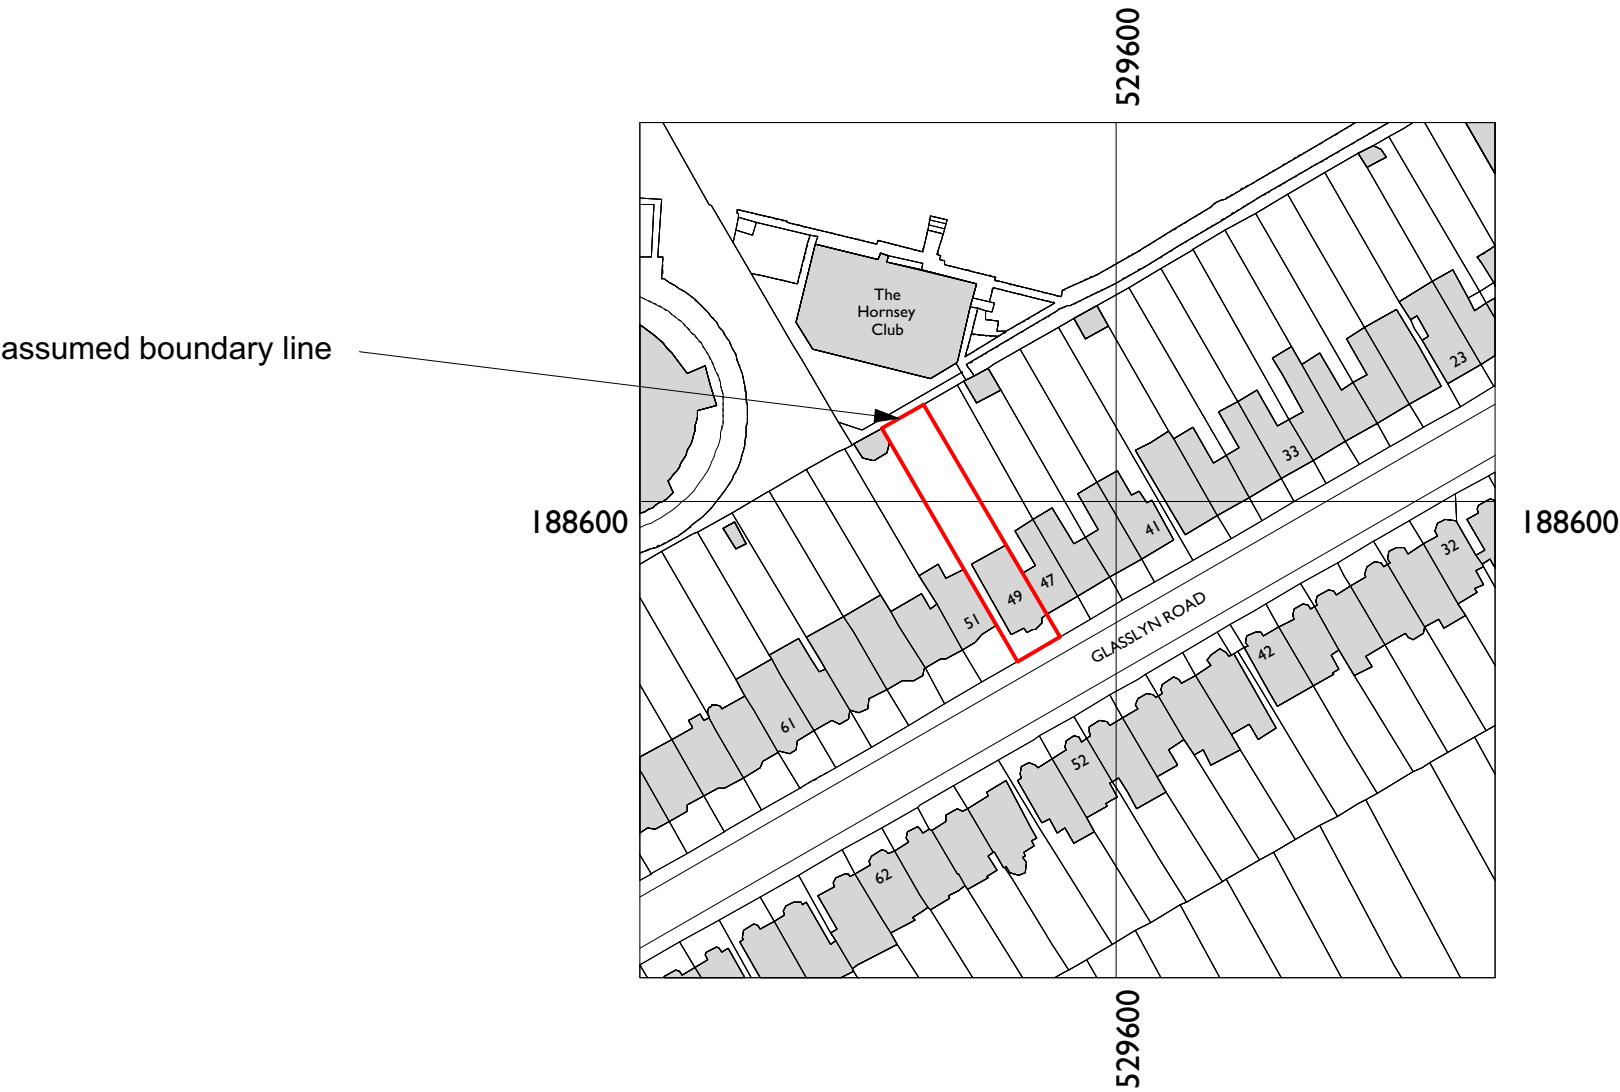


blustindesign
architecture • interiors

13 Grayling Road London N16 0BL
T: 0044 797 965 7073

Notes:
1. Copyright of Blustin Design Ltd
2. Do not scale off this drawing for construction, check dimensions on site.
3. Always use figured dimensions
4. Any discrepancies report immediately to the Architect
5. If in any doubt about any part of this drawing, contact the Architect
6. This drawing has been created on a computer and should not be amended by hand

date	issue	revision
04.10.22	permitted development	

Project: Alterations and extensions to
ground and lwr gr floors : 49 Glasslyn Road

drawing no :
001

description :
Site plan

date : 15-10-21

scale
1 : 1250 @ A3

client:
Beth Unwin & Stephen Whitbread
49 Glasslyn Road
London
N8 8RJ