
 


EXISTING SCHEDULE OF ACCOMMODATION	
GROUND FLOOR	
ROOM NAME	AREA (sqm)
ENTRANCE FOYER	7
MAIN WORSHIP HALL	132
FEMALE WC	5.8
MALE WC	6.2
STORE	5.6
KITCHEN	9.2
PASTOR'S OFFICE	15
GIA	
GROUND FLOOR	192
NIA	
GROUND FLOOR	169
TOTAL GIA	
ALL FLOORS	237
TOTAL NIA	
ALL FLOORS	207
NOTE: ALL AREAS SCHEDULED ARE MEASURED IN ACCORDANCE TO THE RICS 'CODE OF MEASURING PRACTICE' (6TH EDITION).	

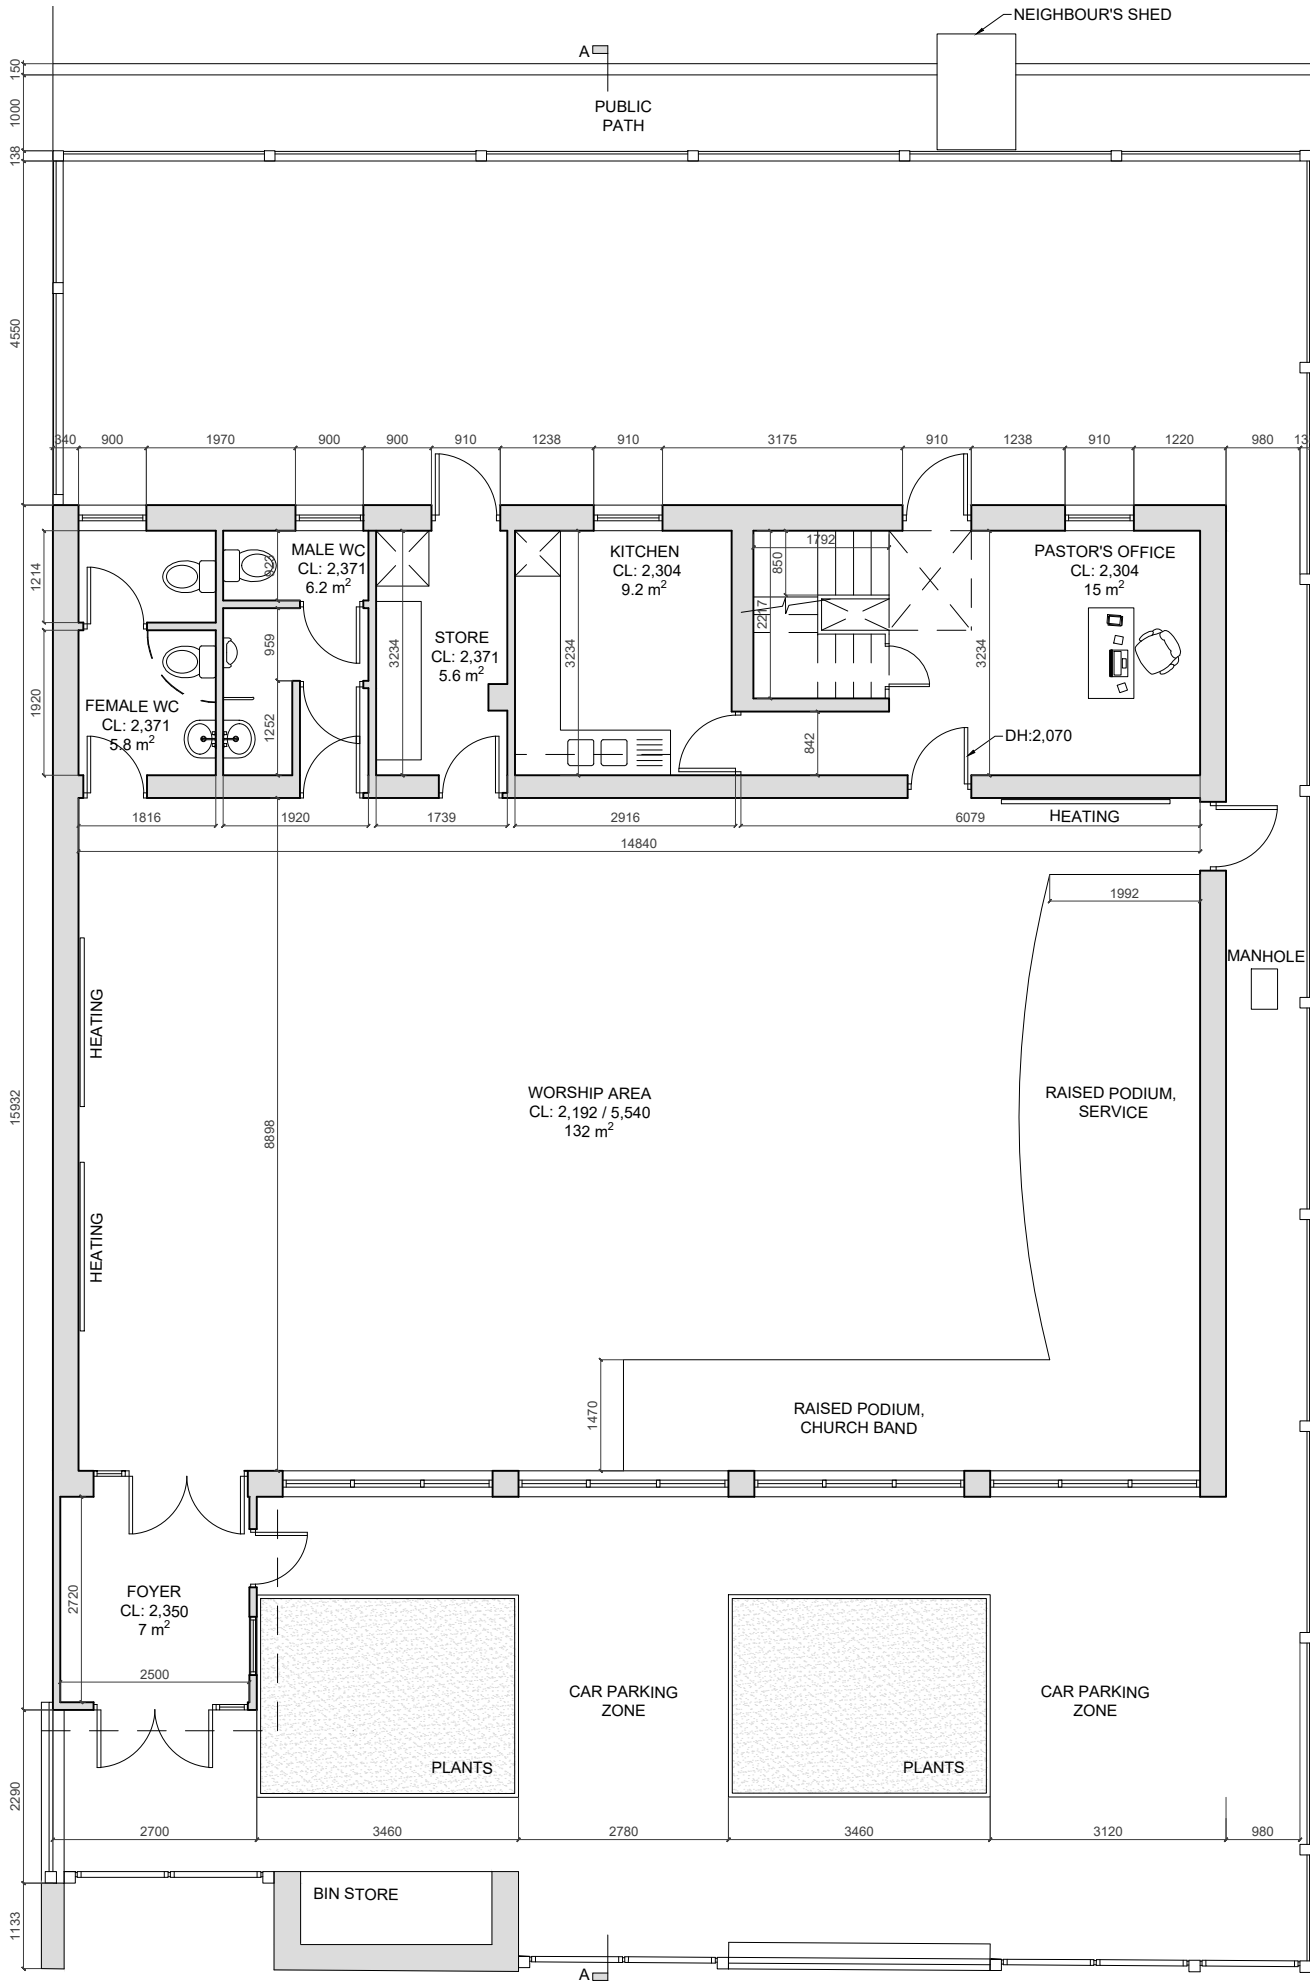

A FOR PLANNING 21.09.2022

REV	DESCRIPTION	BY	CHK
		DATE	DATE

PROJECT

SINGLE STOREY REAR EXTENSION
CARMEL CHURCH, 1 LEALAND ROAD
TOTTENHAM, NI5 6JS

JOB No. WORKSTAGE DWG No. REV.

PP5I 01 - 03 00100 A

CLIENT

CARMEL ROMANIAN PENTECOSTAL
CHURCH OF GOD

DRAWING TITLE

EXISTING FLOOR PLANS
GROUND FLOOR

SCALE DATE DRAWN CHECKED

1:100 21.09.2022 RK ST



Property Pastors
Developments

DELIVERING SPACE FOR CHRISTIAN
MINISTRY

Property Pastors Developments is a trading name
of Pario Walls Construction Services Limited. CR:
12381758. VN: 340251348. A: 10 Wellington
Street, Cambridge, England, CB1 1HW. P:
07875550002. E: robert@propertypastors.com